



EXISTING FRONT ELEVATION




PROPOSED FRONT ELEVATION

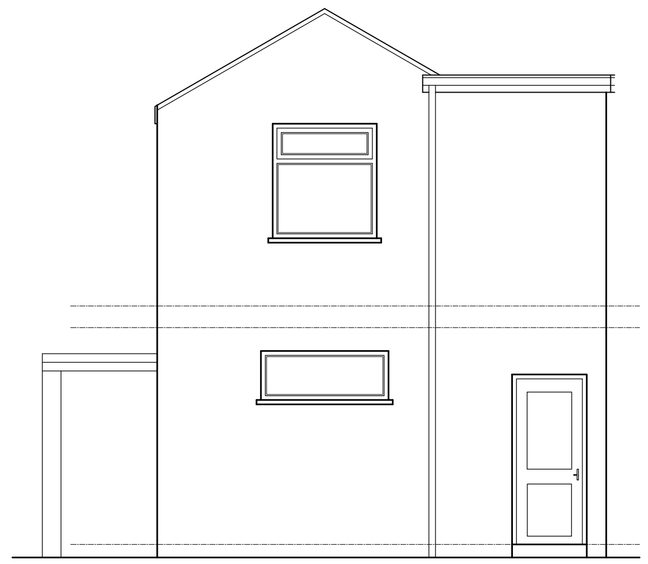


EXISTING SIDE ELEVATION FROM YARD

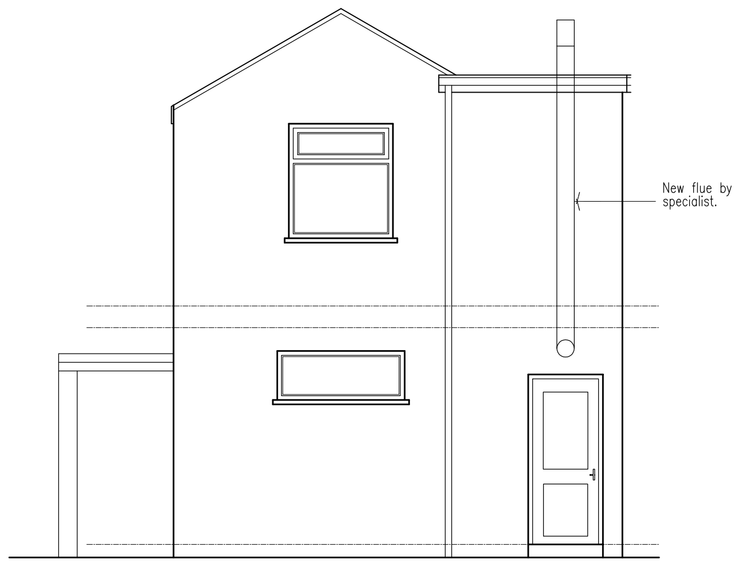

PROPOSED SIDE ELEVATION FROM YARD

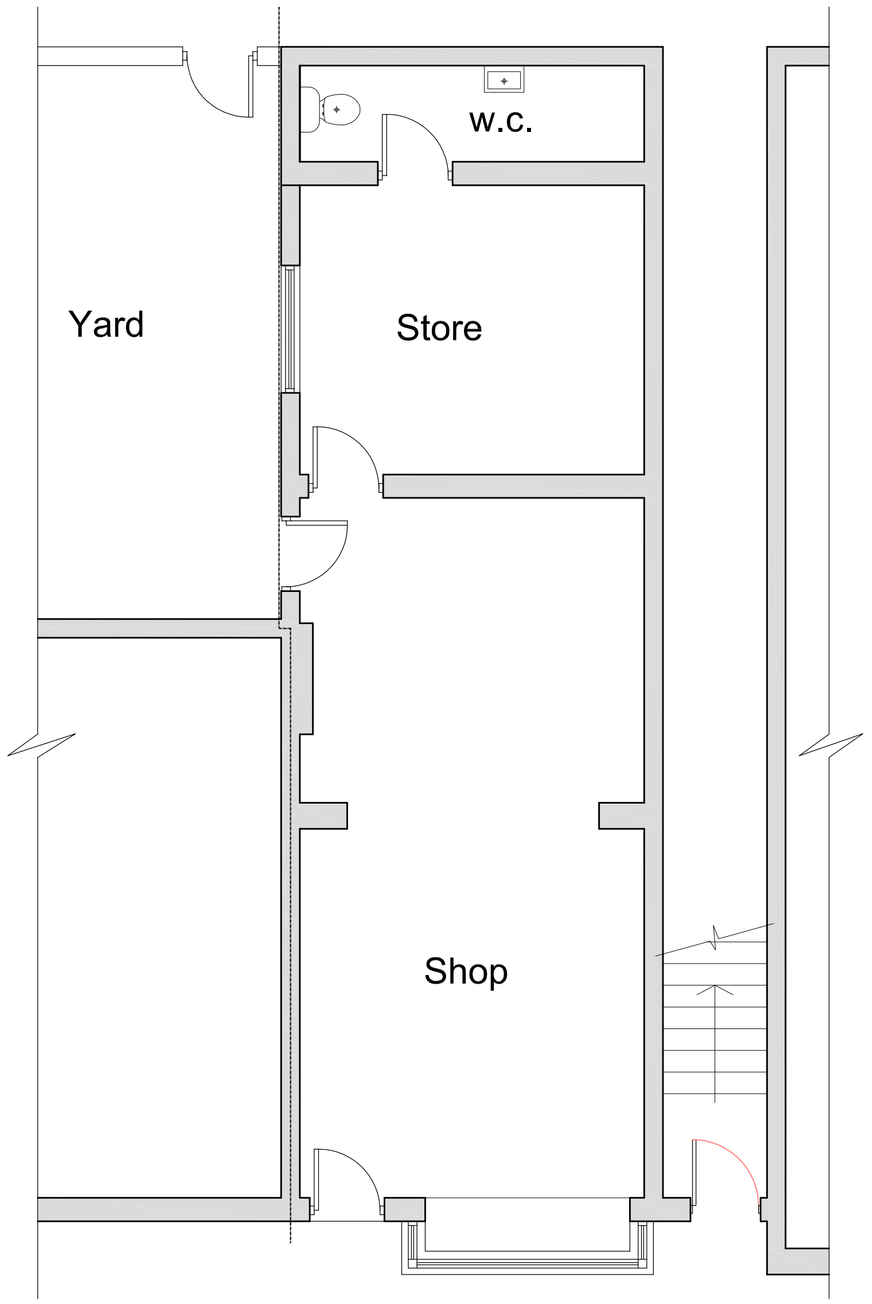

EXISTING GROUND FLOOR PLAN

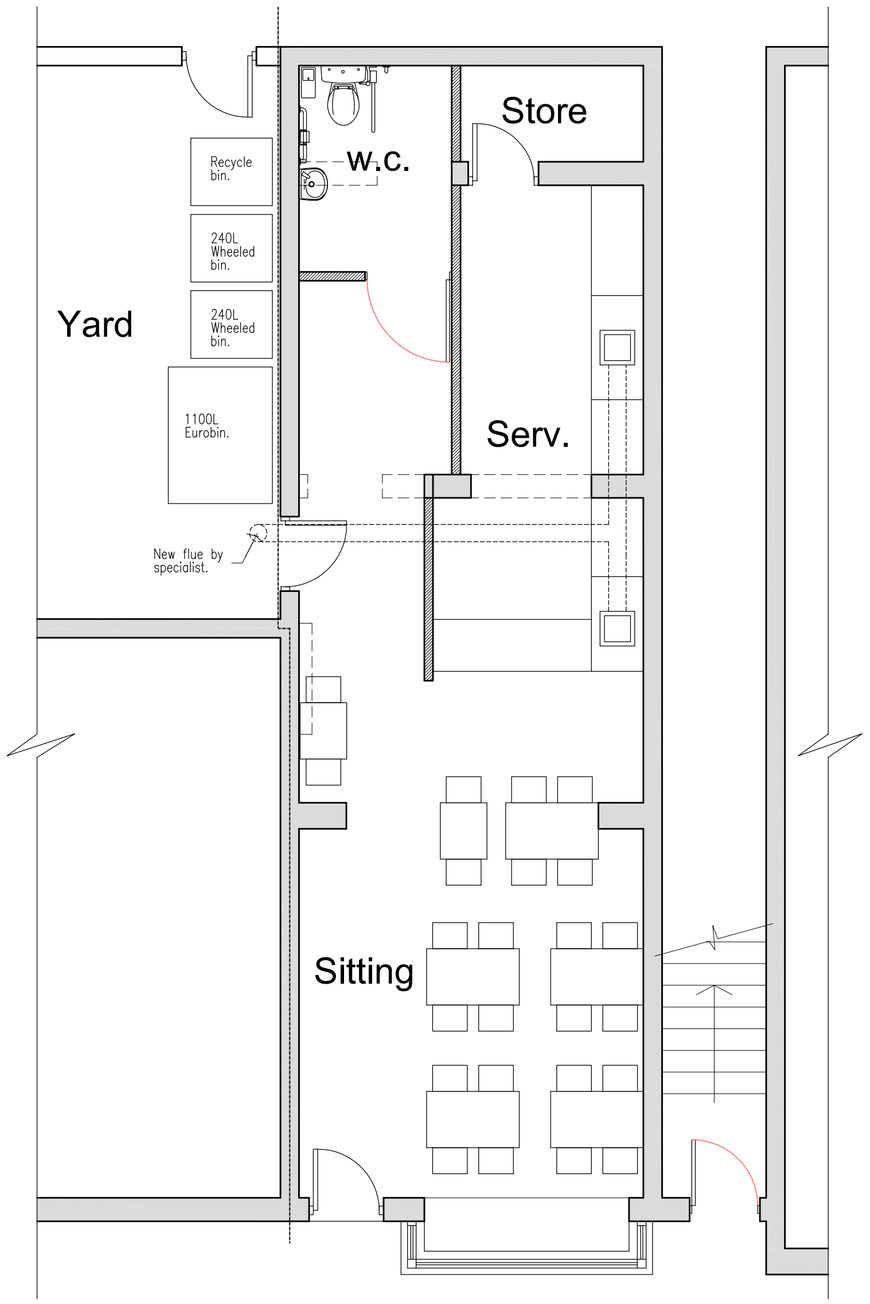

PROPOSED GROUND FLOOR PLAN

Rev.		Initials	Date	Rev.		Initials	Date
A	Plan amended.	MM	24-09-17				
B	Layout amended.	MM	21-02-17				
C	Sitting table added.	MM	22-02-17				
D	Bins added.	MM	29-04-18				

Notes:

1. THIS DRAWING IS SUBJECT TO COPYRIGHT AND IS NOT TO BE REPRODUCED IN PART OR WHOLE WITHOUT APPROVAL
2. DO NOT SCALE THIS DRAWING

PLANNING
BUILDING REGS ✓
FOR CONSTRUCTION
FINAL/AS BUILT

Checked by

M.M.

Project
157-C, Mount Road, Gorton, Manchester. M18 7QT

Client
Mohammed Nawaz

Drg title
Existing and Proposed Floor Plans and Elevations.

drawn M.M.
date
scale A1@ 1:50

drawing number
1719/PL/01
Rev - D

M.M.ARCHITECTURAL DESIGN
195, Ribbleton Lane, Ribbleton. Preston PR1 5DY 01772 378540
www.mmarchitecturaldesign.co.uk E-mail – info@mmarchitecturaldesign.co.uk mob: 07711395724

LABC