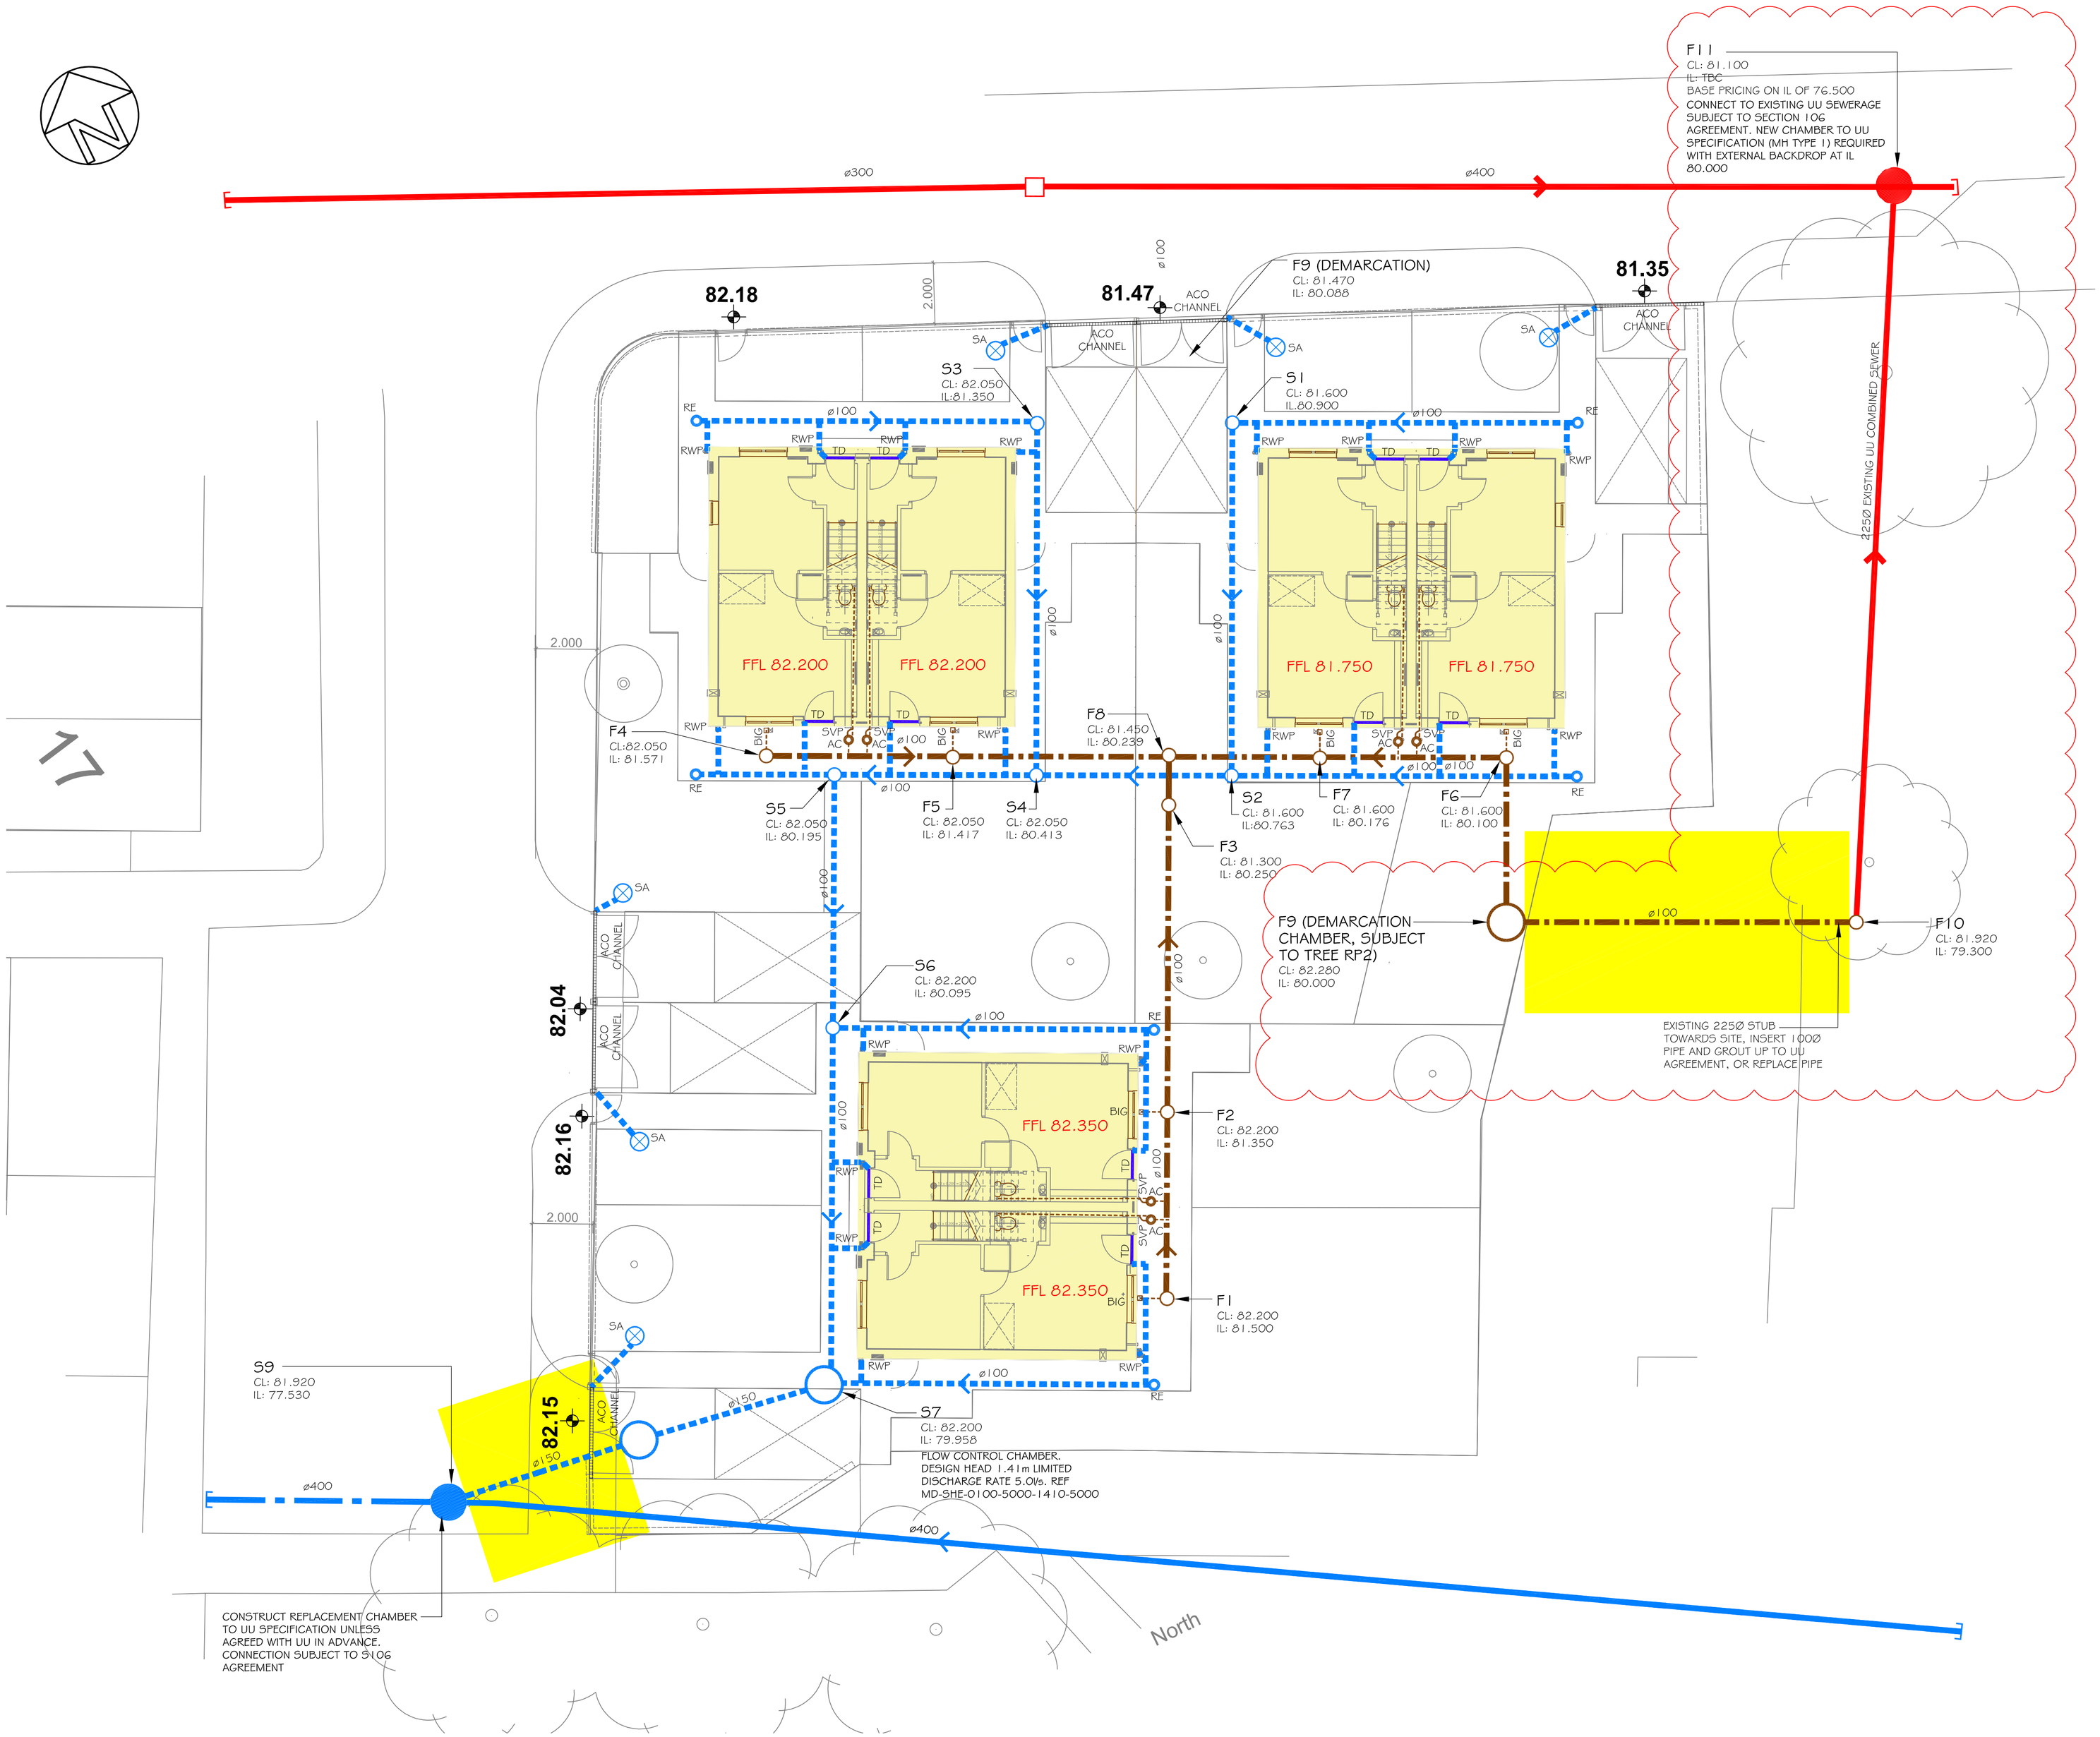


NOTE

1. NOT ALL SYMBOLS IN THE LEGEND ARE USED IN EACH SITE LAYOUT.
2. MANHOLES S7-S9 AND F9-F10 TO BE CONSTRUCTED IN ACCORDANCE WITH UU STANDARD DETAILS 1 & 10.
3. RETROSPECTIVE (S102) ADOPTION TO BE SOUGHT FOR NEW SURFACE WATER SEWER IN BARNSTAPLE DRIVE UPON COMPLETION.

KEY

- EXISTING UU SURFACE WATER SEWER
- EXISTING UU FOUL WATER SEWER
- EXISTING UU COMBINED SEWER
- PRIVATE SURFACE WATER DRAINAGE
- PRIVATE FOUL WATER DRAINAGE
- PRIVATE COMBINED DRAINAGE
- OVERFLOW FROM SOAKAWAY
- NEW ADOPTED SURFACE WATER DRAINAGE / SEWER (3m EASEMENT)
- NEW ADOPTED FOUL WATER DRAINAGE / SEWER (3m EASEMENT)
- RE — RODDING EYE
- SOIL PIPE CONNECTION. REFER TO ARCHITECTS PLAN FOR VENTING DETAIL
- POLY-PROPYLENE INSPECTION CHAMBER
- PC CONCRETE MANHOLE
- AC — Ø225 ACCESS CHAMBER (S1A TYPE 4)
- BIG — BACK INLET GULLY
- POROUS DISTRIBUTION PIPE
- 300mm DEEP INFILTRATION BLANKET (BASE LEVEL INDICATED ON PLAN)

DRAWING REFERENCES:

POGO-CAU-XX-XX-DR-S-0001 - GENERAL CONSTRUCTION NOTES
POGO-CAU-XX-XX-DR-S-0002 - GENERAL DRAINAGE NOTES
POGO-CAU-XX-XX-DR-S-0200 - TYPICAL RETAINING WALL DETAILS
POGO-CAU-XX-XX-DR-C-5600 - DRAINAGE DETAILS 1 of 3
POGO-CAU-XX-XX-DR-C-5601 - DRAINAGE DETAILS 2 of 3
POGO-CAU-XX-XX-DR-C-5602 - DRAINAGE DETAILS 3 of 3

REV	MODIFICATIONS	BY	RE	AP	DATE
P4	SW AND FW OUTFALLS CHANGED TO SUIT WDH REQUIREMENTS, THUS:	RWG	JS	JS	24.01.18
P3	PLOT 1/2 LEVELS AMENDED	DRM	AS	JS	30.06.17
P2	CHANGES MARKED THUS:	RWG	AS	JS	21.06.17
P1	ISSUED FOR APPROVAL	DRM	AS	JS	10.05.17

Willmott Partnership Homes

PROJECT:
NORTH MANCHESTER NEW BUILD
HUGO STREET, MOSTON

TITLE:
PROPOSED DRAINAGE PLAN

DRAWN BY	DATE	
DRM	09.05.2017	
REVIEWED BY	SCALE @ A1	JOB REF:
AS	1:100	3025.03
AUTHORISED BY	ISSUE	REVISION
JES	S2	P4

DRAWING NUMBER
POGO(HS)-CAU-XX-XX-DR-C-1653

Caulmert
engineering environmental planning
WWW.CAULMERT.COM

Registered Office: InTec, Parc Menai, Bangor, Gwynedd, LL57 4FG Company Registered No: 06716319

©COPYRIGHT CAULMERT LIMITED - NOT TO BE COPIED OR REPRODUCED IN ANY WAY OR FORM WITHOUT PRIOR WRITTEN CONSENT FROM CAULMERT LIMITED