
TERRY GROUP LIFT SURVEY SKETCH

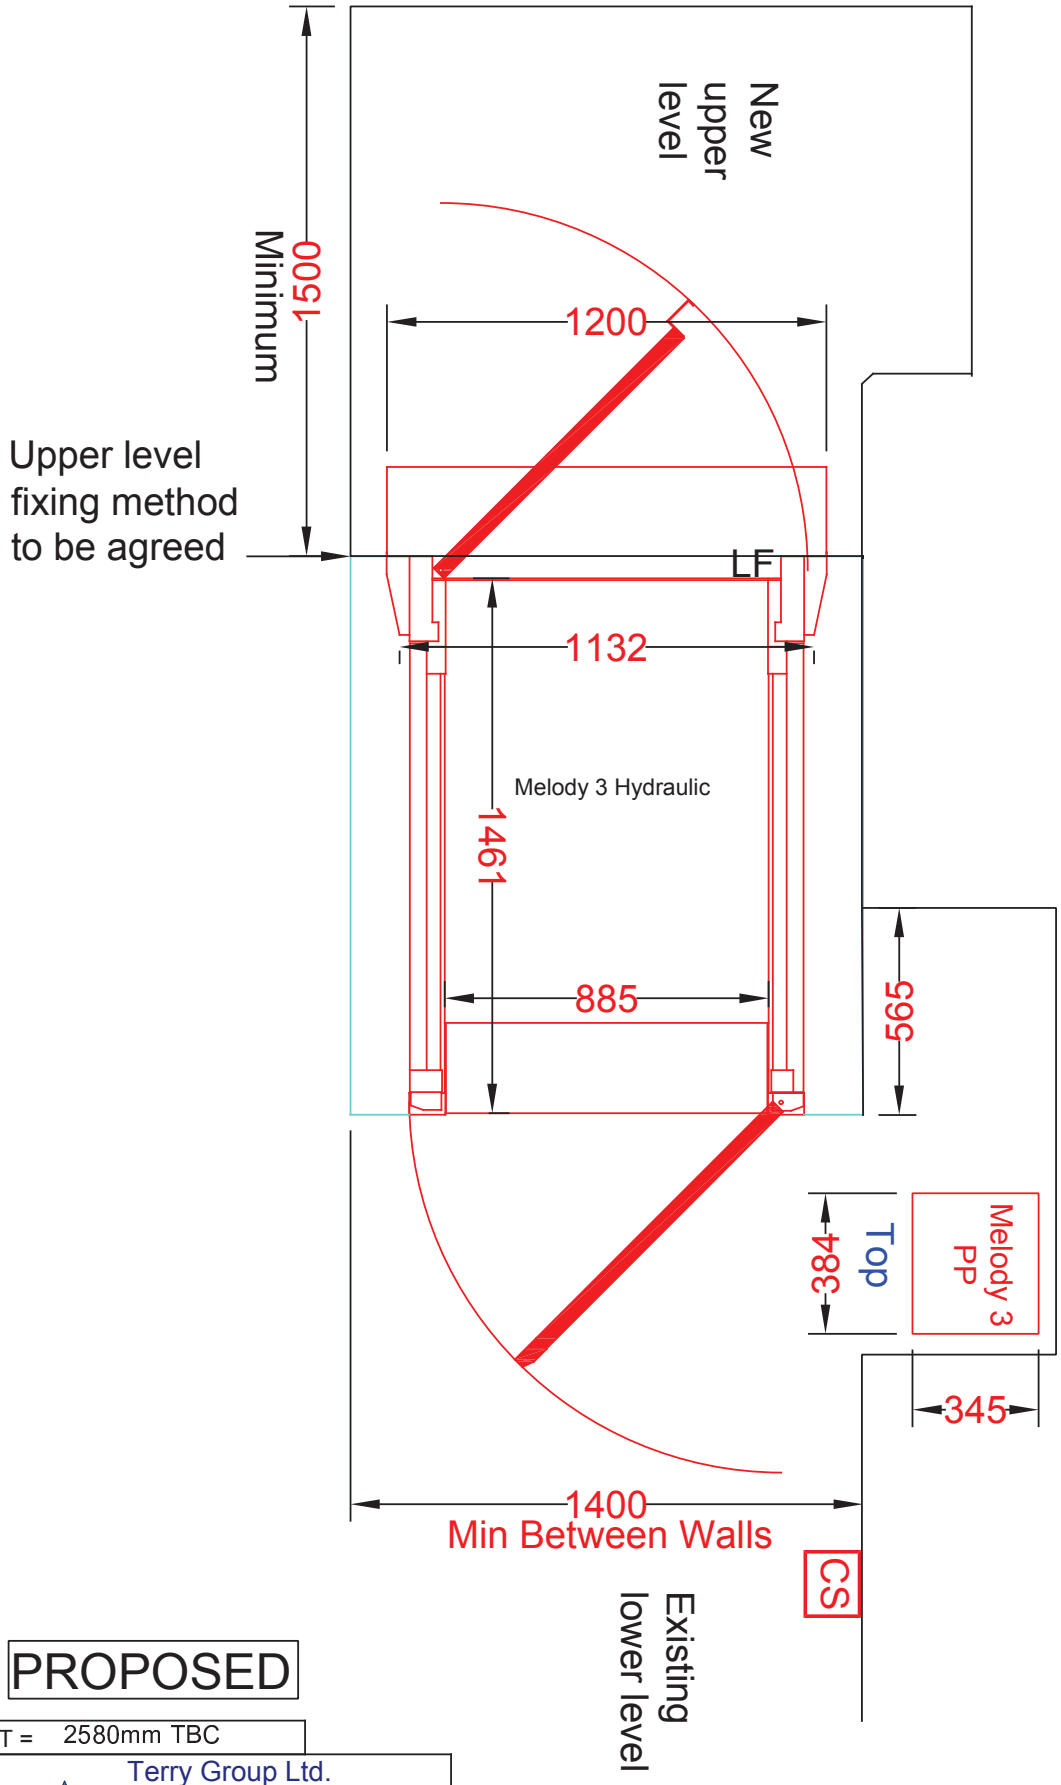

LEGEND

- Socket
- CS — Call Station
- A/C — Lift Power
- BT — BT Socket
- Wall Light

PROPOSED

LIFTING HEIGHT = 2580mm TBC

Terry Group Ltd.
Longridge Trading Estate,Knutsford,
Cheshire. ENGLAND WA16 8PR,
Tel: 0345 365 5366.
Email: sales@terrylifts.co.uk
Web: www.terrylifts.co.uk

Client Name : Short Consruction Ltd		Ref No : Chatham Mill	
Lift Type : Melody 3	RSM : MD	Date : 12/12/17	