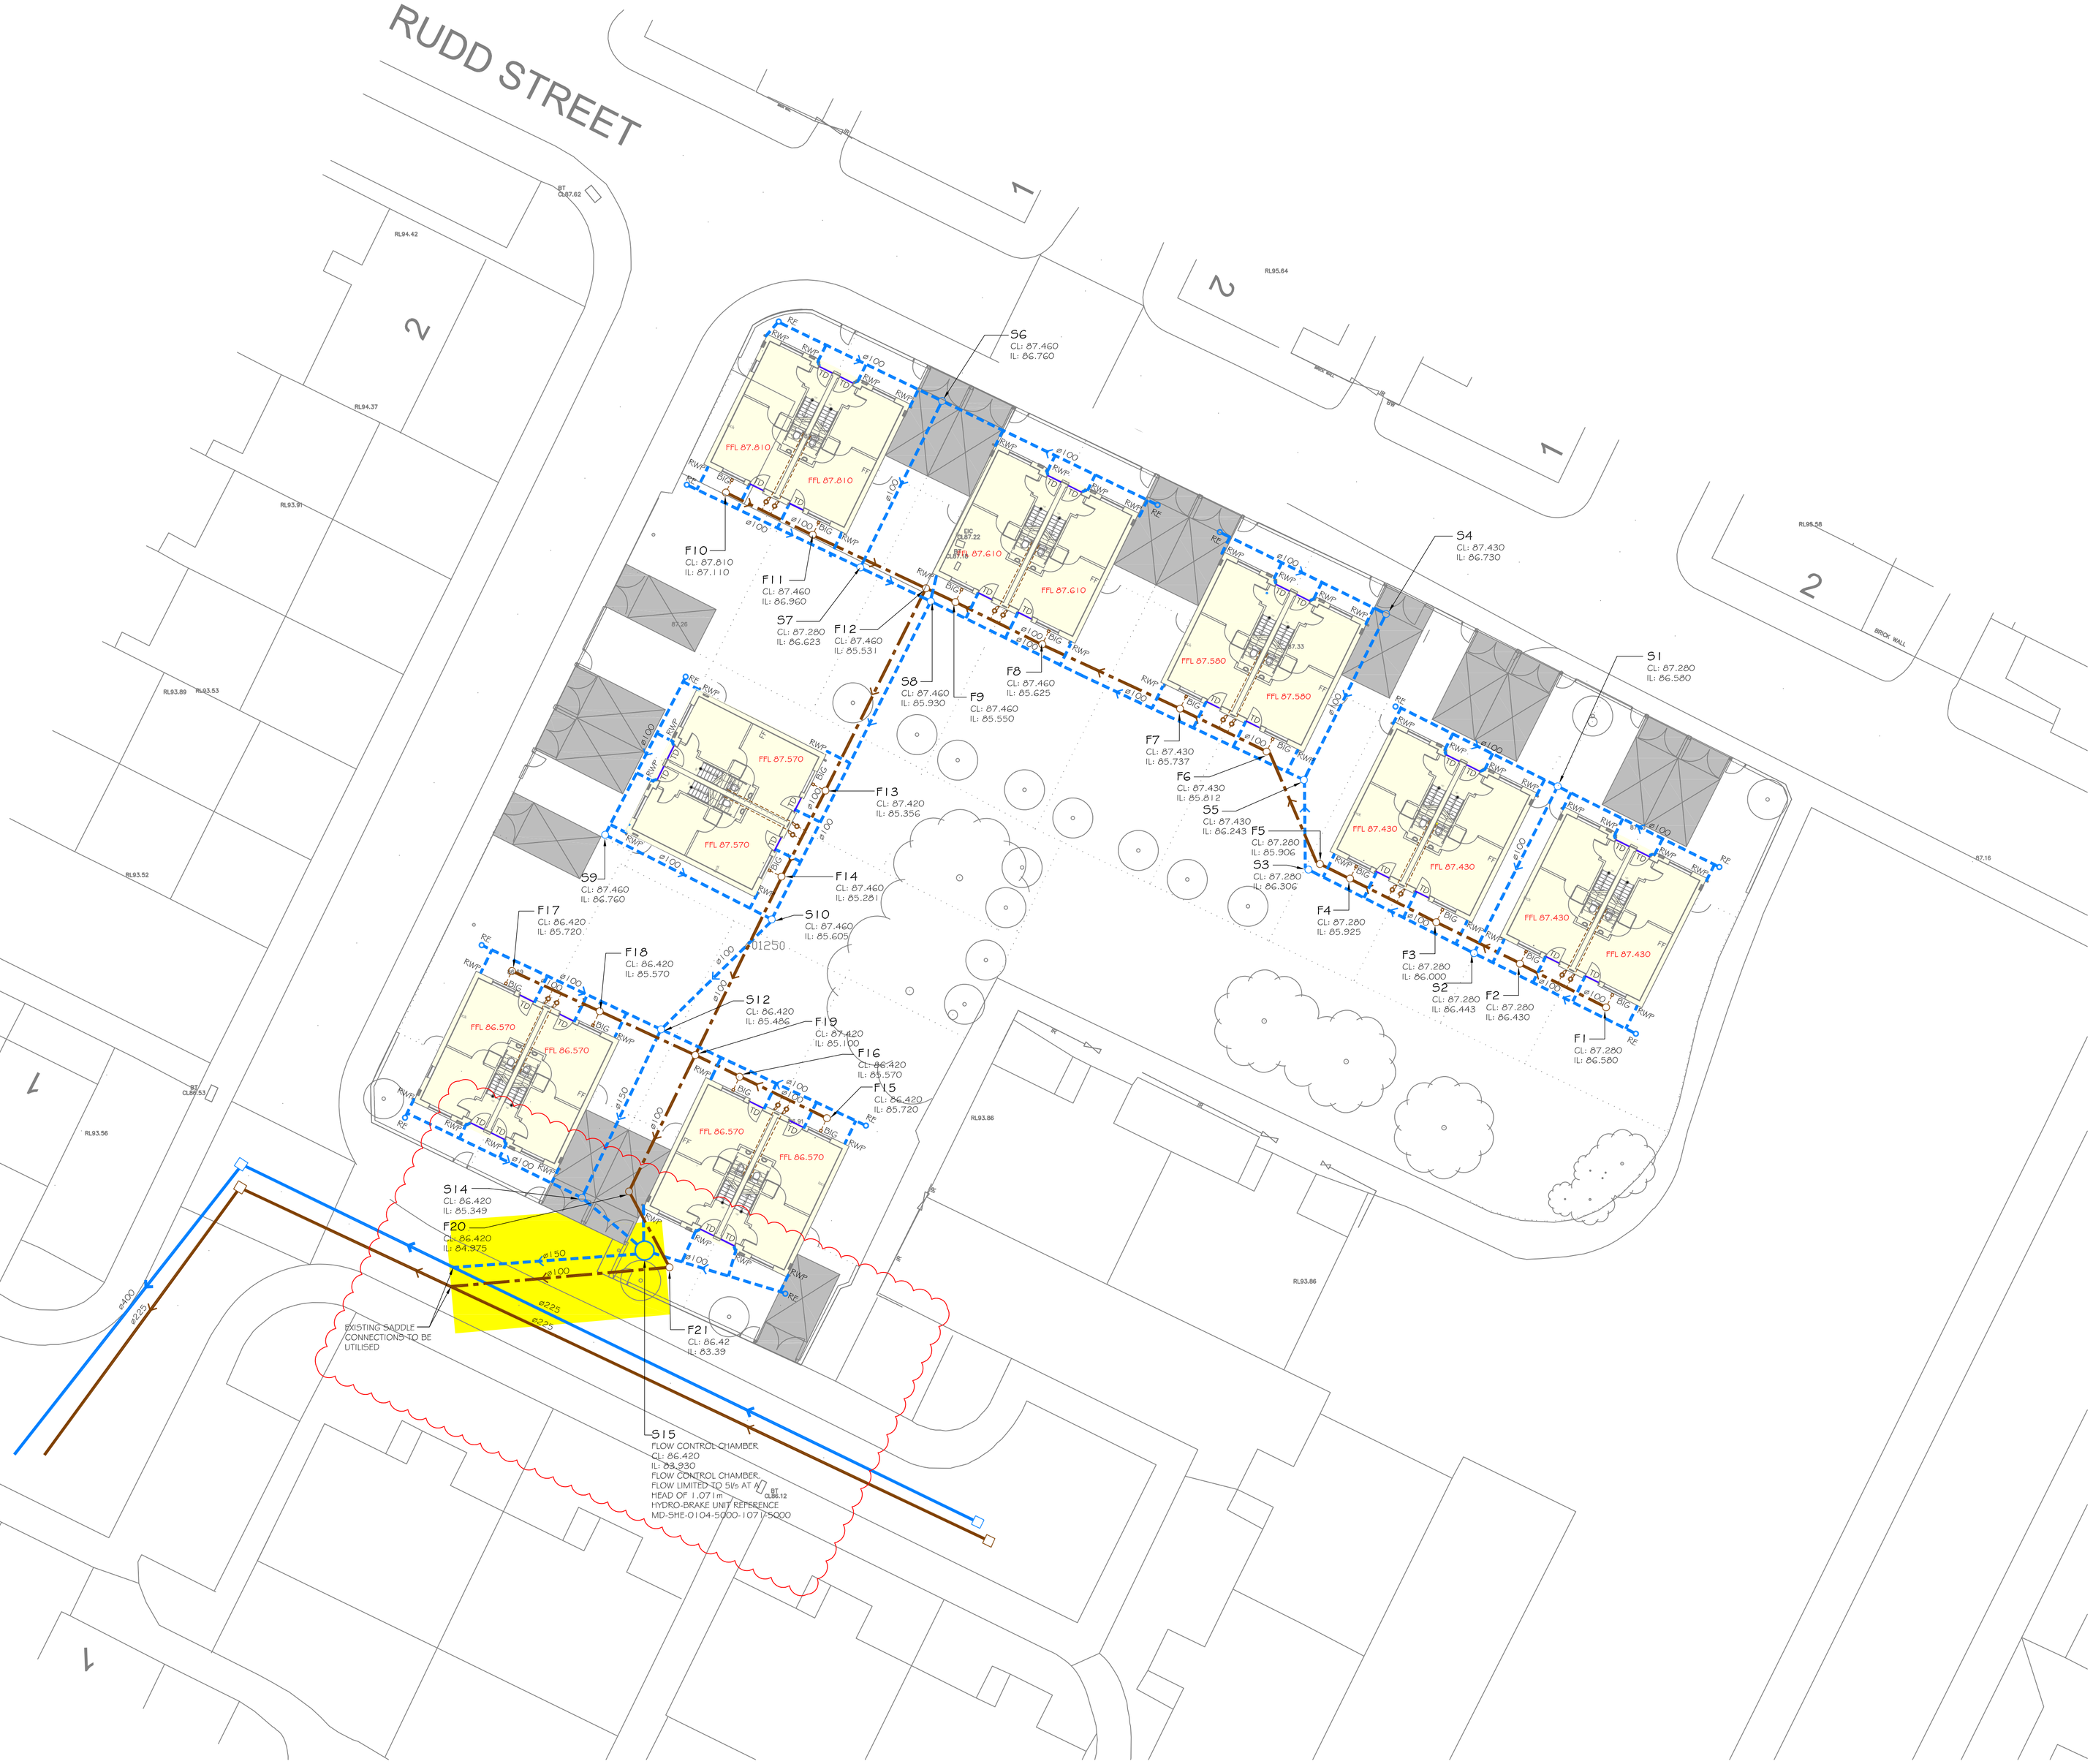

NOTE

1. NOT ALL SYMBOLS IN THE LEGEND ARE USED IN EACH SITE LAYOUT.
- MANHOLES S15 AND F21 TO BE CONSTRUCTED IN ACCORDANCE WITH UU STANDARD DETAILS 1 & 10.
- RETROSPECTIVE (S102) ADOPTION TO BE SOUGHT FOR NEW SURFACE WATER SEWER IN BARNSTAPLE DRIVE UPON COMPLETION.

KEY

- EXISTING UU SURFACE WATER SEWER
- EXISTING UU FOUL WATER SEWER
- EXISTING UU COMBINED SEWER
- PRIVATE SURFACE WATER DRAINAGE
- PRIVATE FOUL WATER DRAINAGE
- PRIVATE COMBINED DRAINAGE
- OVERFLOW FROM SOAKAWAY
- NEW ADOPTED SURFACE WATER DRAINAGE / SEWER (3m EASEMENT)
- NEW ADOPTED FOUL WATER DRAINAGE / SEWER (3m EASEMENT)
- RE — RODDING EYE
- SOIL PIPE CONNECTION. REFER TO ARCHITECT'S PLAN FOR VENTING DETAIL
- POLY-PROPYLENE INSPECTION CHAMBER
- PC CONCRETE MANHOLE
- AC — Ø225 ACCESS CHAMBER (5fA TYPE 4)
- BIG — BACK INLET GULLY
- POROUS DISTRIBUTION PIPE
- 300mm DEEP INFILTRATION BLANKET (BASE LEVEL INDICATED ON PLAN)
- RWP — RAINWATER PIPE AND GULLY CONNECTION

DRAWING REFERENCES:

POGO-CAU-XX-XX-DR-S-0001 - GENERAL CONSTRUCTION NOTES
POGO-CAU-XX-XX-DR-S-0002 - GENERAL DRAINAGE NOTES
POGO-CAU-XX-XX-DR-S-0200 - TYPICAL RETAINING WALL DETAILS
POGO-CAU-XX-XX-DR-C-5600 - DRAINAGE DETAILS 1 of 3
POGO-CAU-XX-XX-DR-C-5601 - DRAINAGE DETAILS 2 of 3
POGO-CAU-XX-XX-DR-C-5602 - DRAINAGE DETAILS 3 of 3

SITE SPECIFIC NOTE:

ALL DRIVEWAYS TO BE FORMED FROM PERMEABLE BLOCK PAVING. REFER TO DRAINAGE DETAILS FOR FURTHER INFORMATION.

REV	MODIFICATIONS	BY	RE	AP	DATE
P3	CHANGES SHOWN THUS. SW AND FW OUTFALLS CHANGED	RWG	JS	JS	24.01.18
P2	CHANGES SHOWN THUS. CHAMBERS S11 & S13 REMOVED. CHAMBER INVERT LEVELS UPDATED.	DRM	AS	JS	16.05.17
P1	ISSUED FOR APPROVAL	DRM	AS	JS	16.05.17

Willmott Partnership Homes

PROJECT:
NORTH MANCHESTER NEW BUILD
RUDD STREET, MOSTON

TITLE:
PROPOSED DRAINAGE LAYOUT

DRAWN BY: DRM	DATE: 09.05.2017	
REVIEWED BY: AS	SCALE @ A1: 1:200	JOB REF: 3025.13
AUTHORISED BY: JES	ISSUE: S2	REVISION: P3

DRAWING NUMBER:
P060(RS)-CAU-XX-XX-DR-C-1663

Caulmert
engineering environmental planning

WWW.CAULMERT.COM

Registered Office: InTec, Parc Menai, Bangor, Gwynedd, LL57 4FG Company Registered No: 06716319

©COPYRIGHT CAULMERT LIMITED - NOT TO BE COPIED OR REPRODUCED IN ANY WAY OR FORM WITHOUT PRIOR WRITTEN CONSENT FROM CAULMERT LIMITED