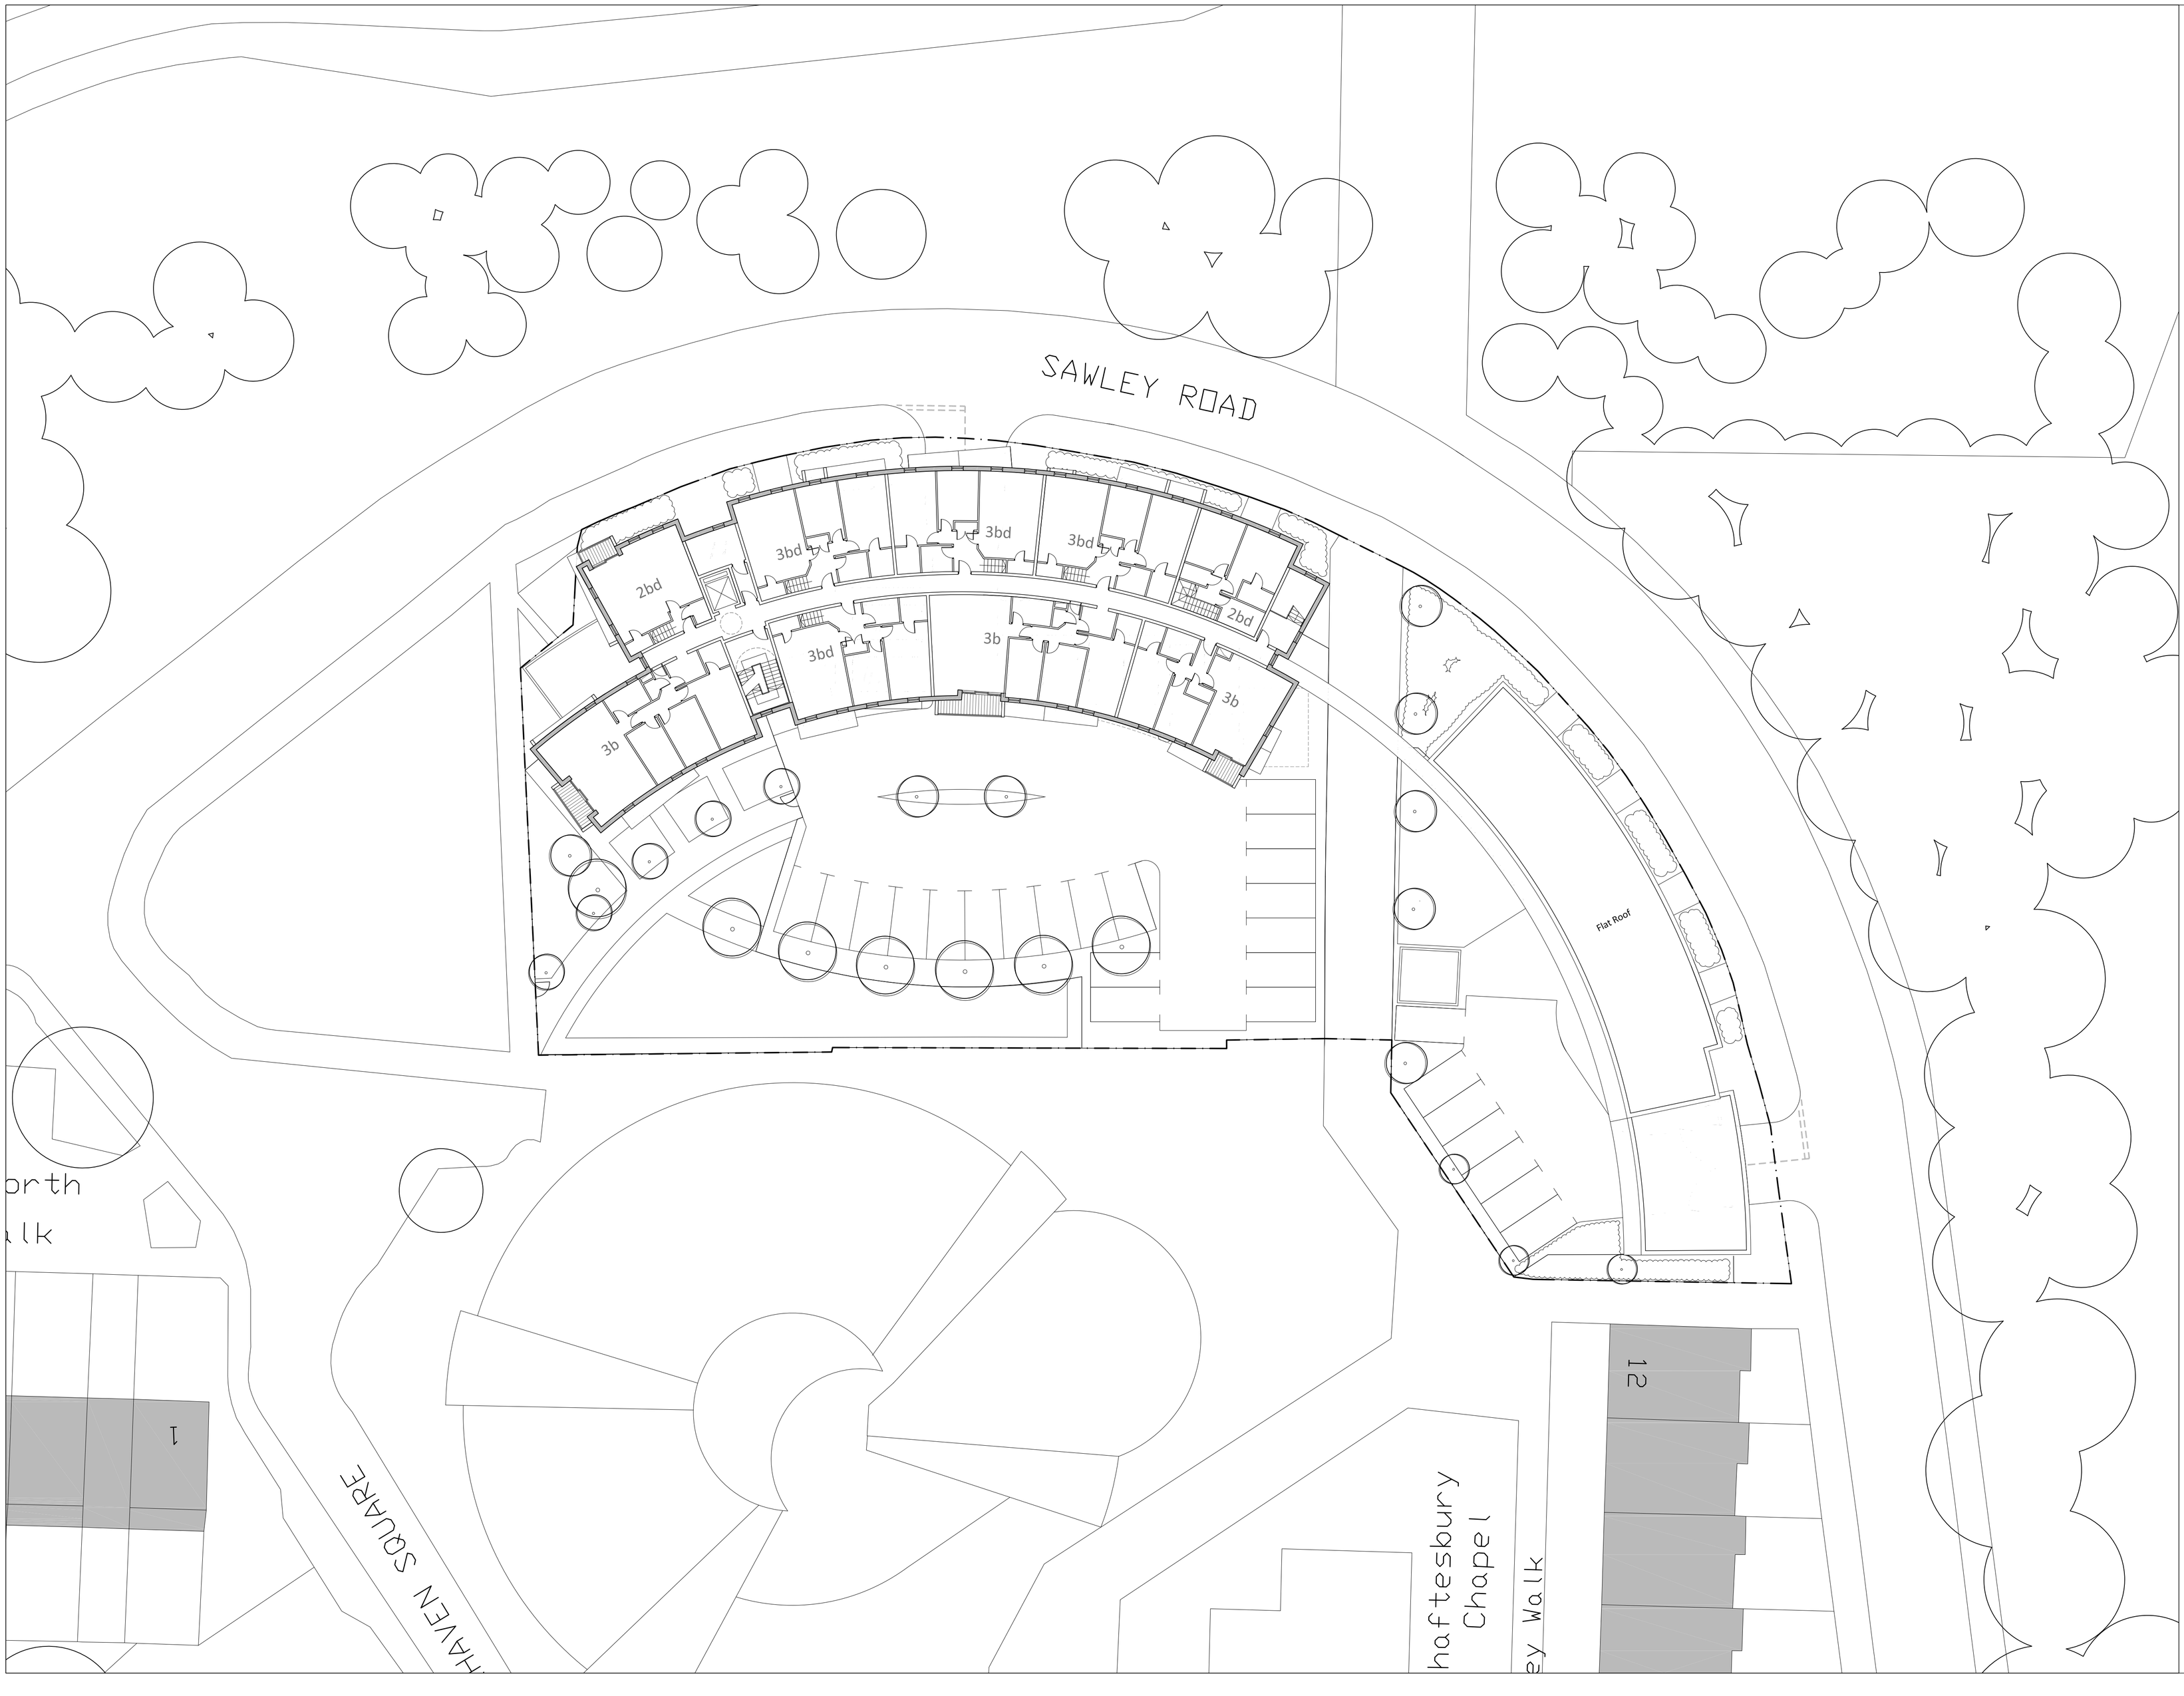

Note:

This drawing should not be scaled unless for planning application purposes. Work to figured dimensions only.

All dimensions and levels to be checked on site.

Land registry title and ownership boundaries are produced by Studio KMA using all reasonable endeavours. We cannot be held responsible for scale discrepancy of plans supplied to us.

Any discrepancies should be reported to Studio KMA at the address below.

This drawing should not be reproduced without written permission from Studio KMA.

Drawing Amendment:

rev	date	drawn	checked
-	25/03/15	RH	AT

Initial Issue

N

0 2 4 6 8 10m

Scale 1:200 @ A2

Key

2b - 2 Bedroom Apartment
2bd - 2 Bedroom Duplex
3b - 3 Bedroom Apartment
3bd - 3 Bedroom Duplex

Schedule

1	x	2 Bed Duplex
3	x	3 Bed Apartment
4	x	3 Bed Duplex
Total	**-**	**8 Residential Units**

Project Title
Miles Platting
Sawley Road

Drawing Title
Proposed
Third Floor Plan

Project No.	Drawing No.
T464	P007
Date	Scale
25/03/2015	1:200 @ A1
Stage	Revision
Stage 3	-
Drawn By	Auth By
RH	AT

Studio KMA Limited
26 Tanner Business Centre
Waterside Mill Chew Valley Road
Greenfield Oldham OL3 7NH
www.studiokma.co.uk