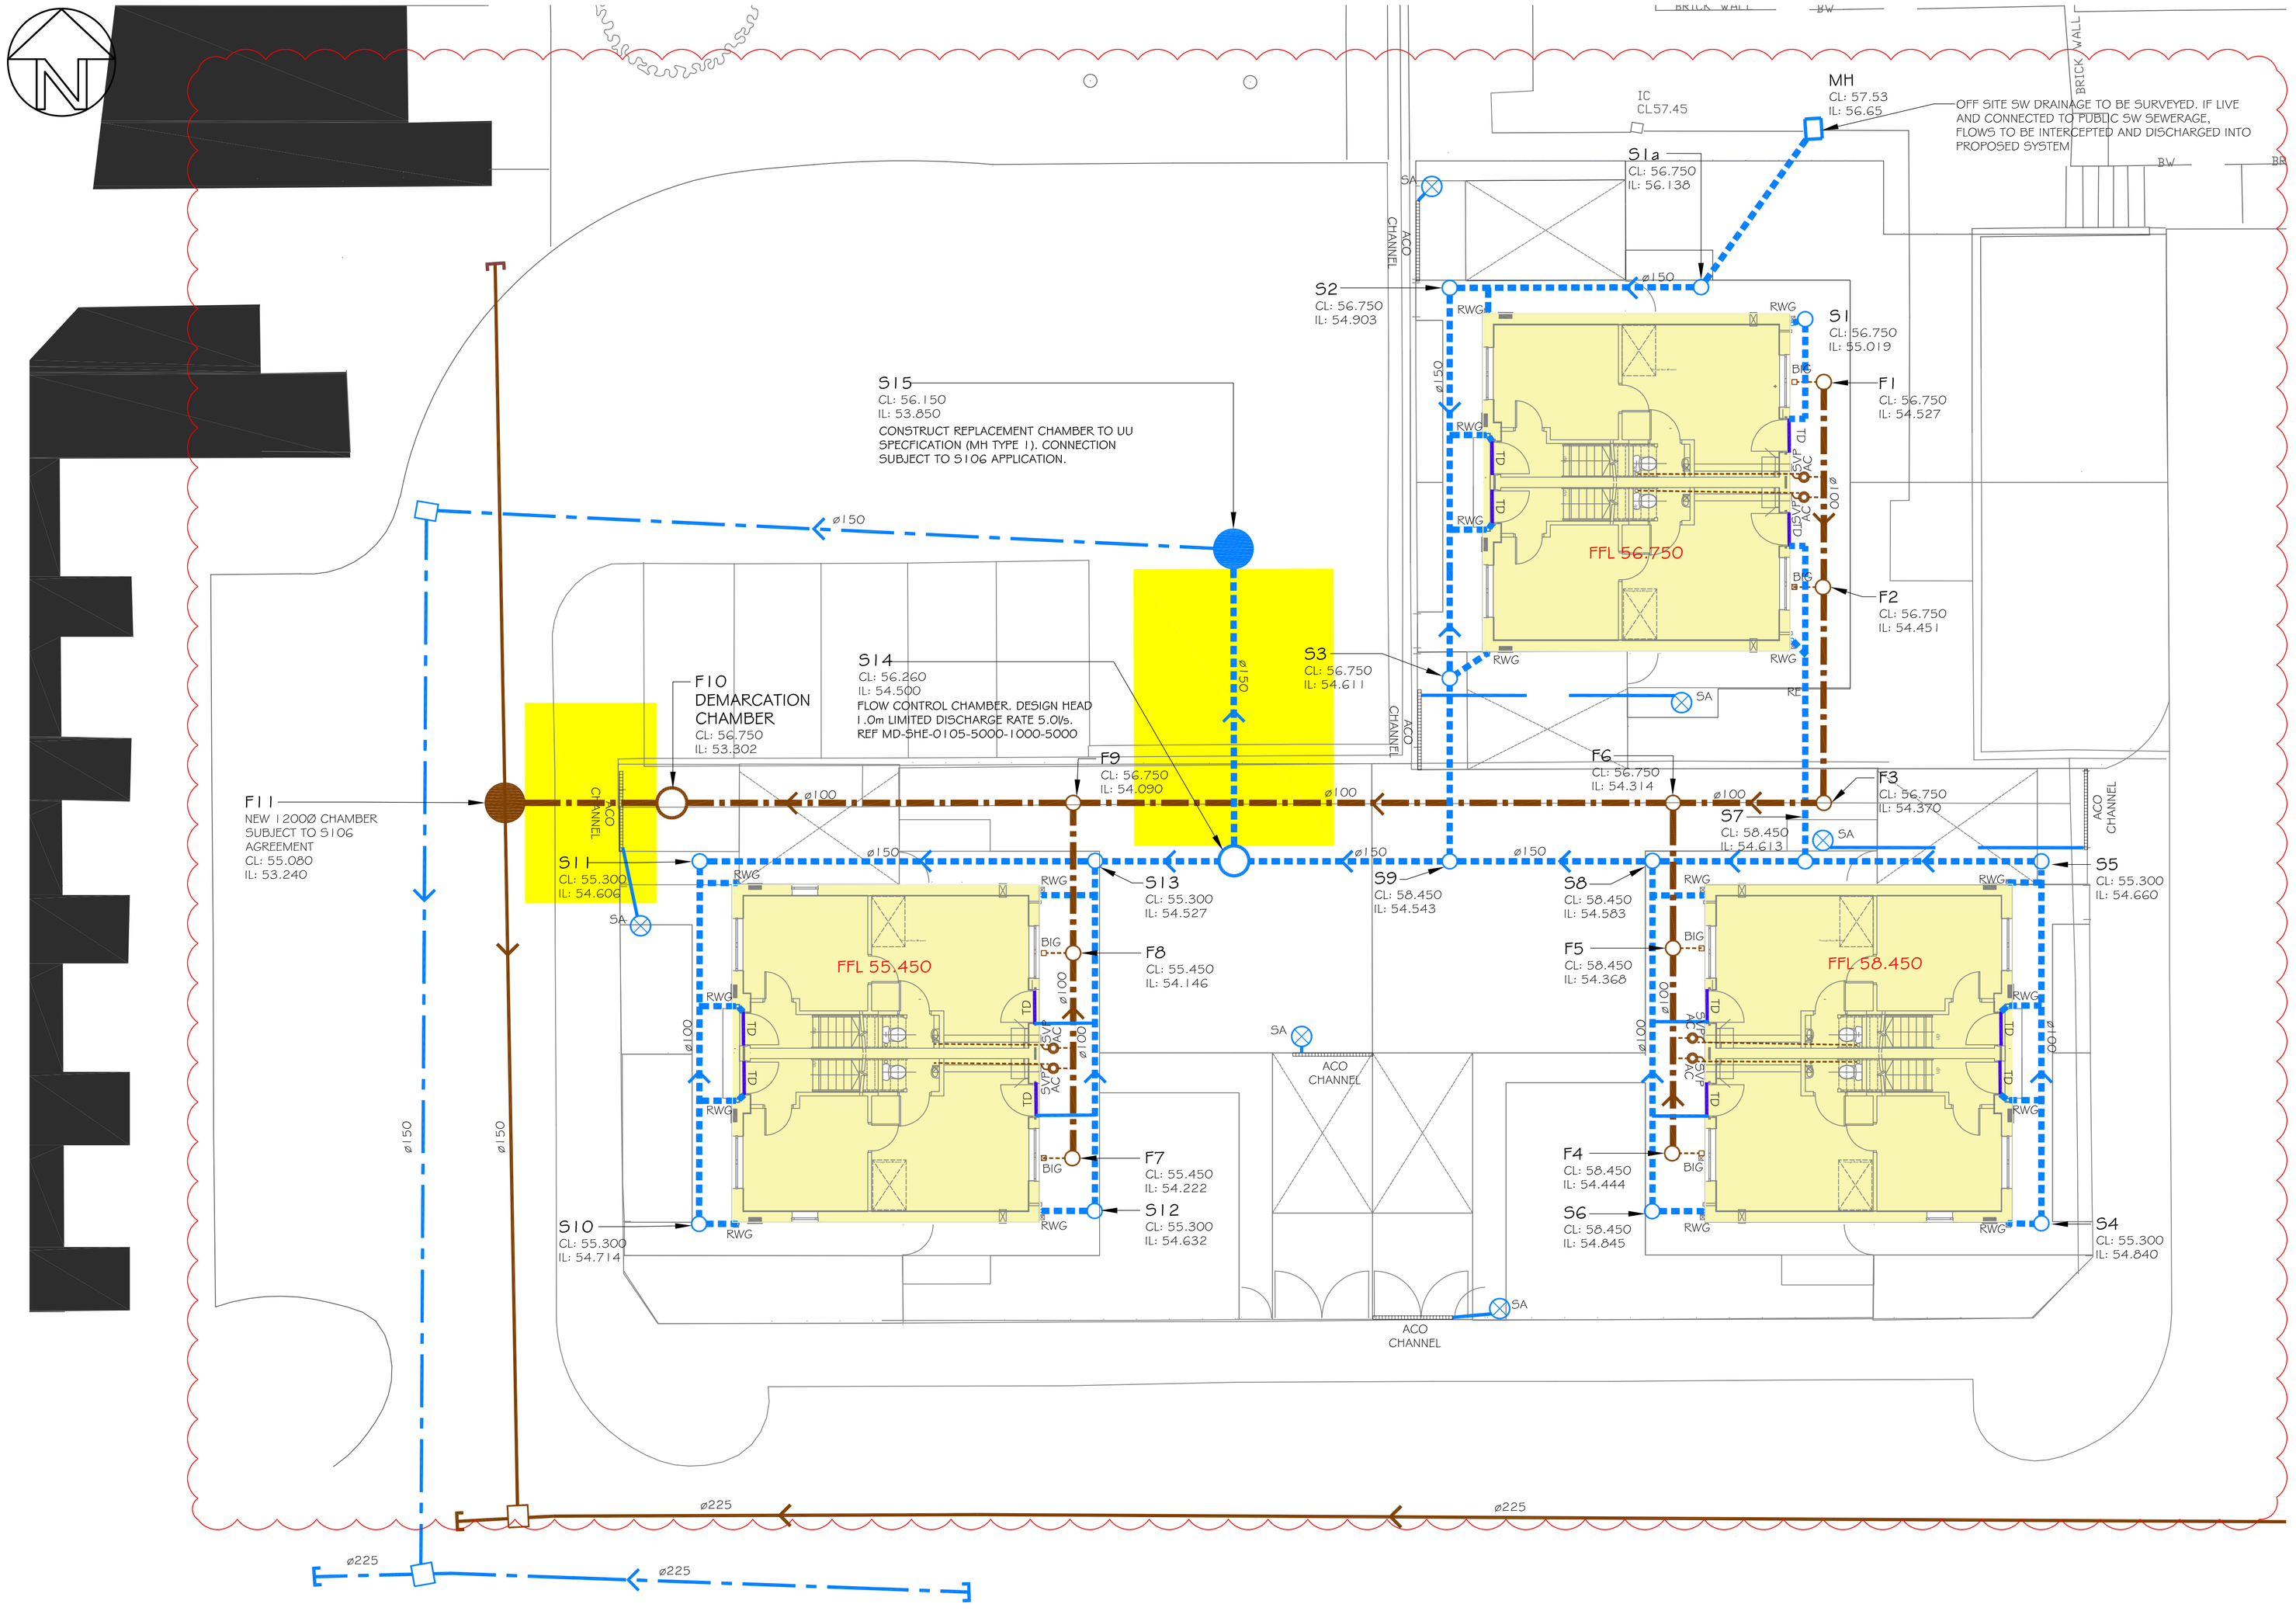


NOTE

1. NOT ALL SYMBOLS IN THE LEGEND ARE USED IN EACH SITE LAYOUT.
- MANHOLES S14-S15 AND F10-F11 TO BE CONSTRUCTED IN ACCORDANCE WITH UU STANDARD DETAILS 1 & 10.
- RETROSPECTIVE (S102) ADOPTION TO BE SOUGHT FOR NEW SURFACE WATER SEWER IN BARNSTAPLE DRIVE UPON COMPLETION.

KEY

- EXISTING UU SURFACE WATER SEWER
- EXISTING UU FOUL WATER SEWER
- EXISTING UU COMBINED SEWER
- PRIVATE SURFACE WATER DRAINAGE
- PRIVATE FOUL WATER DRAINAGE
- PRIVATE COMBINED DRAINAGE
- OVERFLOW FROM SOAKAWAY
- NEW ADOPTED SURFACE WATER DRAINAGE / SEWER (3m EASEMENT)
- NEW ADOPTED FOUL WATER DRAINAGE / SEWER (3m EASEMENT)
- RE — RODDING EYE
- SOIL PIPE CONNECTION. REFER TO ARCHITECT'S PLAN FOR VENTING DETAIL
- POLY-PROPYLENE INSPECTION CHAMBER
- PC CONCRETE MANHOLE
- AC — Ø225 ACCESS CHAMBER (SfA TYPE 4)
- BIG — BACK INLET GULLY
- POROUS DISTRIBUTION PIPE
- 300mm DEEP INFILTRATION BLANKET (BASE LEVEL INDICATED ON PLAN)

DRAWING REFERENCES:

P060-CAU-XX-XX-DR-S-0001 - GENERAL CONSTRUCTION NOTES
P060-CAU-XX-XX-DR-S-0002 - GENERAL DRAINAGE NOTES
P060-CAU-XX-XX-DR-S-0200 - TYPICAL RETAINING WALL DETAILS
P060-CAU-XX-XX-DR-C-5600 - DRAINAGE DETAILS 1 of 3
P060-CAU-XX-XX-DR-C-5601 - DRAINAGE DETAILS 2 of 3
P060-CAU-XX-XX-DR-C-5602 - DRAINAGE DETAILS 3 of 3

REV	MODIFICATIONS	BY	RE	AP	DATE
P3	SW AND FW OUTFALLS CHANGED TO SUIT WDH REQUIREMENTS. THUS	RWG	JS	JS	24.01.18
P2	CHANGES SHOWN THUS COVER LEVELS UPDATED	RWG	AS	JS	14.05.17
P1	ISSUED FOR APPROVAL	DRM	AS	JS	14.05.17

Willmott Partnership Homes

PROJECT:
NORTH MANCHESTER NEW BUILD
TARVINGTON CLOSE, COLLYHURST

TITLE:
PROPOSED DRAINAGE LAYOUT

DRAWN BY	DATE	
DRM	04.05.2017	
REVIEWED BY	SCALE @ A1	JOB REF:
AS	1:100	3025.09
AUTHORISED BY	ISSUE	REVISION
JES	S2	P3

DRAWING NUMBER
P060(TC)-CAU-XX-XX-DR-C-1659

Caulmert
engineering environmental planning

WWW.CAULMERT.COM

Registered Office: InTec, Parc Menai, Bangor, Gwynedd, LL57 4FG Company Registered No: 06716319

©COPYRIGHT CAULMERT LIMITED - NOT TO BE COPIED OR REPRODUCED IN ANY WAY OR FORM WITHOUT PRIOR WRITTEN CONSENT FROM CAULMERT LIMITED