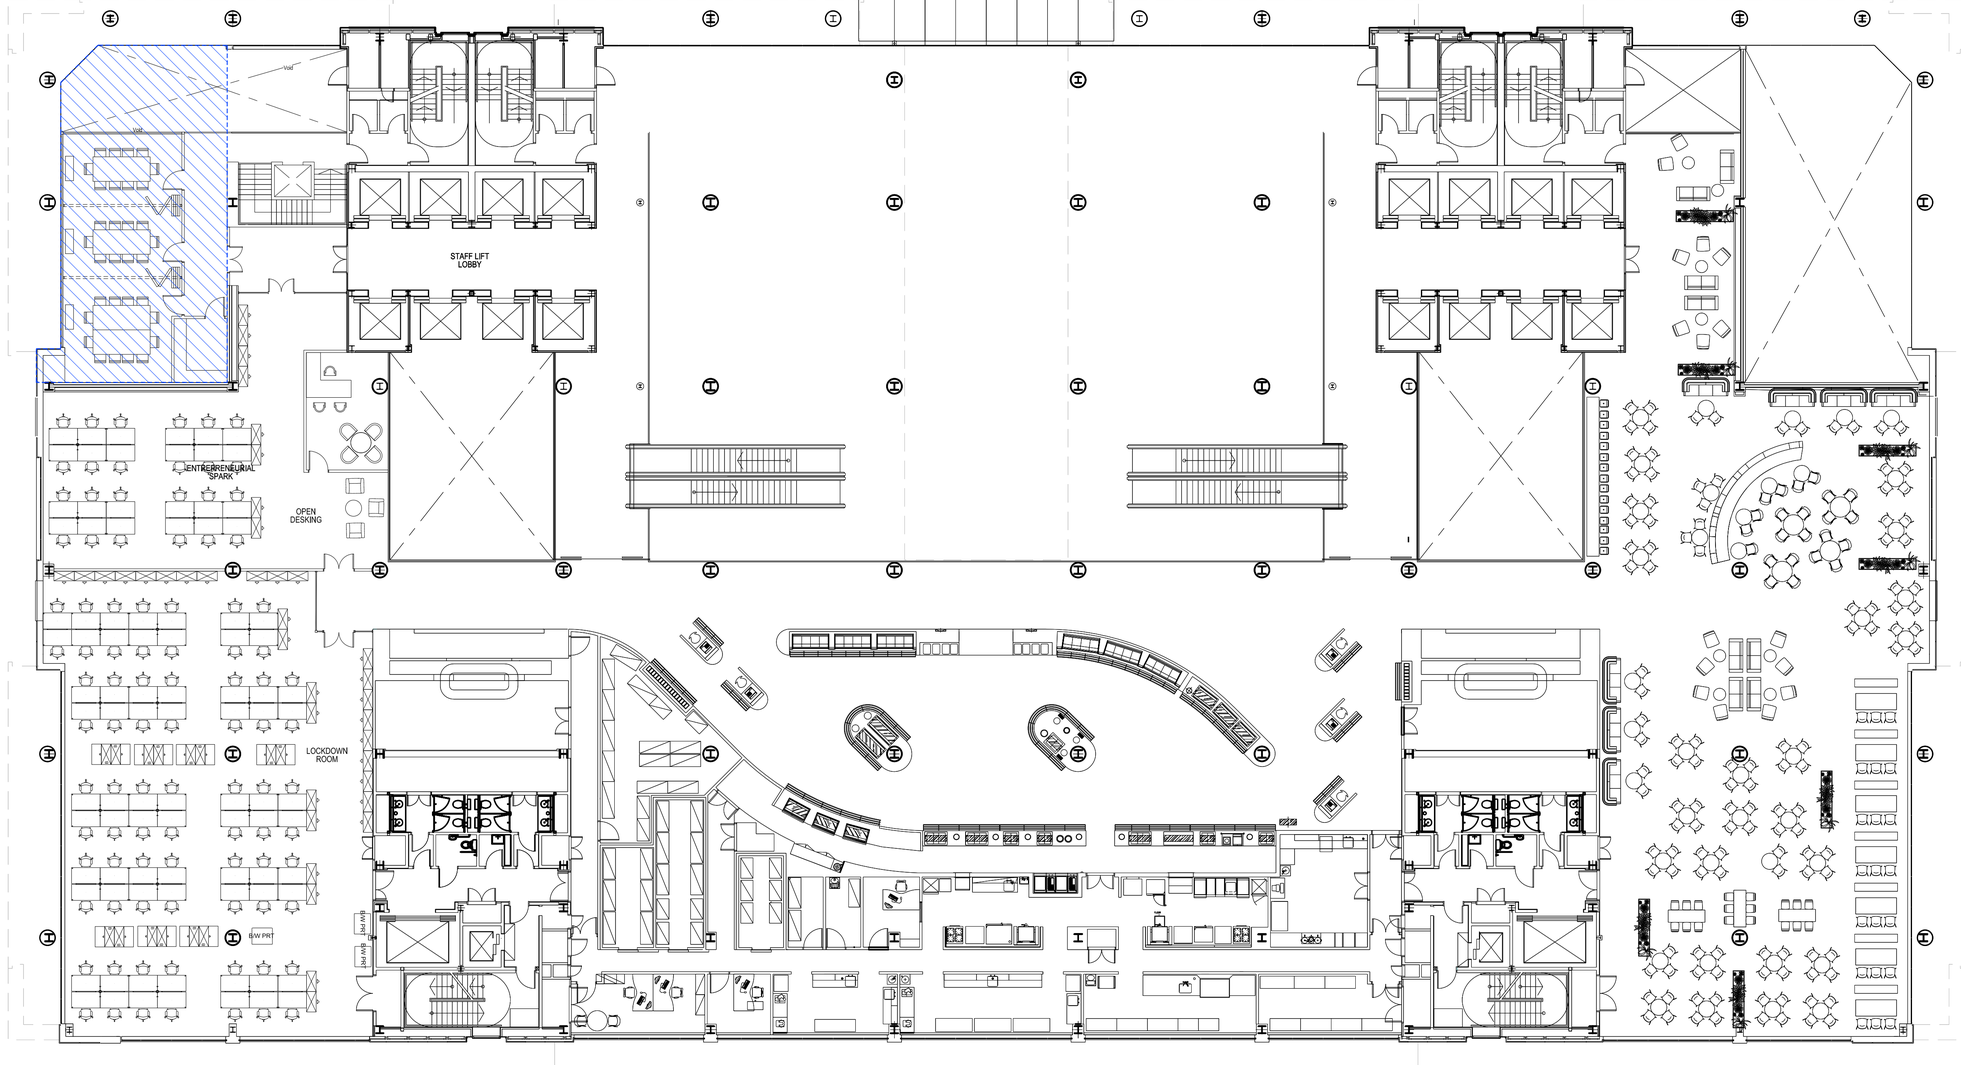
HARDMAN BOULEVARD

IRWELL SQUARE

GARTSIDE STREET


STAFF LIFT LOBBY
ENTREPRENEURIAL SPARK
OPEN DESKING
LOCKDOWN ROOM
LIFT
LIFT
LIFT