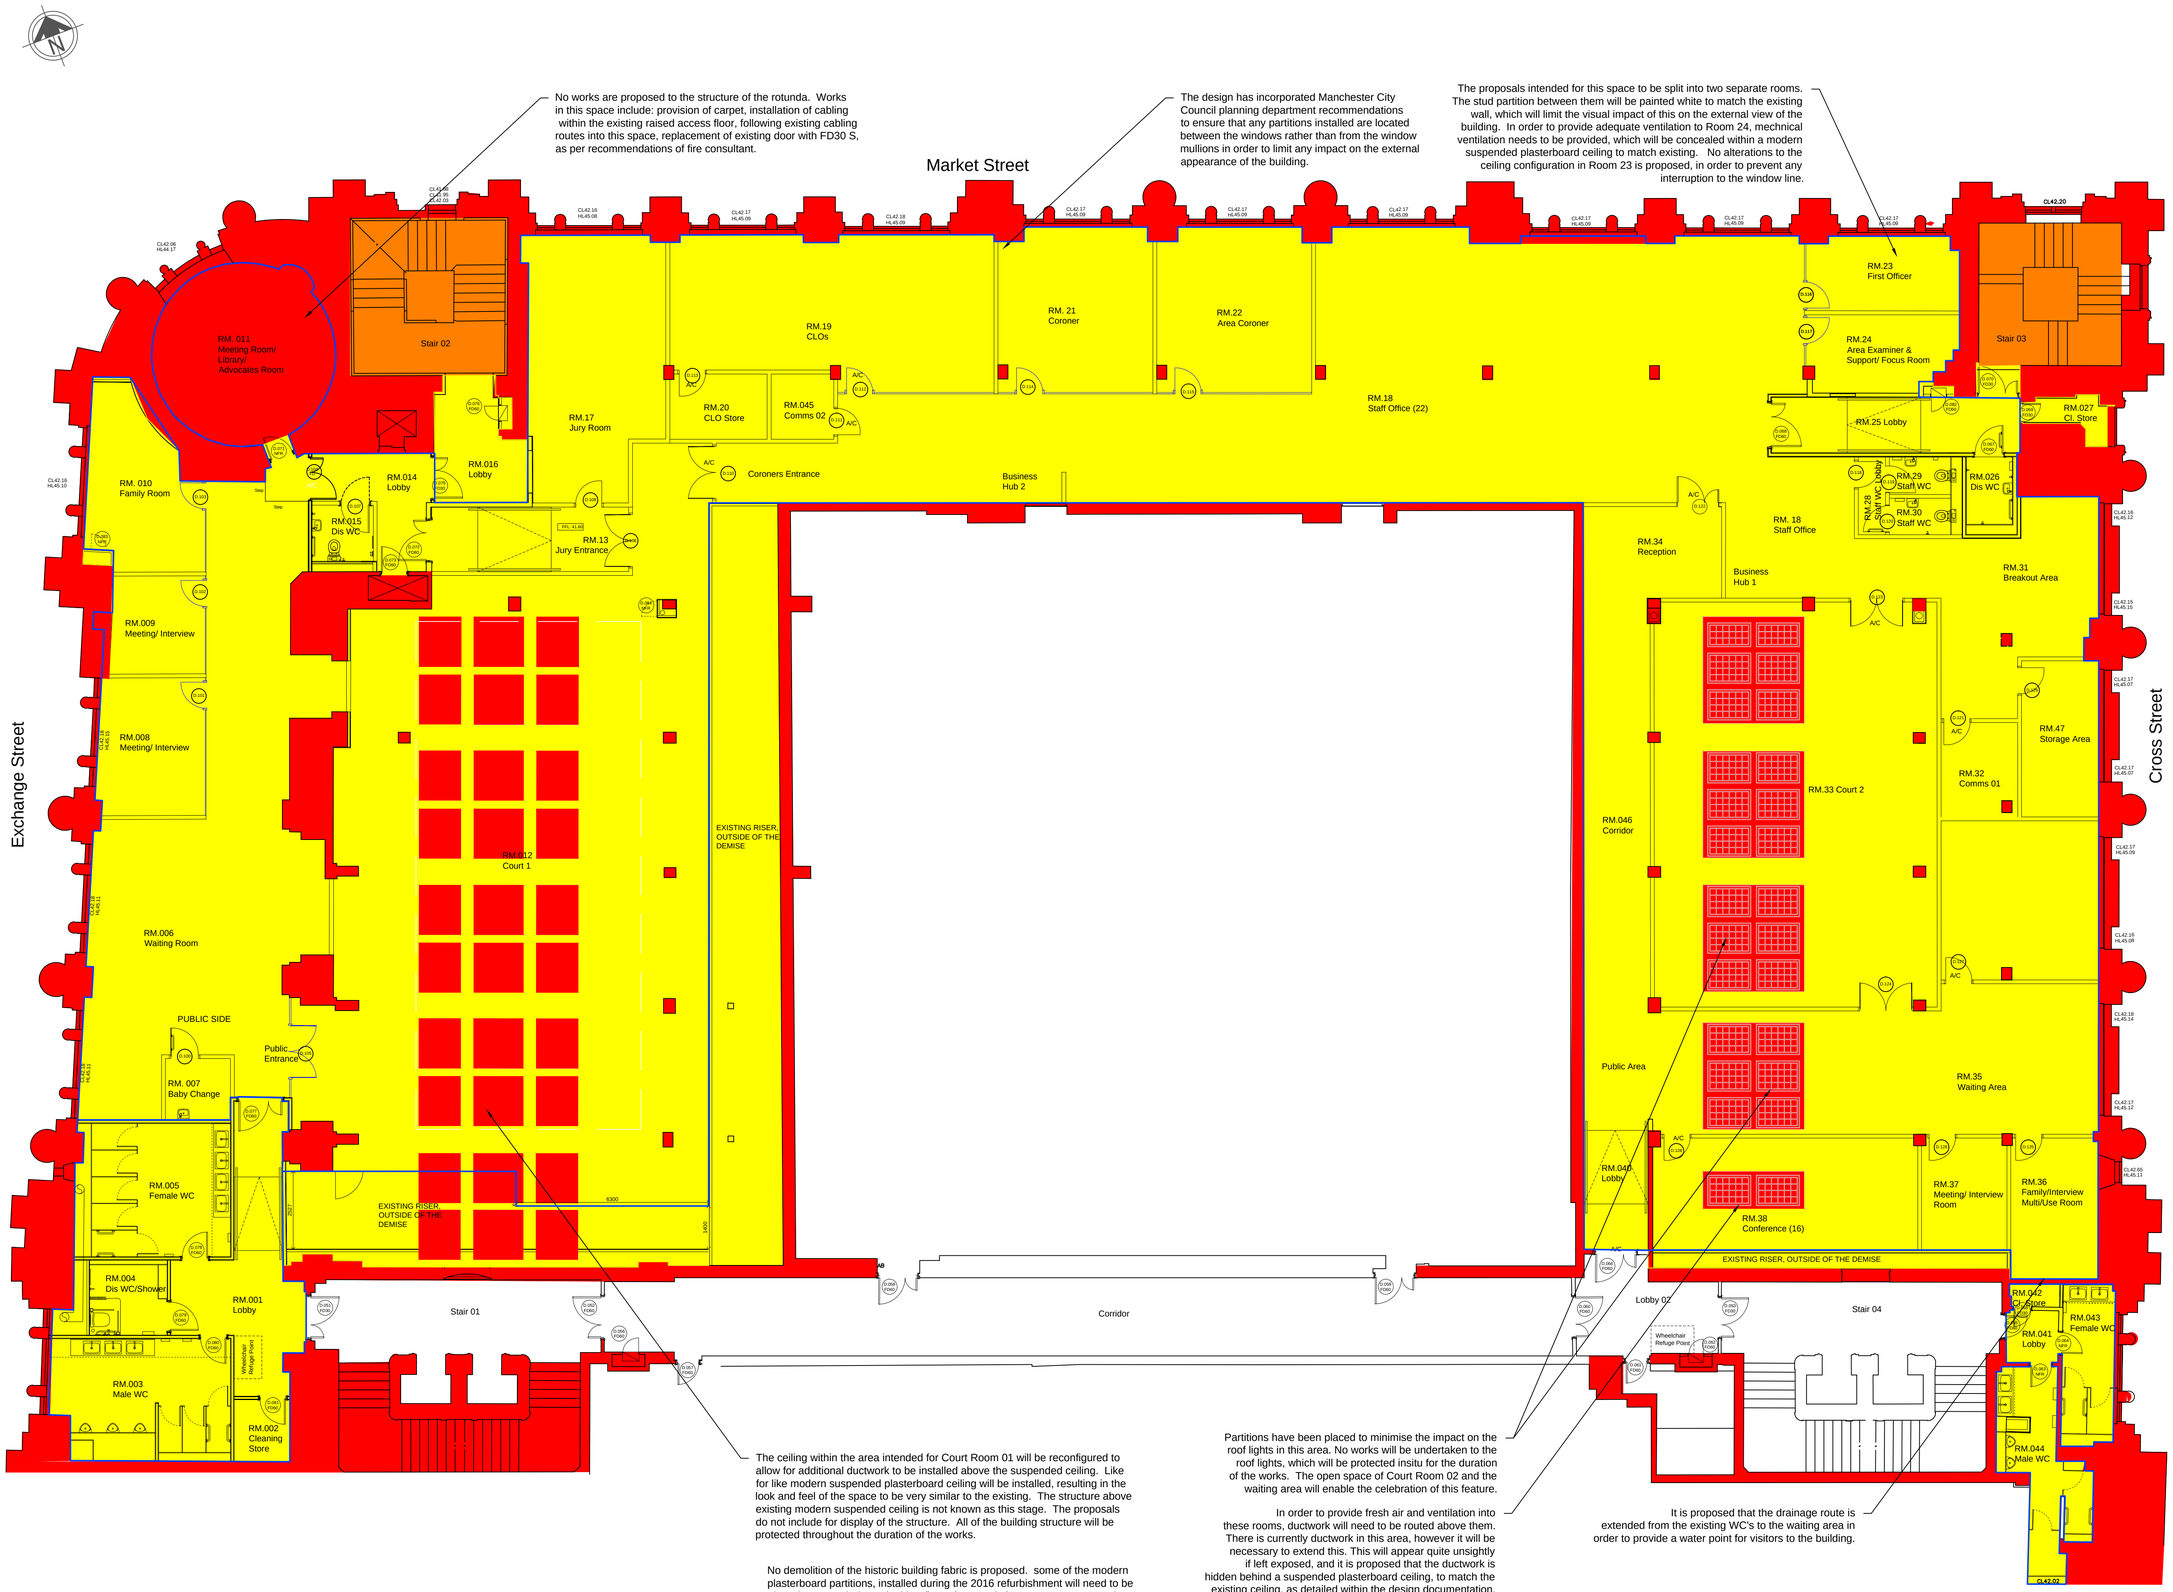


Key

- Indicates Exchange Floor MCC demise (and extent of works area)
- Indicates high level of significance of building fabric. This largely refers to historic building fabric which embodies high aesthetic, historic, communal and evidential value, on areas of the building fabric where the significance is unknown.
- Indicates medium level of significance of building fabric. This is generally used to refer to historic fabric that is of low architectural and/or aesthetic merit (such as finishes within utility areas).
- Indicates low level of significance of building fabric. This has been used to refer to modern existing building fabric that does not hold significant historic.
- Area not assessed

Rev	Description	Date

Corporate Estates & Property
Strategic Development Directorate

Manchester City Council
PO Box 532 Town Hall
Manchester
M60 2LA

PROPERTY / JOB TITLE

Royal Exchange Building
Manchester Coroner Service
Exchange Floor Office Fit Out

UPRN

DRAWING TITLE

Proposals Affecting Historic Fabric

JOB NO.	DRAWING NO.
CL439861	MC-114
DATE	REVISION
21/11/2017	-
SCALE @ A0 / A1	SCALE @ A3 / A4
1:100 @ A1	

MANCHESTER CITY COUNCIL