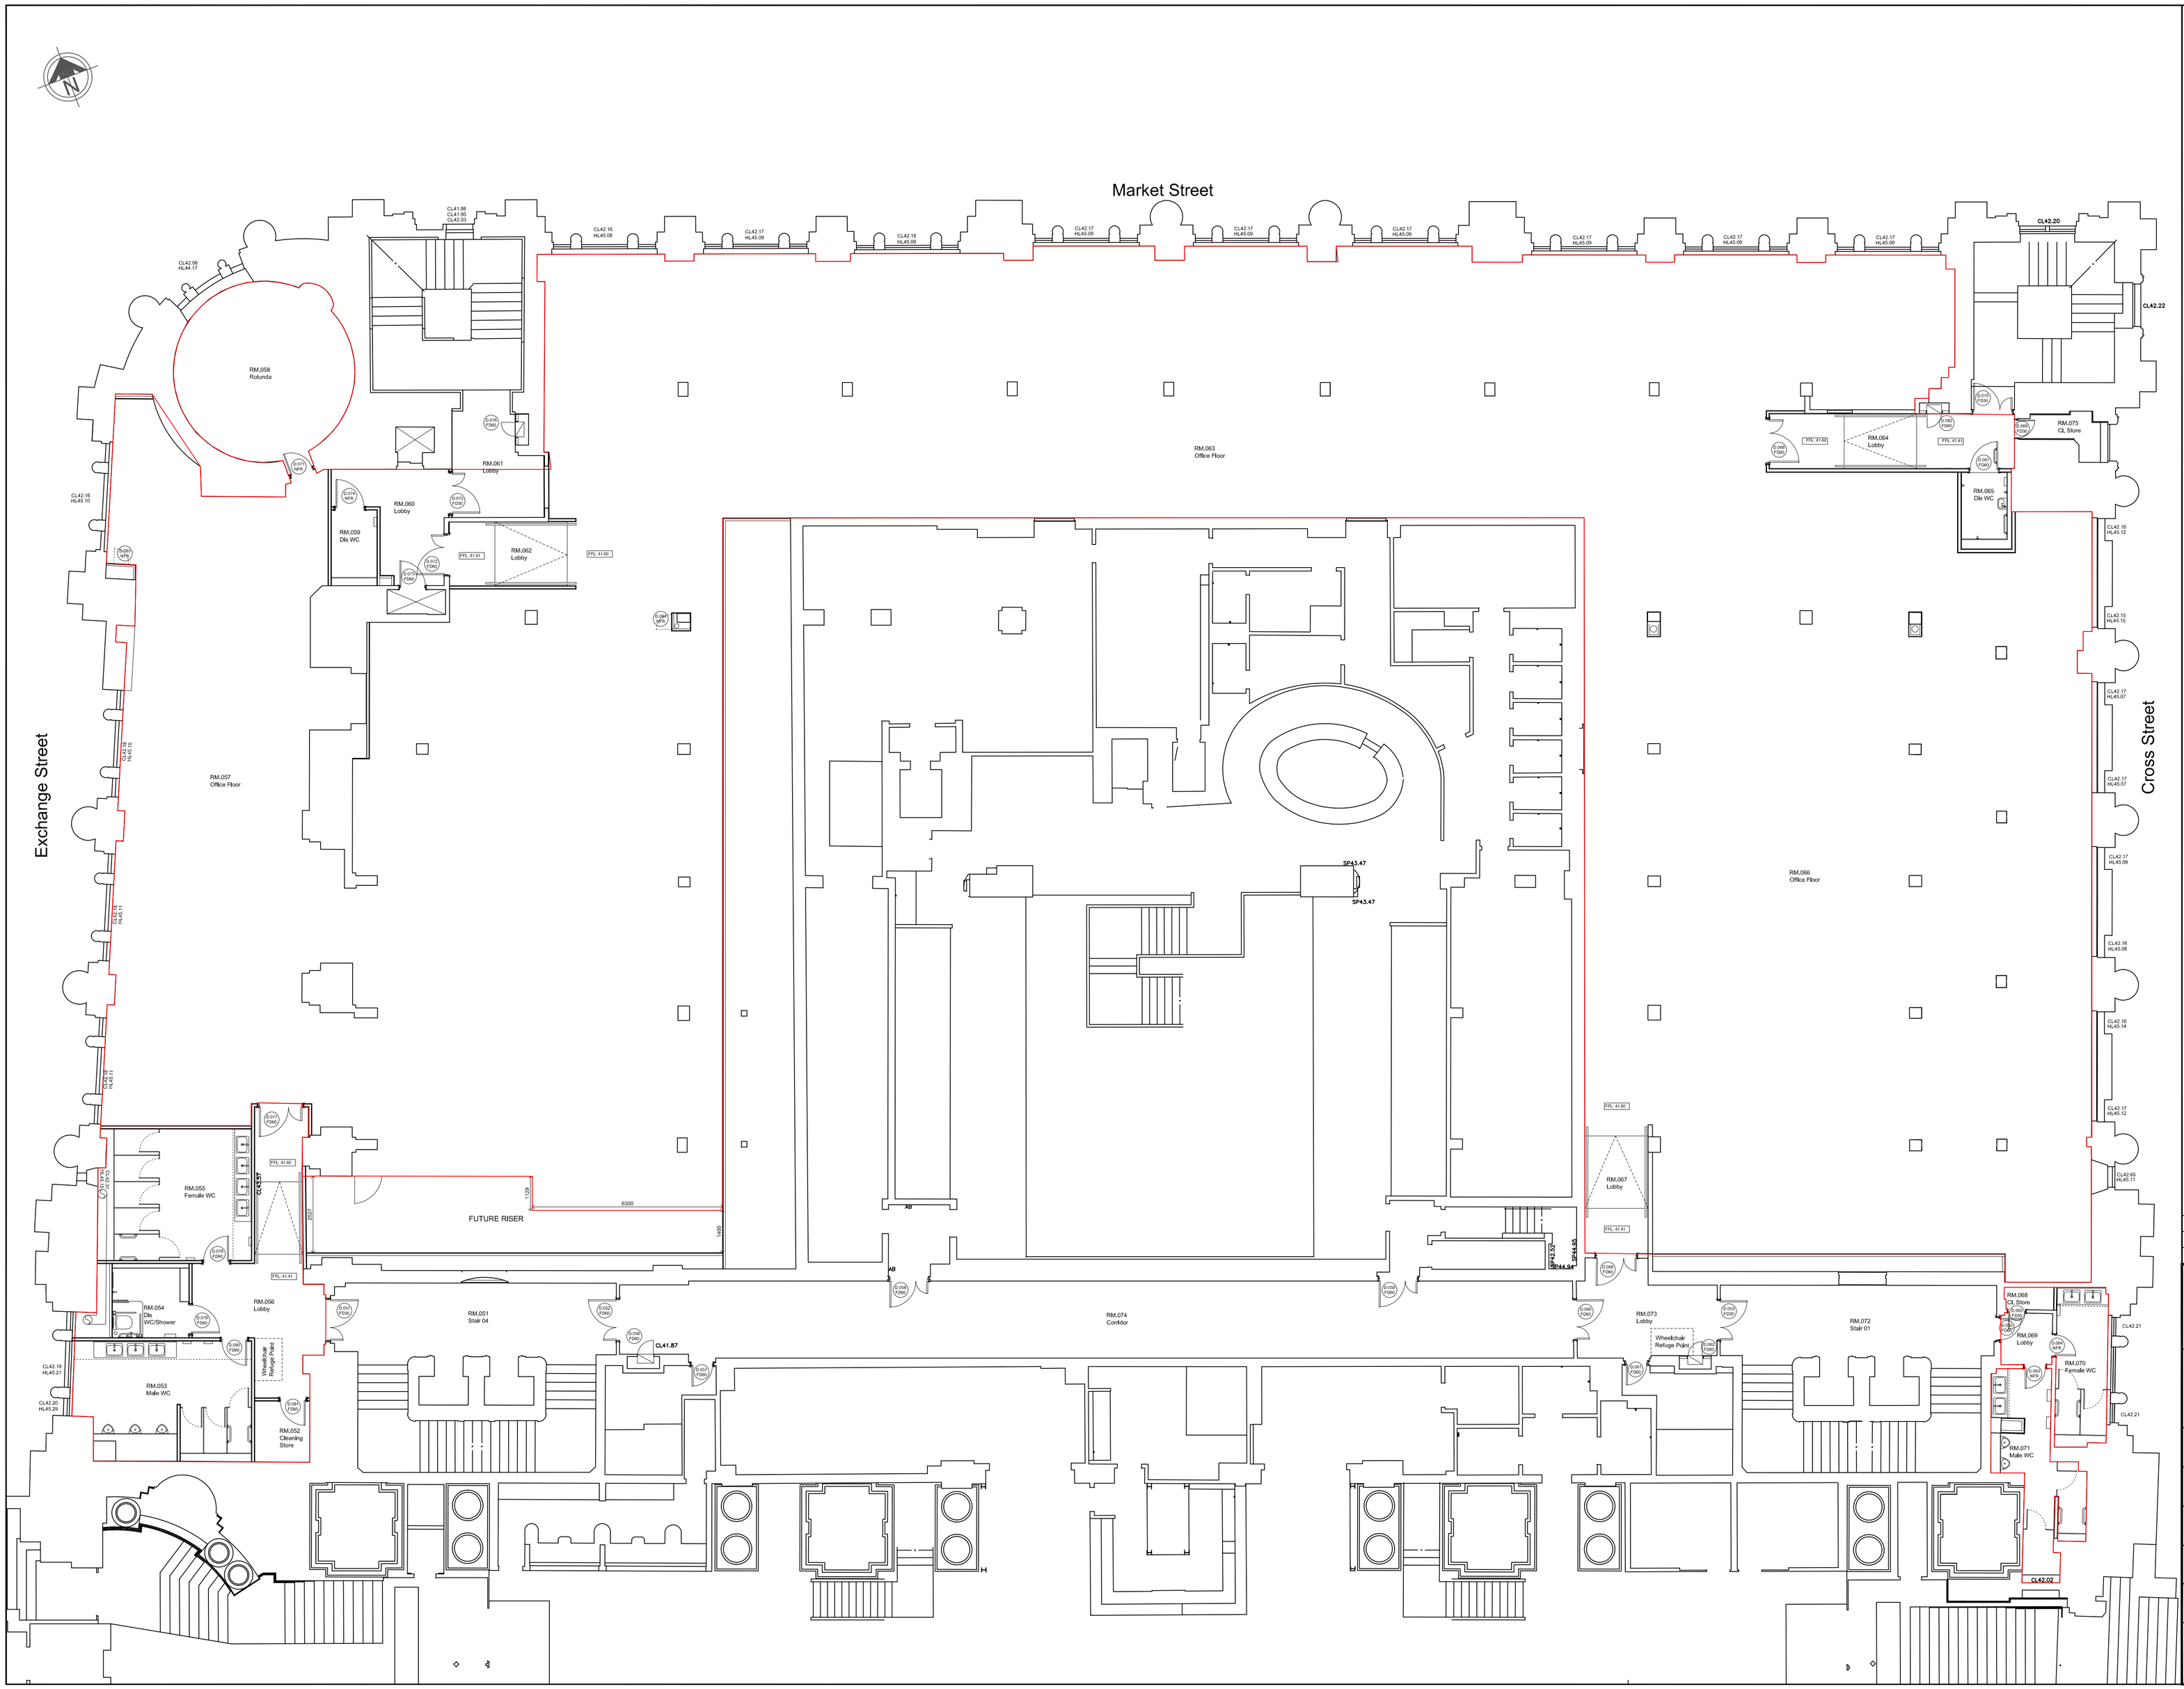


Indicates demise and works area

| Rev | Description | Date |
|---|---|---|
| C | Revised lease area | 06.10.17 |
| B | Drawing numbering system changed, north arrow and streets added | 20.09.17 |
| A | Text changes and edit to reflect as existing | 31.08.17 |

**Corporate Estates & Property**
**Strategic Development Directorate**

Manchester City Council
PO Box 532 Town Hall
Manchester
M60 2LA

PROPERTY / JOB TITLE

Royal Exchange Building
Manchester Coroner Service
Exchange Floor Office Fit Out

UPRN

DRAWING TITLE

Existing Floor Plan

| JOB NO. | DRAWING NO. |
|---|---|
| CL439861 | MC-001 |
| DATE | REVISION |
| 09/06/2017 | B |
| SCALE @ A0 / A1 | SCALE @ A3 / A4 |
| 1:100 @ A1 | |

MANCHESTER CITY COUNCIL