

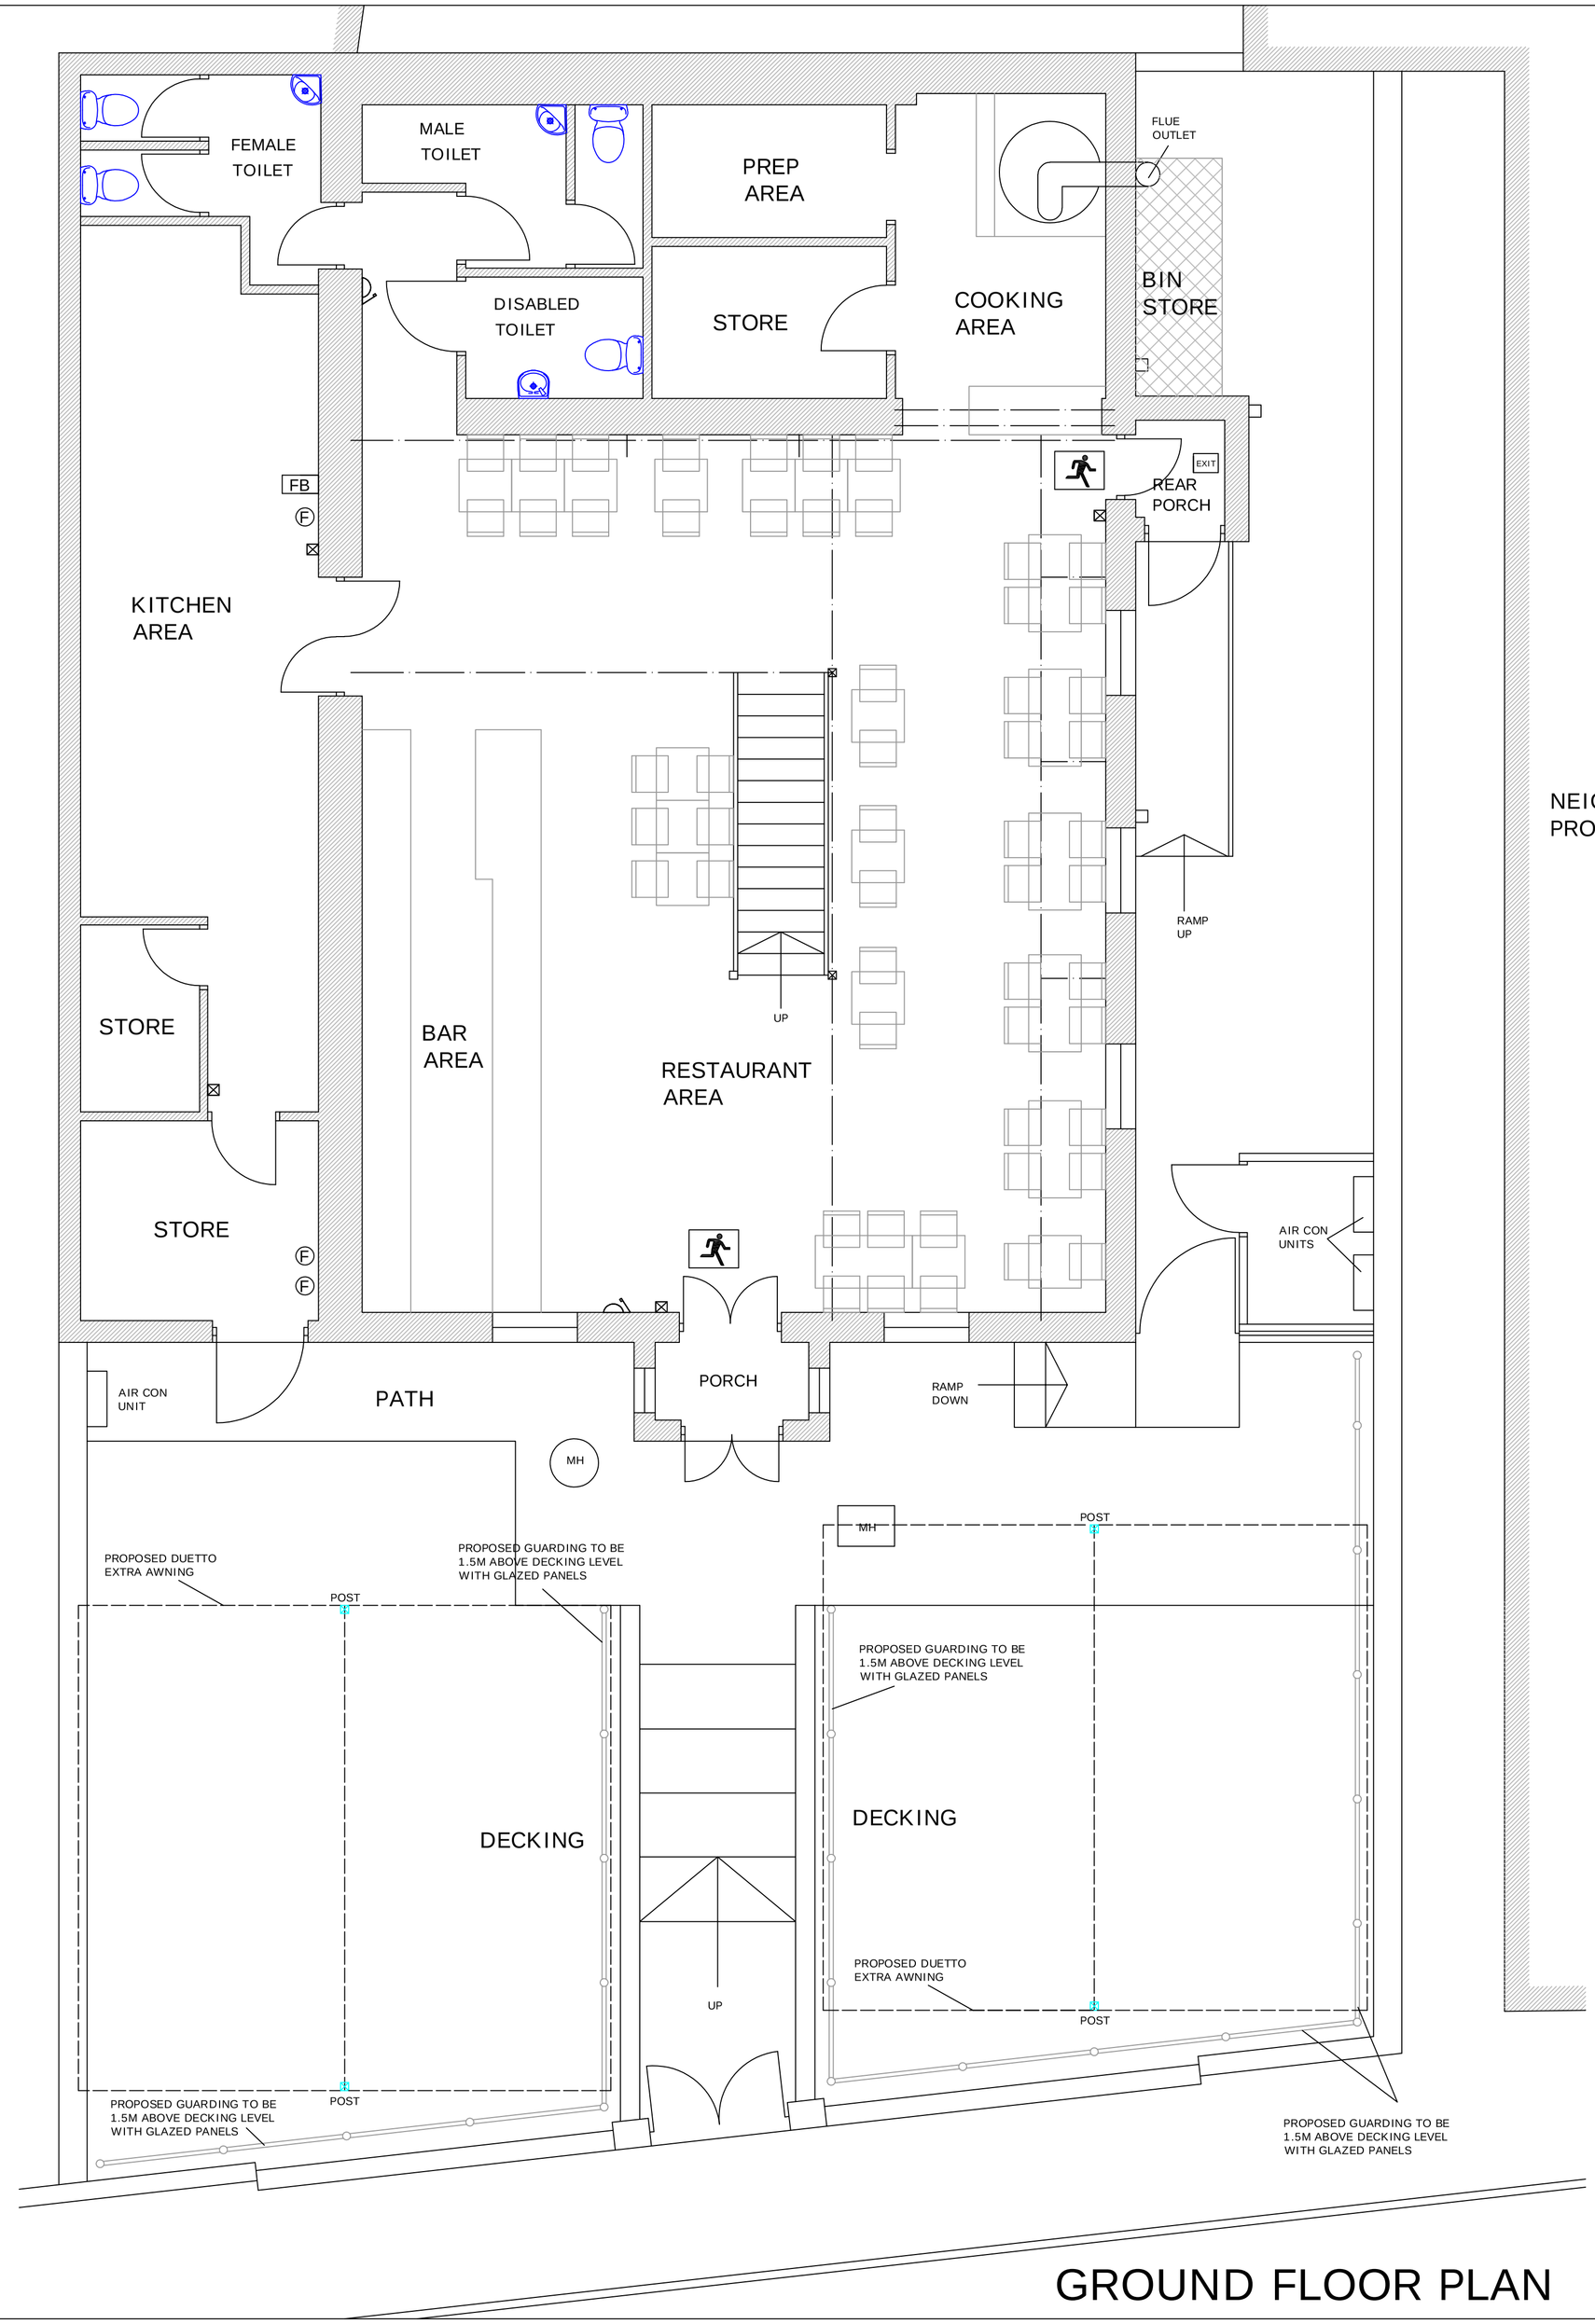


GROUND FLOOR PLAN

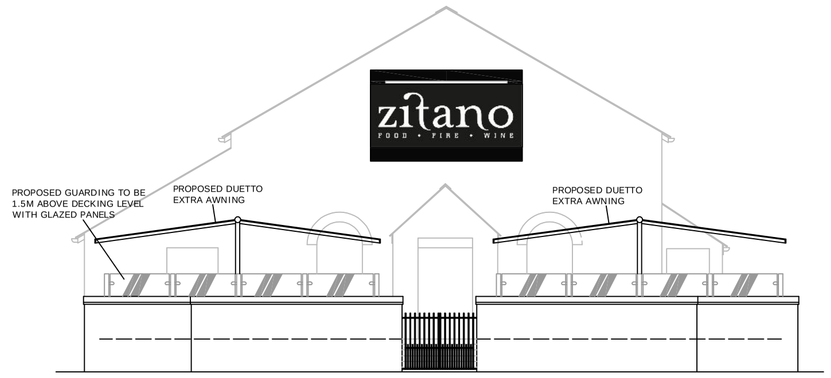


FRONT ELEVATION

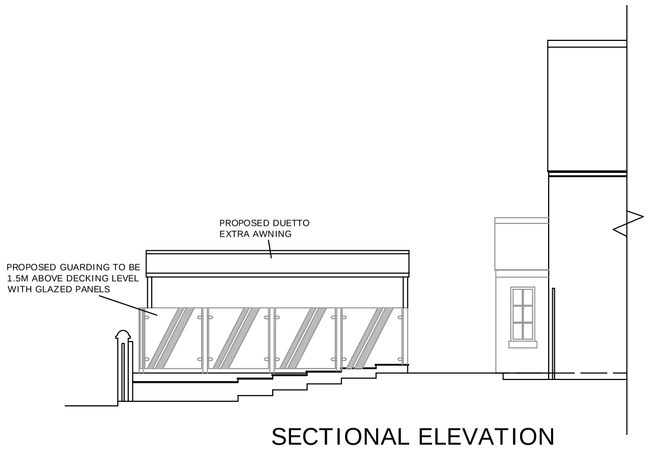


SECTIONAL ELEVATION


NEIGHBOURING PROPERTY

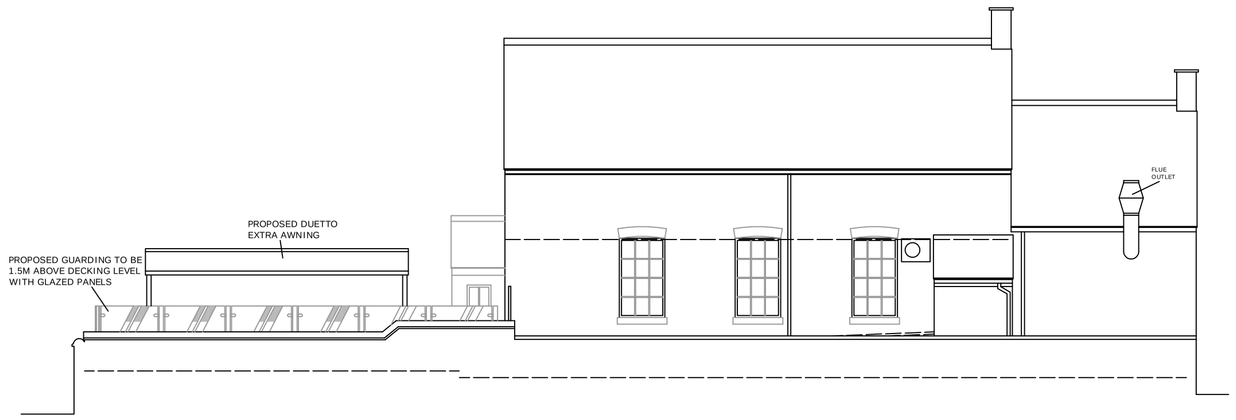

SIDE ELEVATION

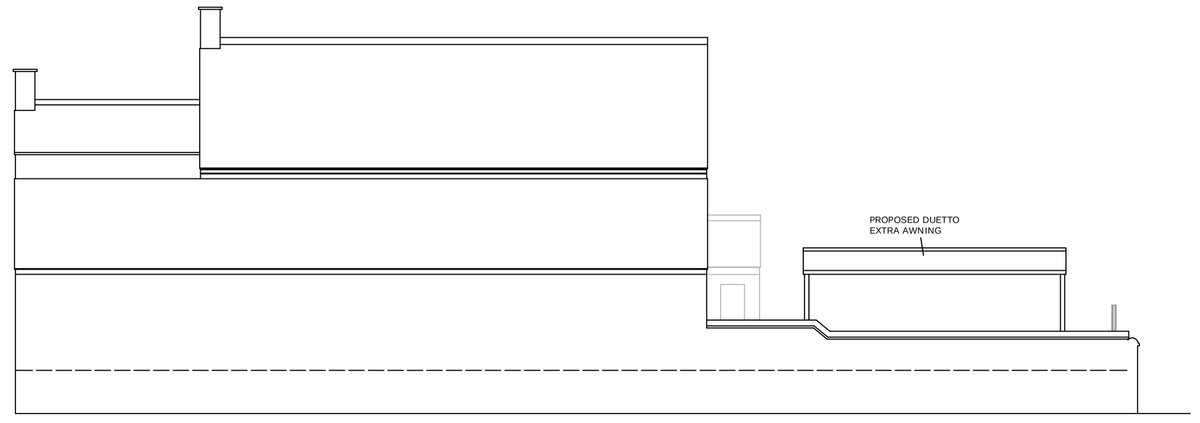

SIDE ELEVATION

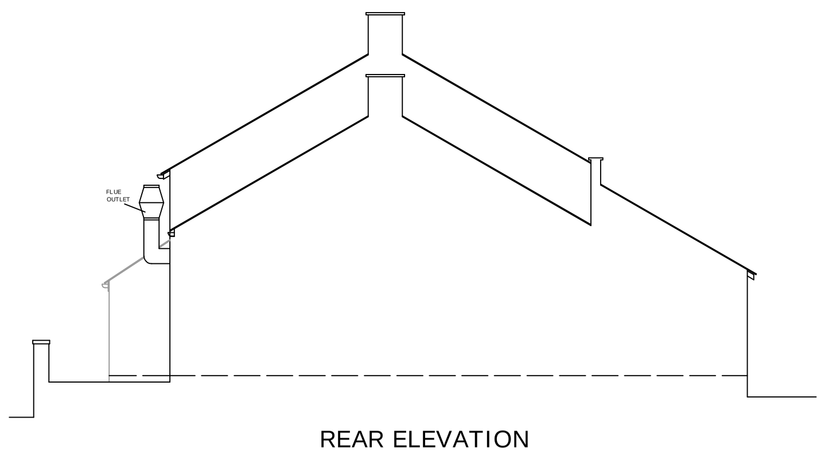

REAR ELEVATION

Rev.C. General revision. 29.11.17
Rev.B. General revision. 31.07.17
Rev.A. General revision. 20.07.17

CLIENT	MR J. PERRY
PROJECT	PROPOSED EXTERNAL ALTERATIONS
ADDRESS	ZITANO 133 BEECH ROAD CHORLTON, MANCHESTER
TITLE	PLANS AS PROPOSED
DRAWING NO.	1357/ 10
REVISION SUFFIX:	C
SCALE	1 : 50 1 : 100
DATE	19.07.17

knightpyatt
architectural services
chartered surveyors

Tel: 01625 614447
Email: andy@knightpyatt.co.uk
Website: www.knightpyatt.co.uk

24 Landseer Drive,
Macclesfield, Cheshire.
SK10 3RU

A1