Do not scale this drawing.
Contractors must check all dimensions on site.
This drawing is copyright and is to be used solely for information as titled.

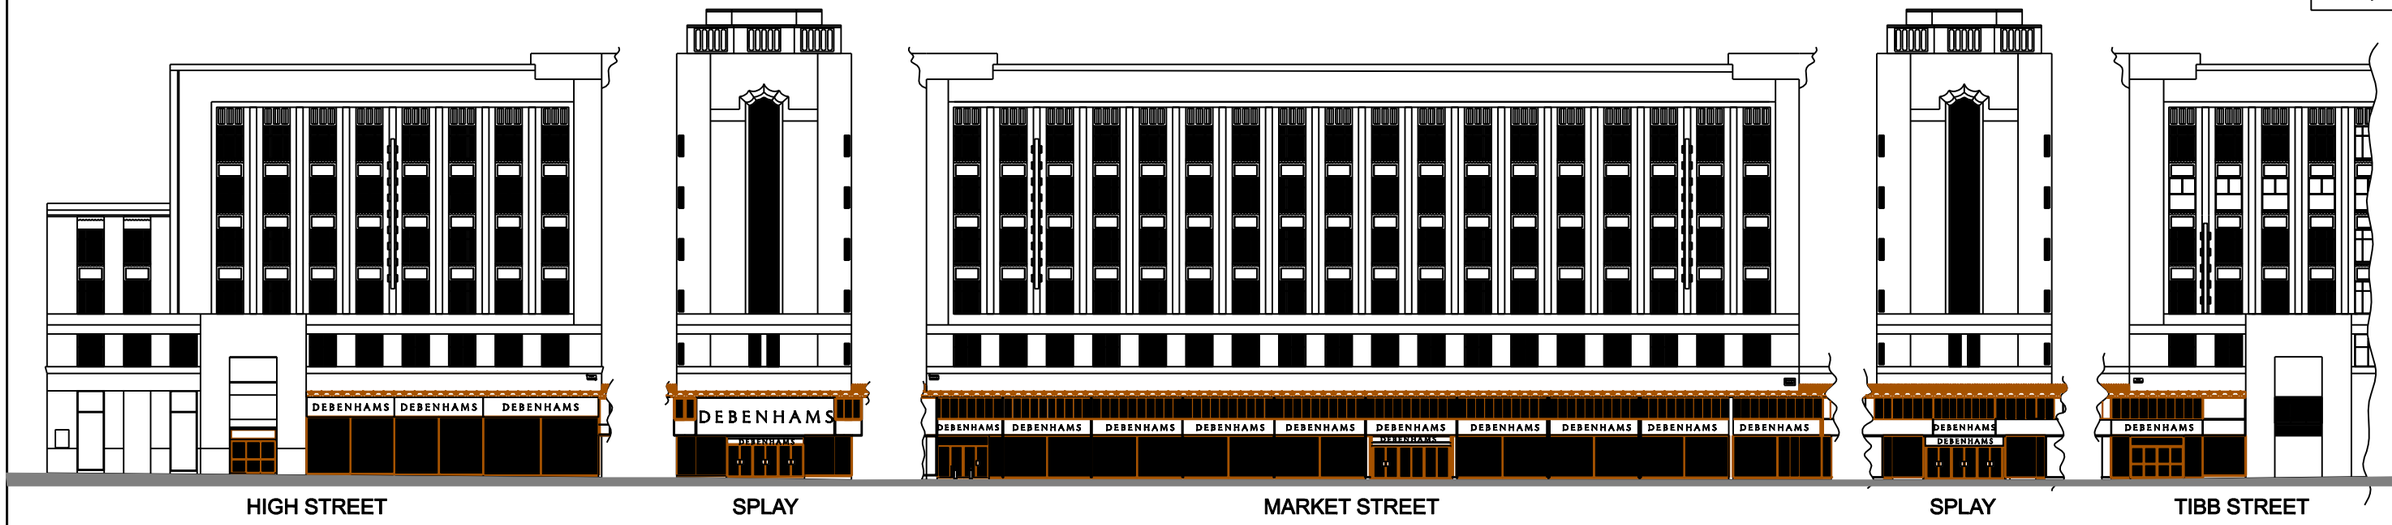
DEBENHAMS
DEBENHAMS
DEBENHAMS