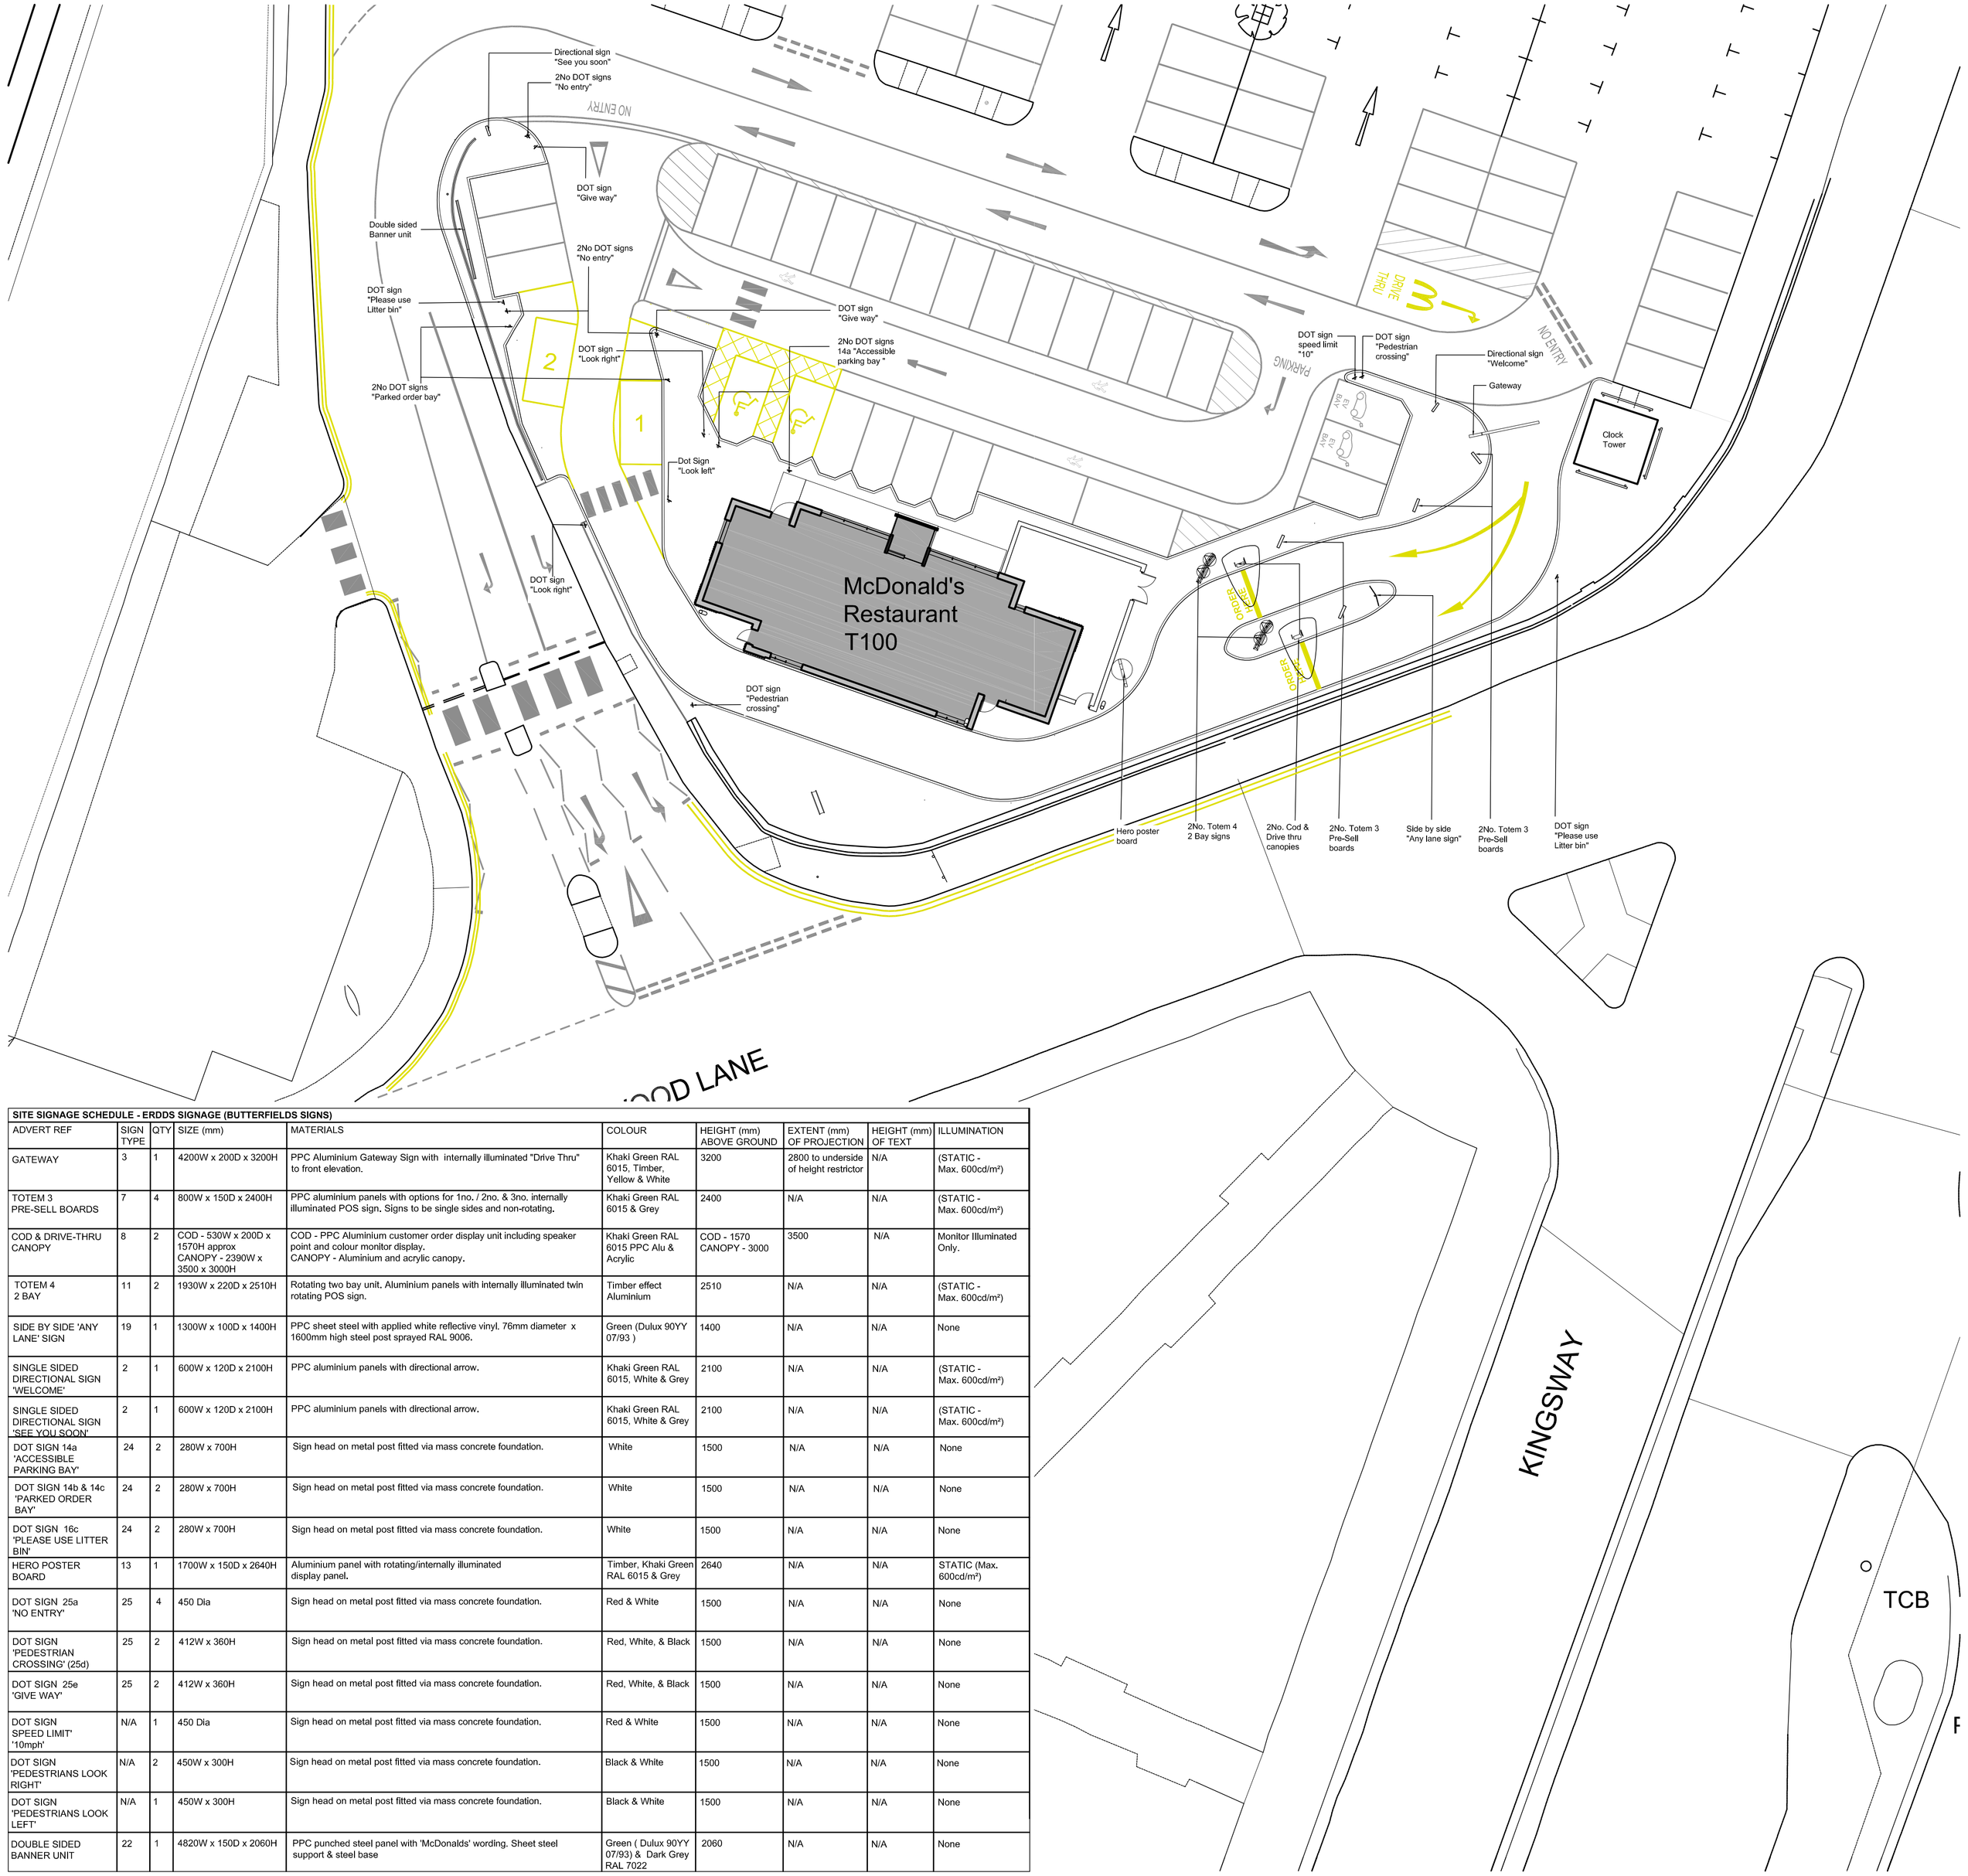

SITE SIGNAGE SCHEDULE - ERDDS SIGNAGE (BUTTERFIELDS SIGNS)

ADVERT REF	SIGN TYPE	QTY	SIZE (mm)	MATERIALS	COLOUR	HEIGHT (mm) ABOVE GROUND	EXTENT (mm) OF PROJECTION	HEIGHT (mm) OF TEXT	ILLUMINATION
GATEWAY	3	1	4200W x 200D x 3200H	PPC Aluminium Gateway Sign with internally illuminated "Drive Thru" to front elevation.	Khaki Green RAL 6015, Timber, Yellow & White	3200	2800 to underside of helght restrictor	N/A	(STATIC - Max. 600cd/m²)
TOTEM 3 PRE-SELL BOARDS	7	4	800W x 150D x 2400H	PPC aluminium panels with options for 1no. / 2no. & 3no. internally illuminated POS sign, Signs to be single sides and non-rotating.	Khaki Green RAL 6015 & Grey	2400	N/A	N/A	(STATIC - Max. 600cd/m²)
COD & DRIVE-THRU CANOPY	8	2	COD - 530W x 200D x 1570H approx CANOPY - 2390W x 3500 x 3000H	COD - PPC Aluminium customer order display unit including speaker point and colour monitor display. CANOPY - Aluminium and acrylic canopy.	Khaki Green RAL 6015 PPC Alu & Acrylic	COD - 1570 CANOPY - 3000	3500	N/A	Monitor Illuminated Only.
TOTEM 4 2 BAY	11	2	1930W x 220D x 2510H	Rotating two bay unit, Aluminium panels with internally illuminated twin rotating POS sign.	Timber effect Aluminium	2510	N/A	N/A	(STATIC - Max. 600cd/m²)
SIDE BY SIDE 'ANY LANE' SIGN	19	1	1300W x 100D x 1400H	PPC sheet steel with applied white reflective vinyl. 76mm diameter x 1600mm high steel post sprayed RAL 9006.	Green (Dulux 90YY 07/93)	1400	N/A	N/A	None
SINGLE SIDED DIRECTIONAL SIGN 'WELCOME'	2	1	600W x 120D x 2100H	PPC aluminium panels with directional arrow.	Khaki Green RAL 6015, White & Grey	2100	N/A	N/A	(STATIC - Max. 600cd/m²)
SINGLE SIDED DIRECTIONAL SIGN 'SEE YOU SOON'	2	1	600W x 120D x 2100H	PPC aluminium panels with directional arrow.	Khaki Green RAL 6015, White & Grey	2100	N/A	N/A	(STATIC - Max. 600cd/m²)
DOT SIGN 14a 'ACCESSIBLE PARKING BAY'	24	2	280W x 700H	Sign head on metal post fitted via mass concrete foundation.	White	1500	N/A	N/A	None
DOT SIGN 14b & 14c 'PARKED ORDER BAY'	24	2	280W x 700H	Sign head on metal post fitted via mass concrete foundation.	White	1500	N/A	N/A	None
DOT SIGN 16c 'PLEASE USE LITTER BIN'	24	2	280W x 700H	Sign head on metal post fitted via mass concrete foundation.	White	1500	N/A	N/A	None
HERO POSTER BOARD	13	1	1700W x 150D x 2640H	Aluminium panel with rotating/internally illuminated display panel.	Timber, Khaki Green RAL 6015 & Grey	2640	N/A	N/A	STATIC (Max. 600cd/m²)
DOT SIGN 25a 'NO ENTRY'	25	4	450 Dia	Sign head on metal post fitted via mass concrete foundation.	Red & White	1500	N/A	N/A	None
DOT SIGN 'PEDESTRIAN CROSSING' (25d)	25	2	412W x 360H	Sign head on metal post fitted via mass concrete foundation.	Red, White, & Black	1500	N/A	N/A	None
DOT SIGN 25e 'GIVE WAY'	25	2	412W x 360H	Sign head on metal post fitted via mass concrete foundation.	Red, White, & Black	1500	N/A	N/A	None
DOT SIGN SPEED LIMIT '10mph'	N/A	1	450 Dia	Sign head on metal post fitted via mass concrete foundation.	Red & White	1500	N/A	N/A	None
DOT SIGN 'PEDESTRIANS LOOK RIGHT'	N/A	2	450W x 300H	Sign head on metal post fitted via mass concrete foundation.	Black & White	1500	N/A	N/A	None
DOT SIGN 'PEDESTRIANS LOOK LEFT'	N/A	1	450W x 300H	Sign head on metal post fitted via mass concrete foundation.	Black & White	1500	N/A	N/A	None
DOUBLE SIDED BANNER UNIT	22	1	4820W x 150D x 2060H	PPC punched steel panel with 'McDonalds' wording, Sheet steel support & steel base	Green (Dulux 90YY 07/93) & Dark Grey RAL 7022	2060	N/A	N/A	None

Scurr Architects
83 Southdown Road
Harpenden
Hertfordshire
AL5 1PE
T: 01582 763999
email: scurr@scurr.co.uk
www.scurr.co.uk
architects ■ designers ■ project managers

Notes:
All drawings to be read in conjunction with all other drawings as noted on issue sheet.

N

0 5 10 15 20
Scale in metres.

REV.	DATE.	DRAWING REVISIONS.	BY.	CHECKED
C	10.10.2017	Site signage and schedule amended.	BV	-
B	10.05.2017	DT lane amended to the latest ADL comments.	BV	-
A	06.09.2017	PLANNING ISSUE	BV	SRH

GENERAL NOTES:
All works are to be undertaken in accordance with the Building Regulations and the latest British Standards.
All proprietary products are to be installed and used strictly in accordance with the manufacturer's recommendations.
All dimensions to be checked on site prior to construction.
All risks assessed to comply with the designer's responsibility under the Construction (Design Management) Regulations 2015.

PROPOSED DEVELOPMENT AT
Tesco, Parrs Wood Lane
EAST DIDSBURY M20 5NP

STORE No :-
NB8466

ON BEHALF OF :-
McDonald's Restaurants Ltd

DRAWING TITLE :-
Site Layout Plan
Site Signage

T100

DRAWN BY	CHECKED BY	DRAWING No.
TG	SRH	7157-SA-8466-P008 C
SCALE & SIZE	DATE	
1:200@A1	Feb 2017	

Scurr Architects
83 Southdown Road
Harpenden
Hertfordshire
AL5 1PE
T: 01582 763999
email: scurr@scurr.co.uk
www.scurr.co.uk
architects ■ designers ■ project managers

© Copyright McDonald's Restaurants & Scurr Architects