
therein is the property of William McCall.
The drawing must not be copied and the information contained therein may not be used or disclosed without written permission of and in the manner permitted by William McCall.

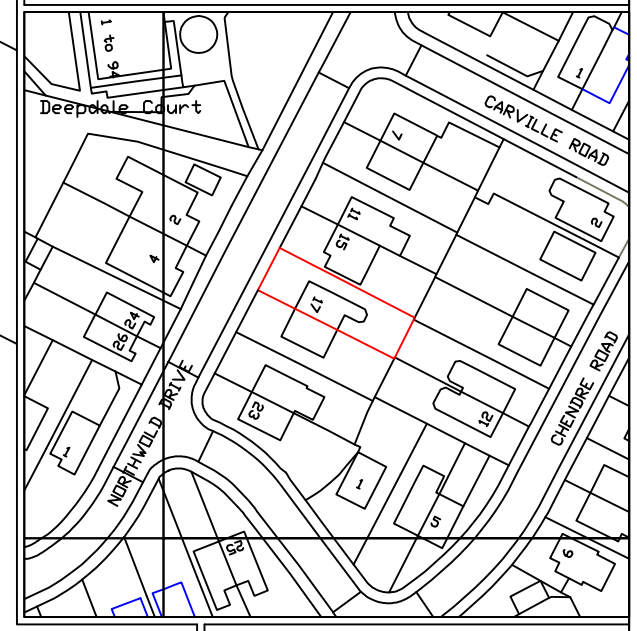


Location Plan (1:1250)

0 1 2 3 4 5 6 7 8 9 10M

Scale 1:200@ A3

N

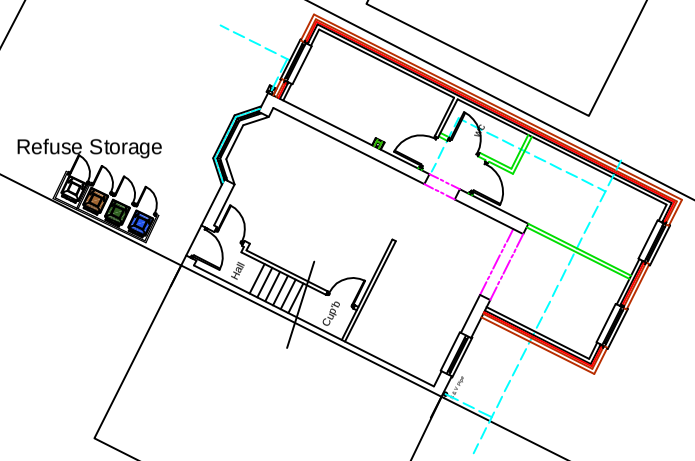

Details

A great, high quality and long lasting range of Wheelie Bin Storage Cabinets- with hopefully something to suit everyones needs!
Supplied in FSC certified timber that has been pressure treated and based and, all the products are hand-made and manufactured in the UK.
Have solid solid chest units with an automatic bin lid opening system. The combination chest features 3 pad bolts, 3 Black handles and black T hinges.
Natural timber finish that can be painted any colour with suitable outdoor wood paint.
Free standing but can be anchor ed to the ground for extra security.
Ideal for storage of 3 wheelie bins and 2 recycle boxes OR 1 wheelie bin and 4 recycle boxes.



Timber Bin Store (Typ)

Dimensions
Product Dimensions: 1200 x 2040 x 804 mm (HWD)
Internal Dimensions: 1090 x 1840 x 750mm (HWD)
Wheelie Bin Size:
Up to and including 240 litre wheelie bins.
Multiple Sizes
No
Colour
natural wood
Materials
FSC tannelised Pine

Planning Drawing

Project Title :- *
Site & Location Plans

Client :- Mr M Ostrowski

Drwg No :-		Date :-	Rev :-
09/17/170	2 of 2	Sept,17	*

Scale :-	Drawn:-	Checked :-
1:200 & 1:1250@A3	WMC	

Site Address :- 17 Northwold Drive,
Blackley,
Manchester,
M9 7HY

The Old Post Room
34 Chew Valley Road
Greenfield
OL3 7DA
Saddleworth
Tel: 01457 871202
www.william-mccall.com | enquiries@william-mccall.com

A3