SITE SIGNAGE SCHEDULE - ERDDS SIGNAGE (BUTTERFIELDS SIGNS)

ADVERT REF	SIGN TYPE	QTY	SIZE (mm)	MATERIALS	COLOUR	HEIGHT (mm) ABOVE GROUND	EXTENT (mm) OF PROJECTION	HEIGHT (mm) OF TEXT	ILLUMINATION
DRIVE TOTEM 1 (6,5 m)	1A	1	1440W x 320D x 6500H	PPC Aluminium Totem Sign in RAL 6015 and Timber effect, with moulded Yellow acrylic internally illuminated "Golden Arch" to both sides, 'Drive Thru' appendage is internally illuminated.	Khaki Green RAL 6015, Timber, Yellow & White	6500	N/A	N/A	(STATIC - Max. 600cd/m²)
DRIVE TOTEM 2 (8 m)	1B	1	1440W x 484D x 8000H	PPC Aluminium Totem Sign in RAL 6015 and Timber effect, with moulded Yellow acrylic internally illuminated "Golden Arch" to both sides, 'Drive Thru' appendage is internally illuminated.	Khaki Green RAL 6015, Timber, Yellow & White	8000	N/A	N/A	(STATIC - Max. 600cd/m²)
REPRESENTATION ON TESCO MONUMENT SIGN	N/A	1	1850W X 450H	Acrylic insert to replace existing "Momentum" sign with McDonald's text and "Golden Arch"	Khaki Green RAL 6015, Yellow & White	1950	N/A	150mm Text 300mm 'M'	STATIC (as exisitng)
GOLDEN ARCH (18) ON TESCO CLOCK TOWER	20	3	1600W x 100D x 1400H	Yellow acrylic "Golden Arch"	Yellow	4200	N/A	900mm 'M'	None

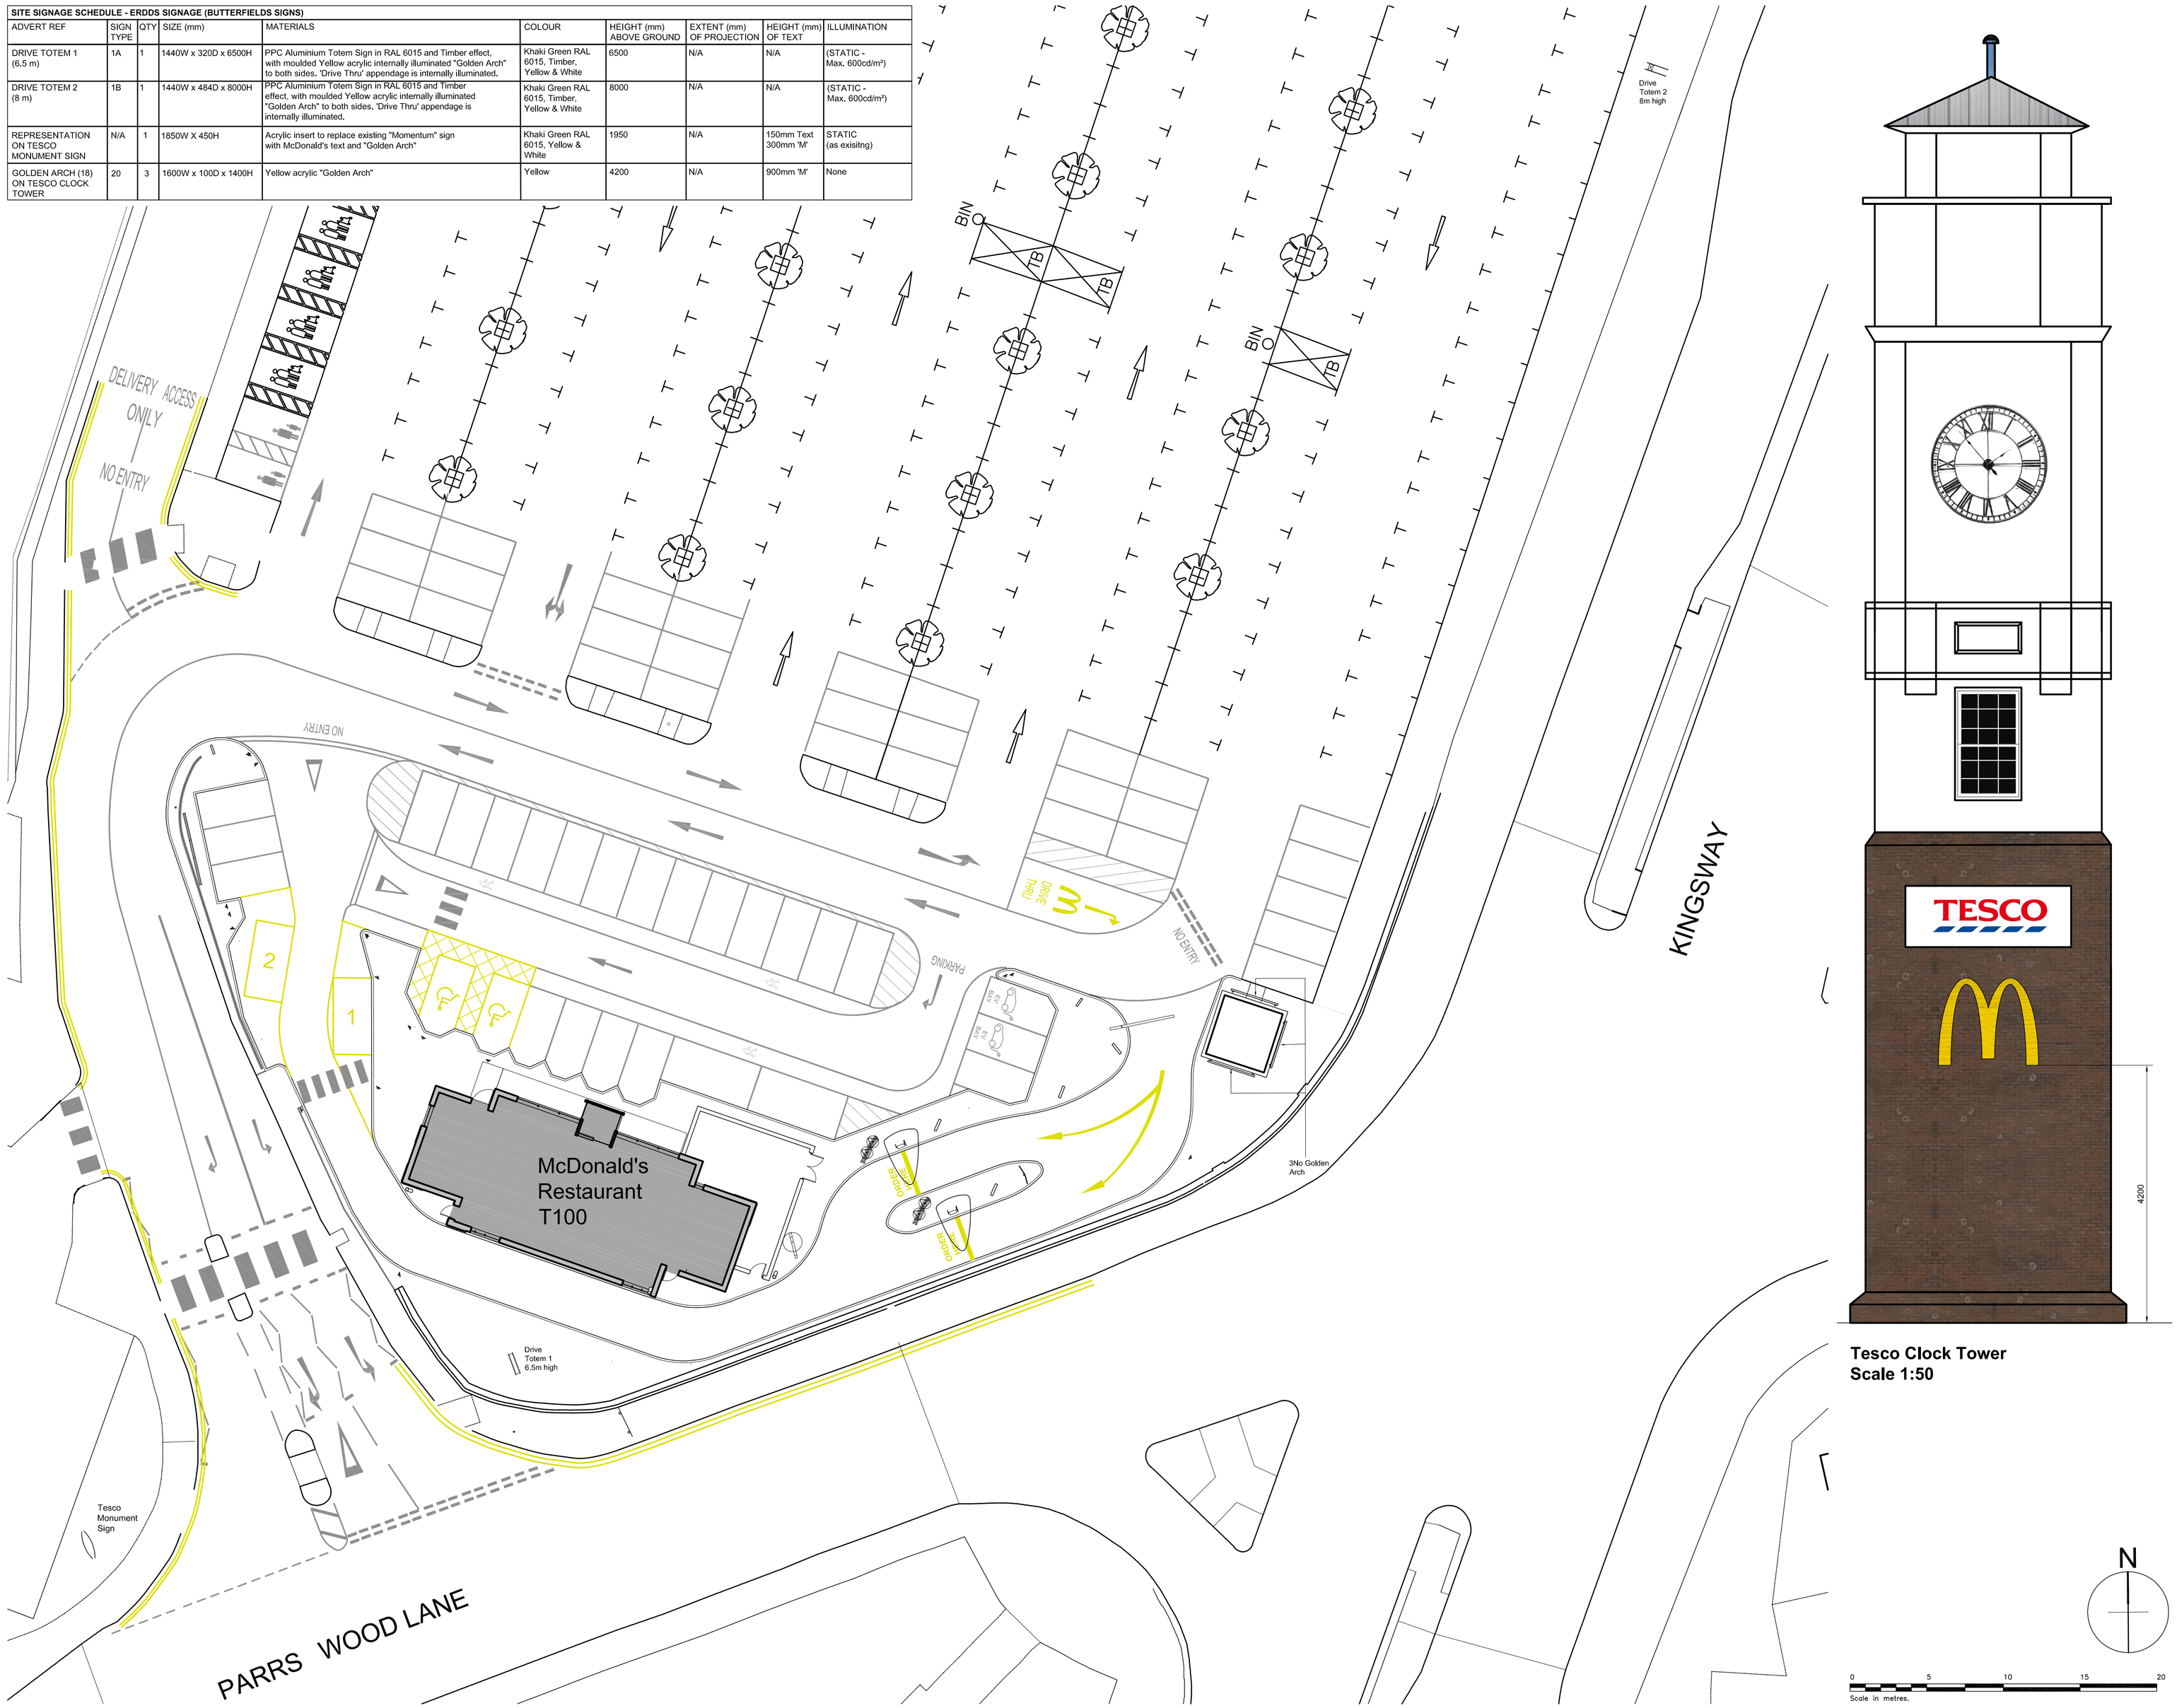

Tesco Clock Tower
Scale 1:50

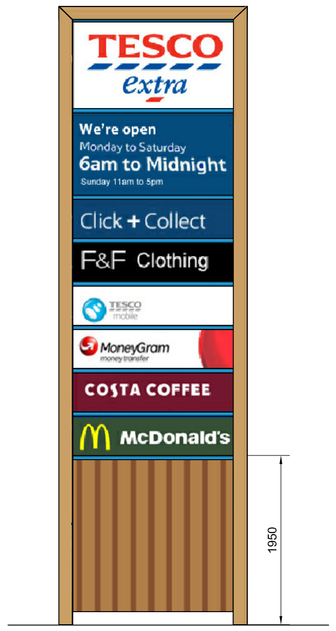

Existing Monument Sign
Scale 1:50

N

0 5 10 15 20
Scale in metres.

Notes:
All drawings to be read in conjunction with all other drawings as noted on issue sheet.

REV.	DATE.	DRAWING REVISIONS.	BY.	CHECKED
C	10.10.2017	Site signage and schedule amended.	BV	-
B	10.05.2017	DT lane amended to the latest ADL comments.	BV	-
A	08.09.2017	PLANNING ISSUE	BV	SRH

GENERAL NOTES:
All works are to be undertaken in accordance with the Building Regulations and the latest British Standards.
All proprietary materials and products are to be used strictly in accordance with the manufacturer's recommendations.
All dimensions to be checked on site prior to construction.
All risks assessed to comply with the designer's responsibility under the Construction (Design Management) Regulations 2015.

PROPOSED DEVELOPMENT AT
Tesco, Parrs Wood Lane
EAST DIDSBURY M20 5NP

STORE No :-
NB8466

ON BEHALF OF :-
McDonald's Restaurants Ltd

DRAWING TITLE :-
Site Layout Plan
Remote Signage

DRAWN BY	CHECKED BY	DRAWING No.
TG	SRH	7157-SA-8466-P022 C
SCALE & SIZE	DATE	
1:200@A1	Feb 2017	

T100

Scurr Architects
65 Southdown Road
Harpenden
Hertfordshire
AL5 1PR
T: 01582 763099
email: scurr@scurr.co.uk
www.scurr.co.uk
architects ■ designers ■ project managers

© Copyright McDonald's Restaurants & Scurr Architects