
Notes:

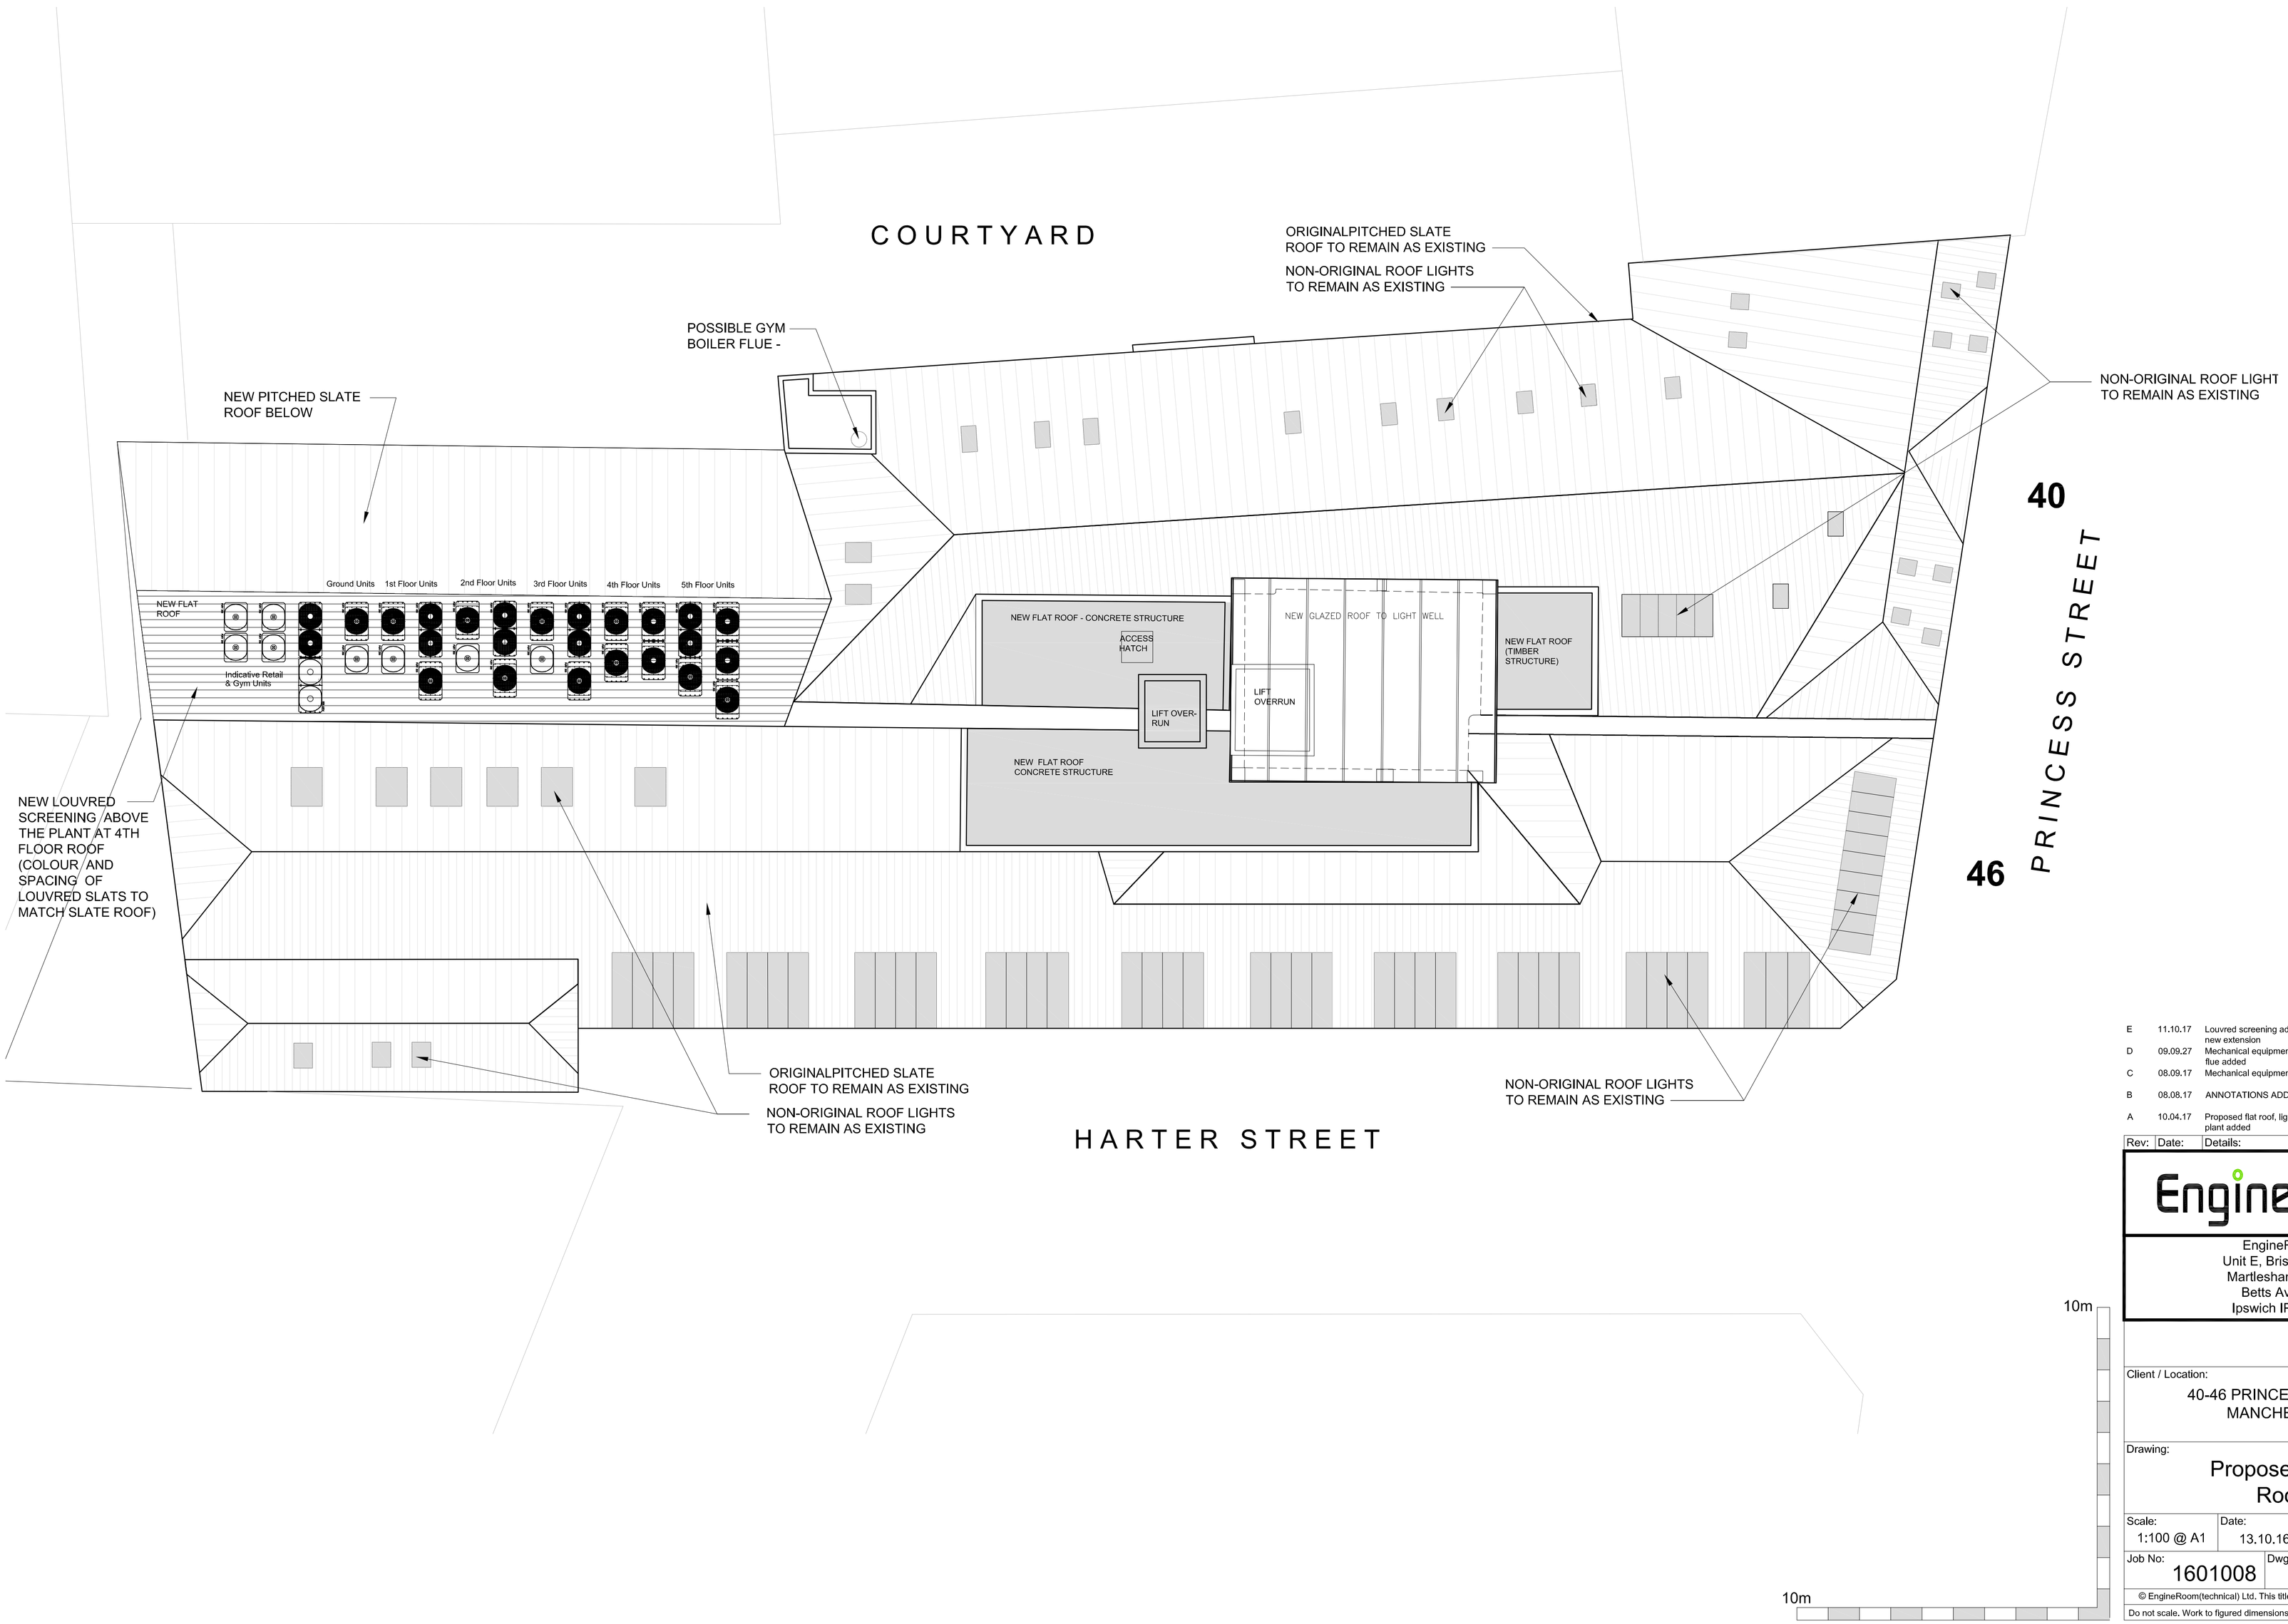

Rev:	Date:	Details:	By:	Chk:
E	11.10.17	Louvred screening added to roof at new extension	JJ	
D	09.09.27	Mechanical equipment updated, boiler flue added	JJ	
C	08.09.17	Mechanical equipment relocated	JJ	
B	08.08.17	ANNOTATIONS ADDED	JJ	
A	10.04.17	Proposed flat roof, lightwell roof and plant added	EJW	

EngineRoom
Unit E, Bristol Court
Martlesham Heath
Betts Avenue
Ipswich IP5 3RY

Client / Location:
40-46 PRINCESS STREET
MANCHESTER

Drawing:
Proposed plan Roof

Scale:	Date:	Drawn:	Check:
1:100 @ A1	13.10.16	EJW	

Job No:	Dwg No:	Rev:
1601008	309	E

© EngineRoom(technical) Ltd. This title block is 100mm wide at full scale.
Do not scale. Work to figured dimensions only which should be verified on site.