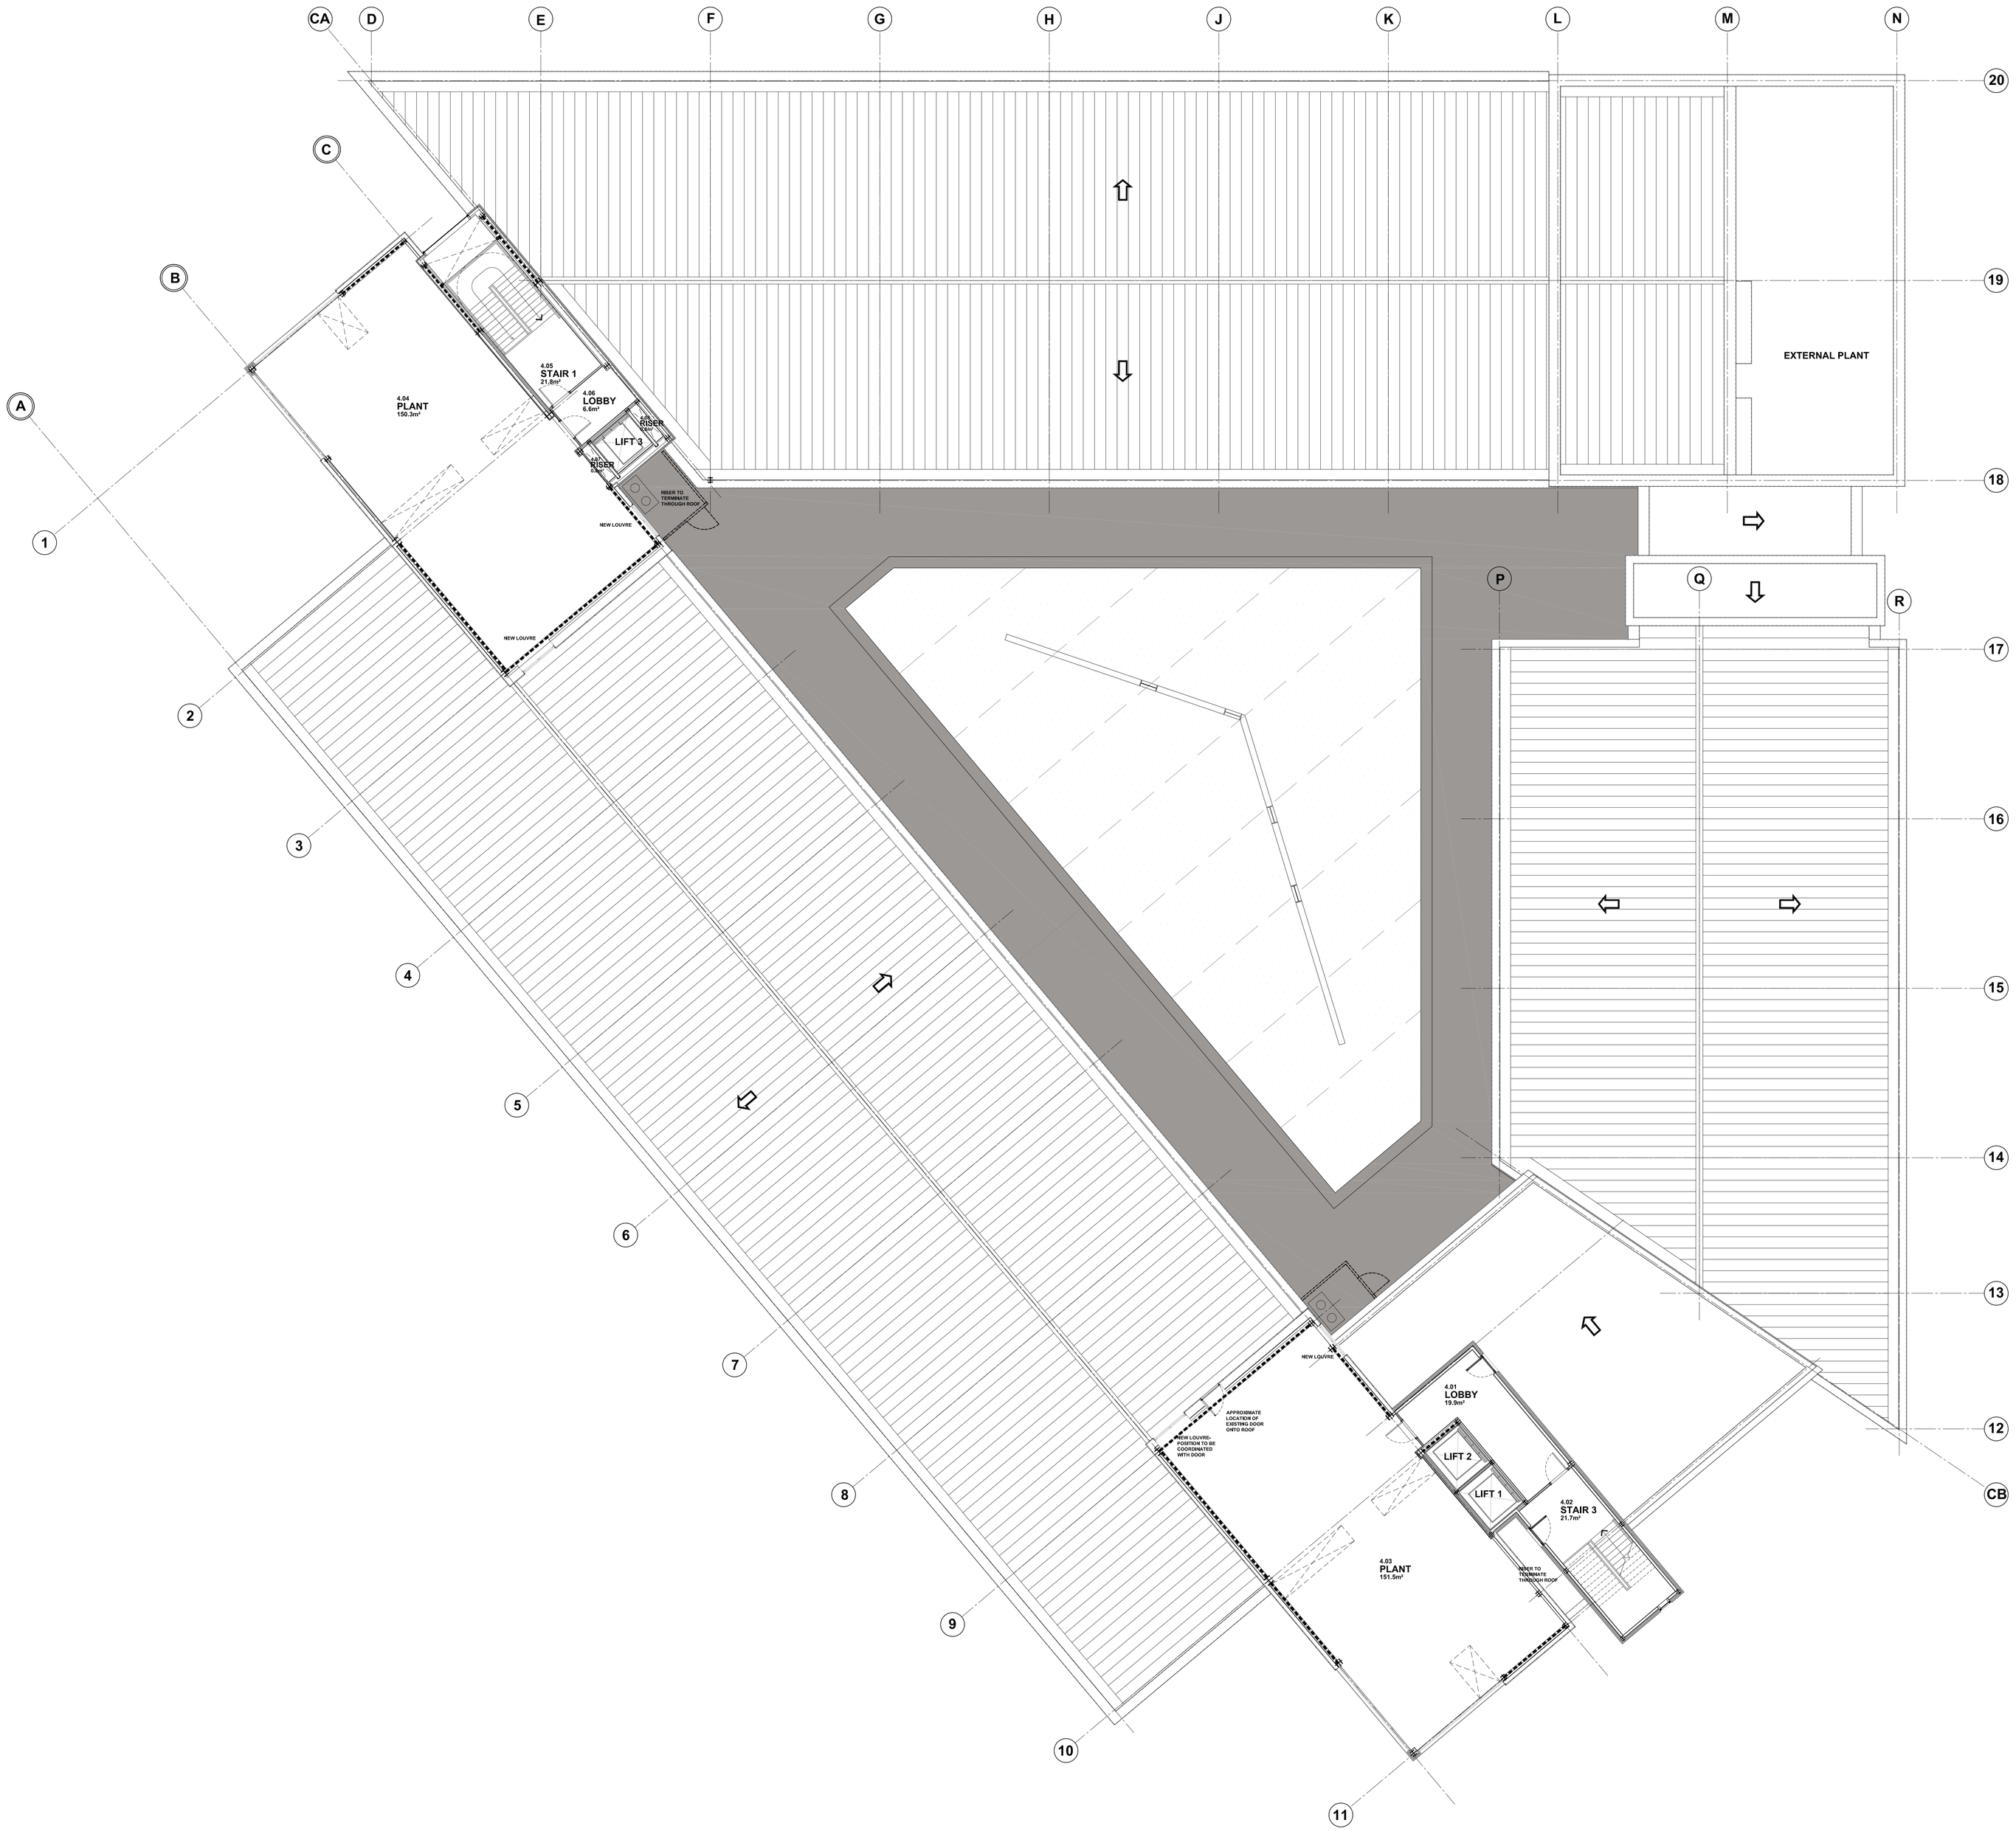

The contractor is responsible for checking dimensions, tolerances and references. Any discrepancy to be verified with the Architect before proceeding with the works. Where an item is covered by drawings to different scales the larger scale drawing is to be worked to.

Do not scale drawing. Figured dimensions to be worked to in all cases.

CDM REGULATIONS 2015. All current drawings and specifications for the project must be read in conjunction with the Designer's Hazard and Environment Assessment Record

All intellectual property rights reserved.

General Note

THIS DRAWING HAS BEEN COMPILED USING THE ORIGINAL ARCHITECT'S (AEDAS) AS BUILT DRAWINGS.

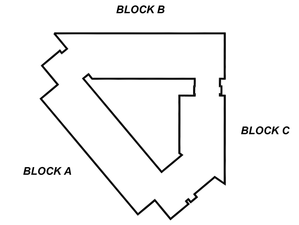

BLOCK LOCATION PLAN

Rev	Date	Description	Dwn	Ckd
A	30/06/17	Issued for Planning	SC	JH

1 CENTRAL PARK (OCP) MCC

PROPOSED PLAN
GA FOURTH FLOOR PLAN

AA6525 2015 **A**

PLANNING

Drawn SC Checked JH Date August 2017 Scale @ A0 1:100

PRP
prp-co.uk
Manchester
0161 242 8950