

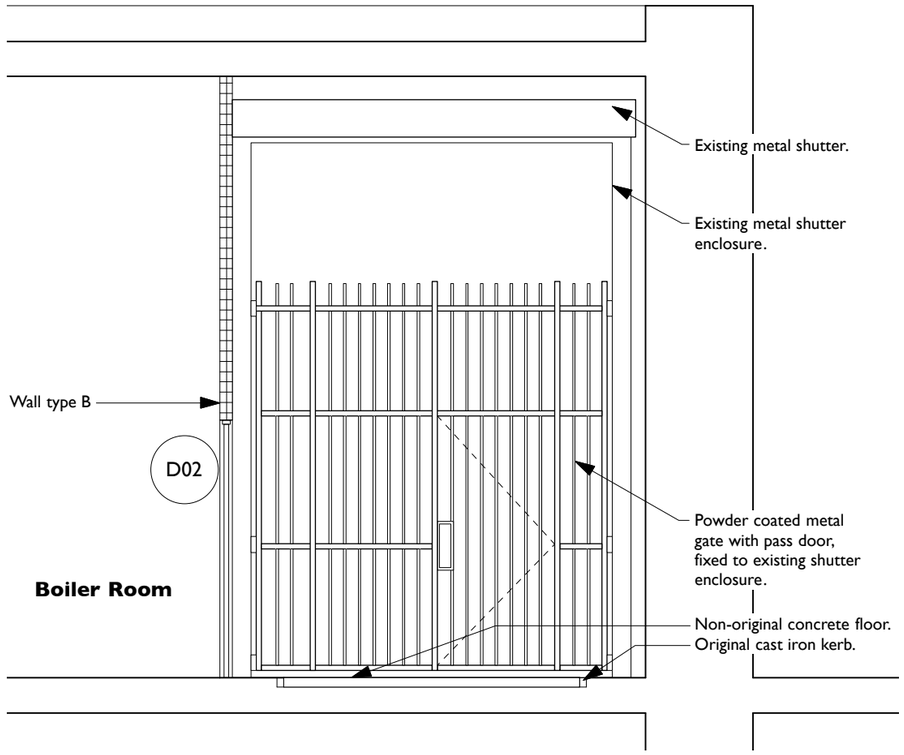



INTERNAL ELEVATION IN LOADING BAY -
Section GG

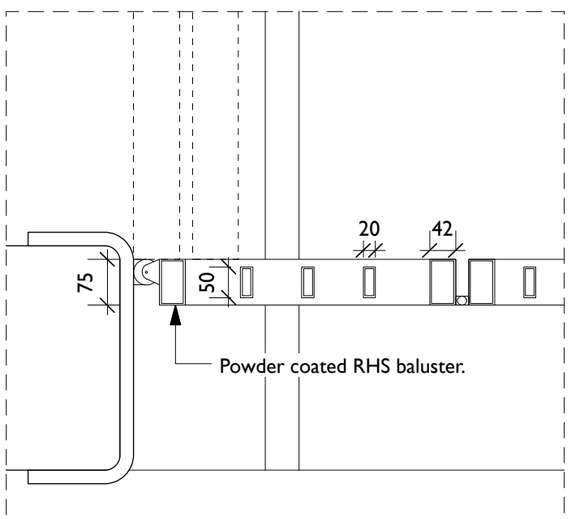

DETAIL 01 - Plan 1:10

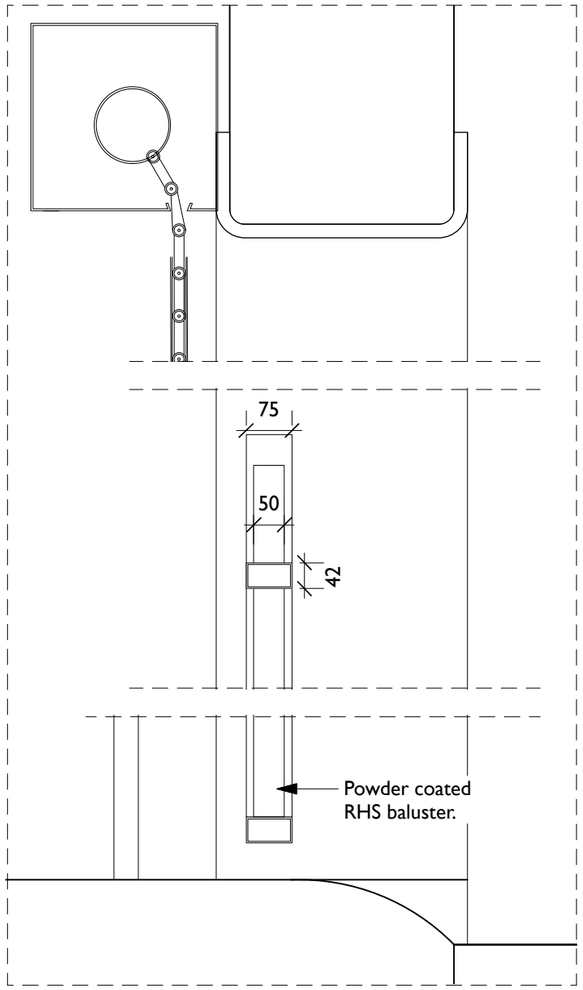

DETAIL 02 - Section 1:10

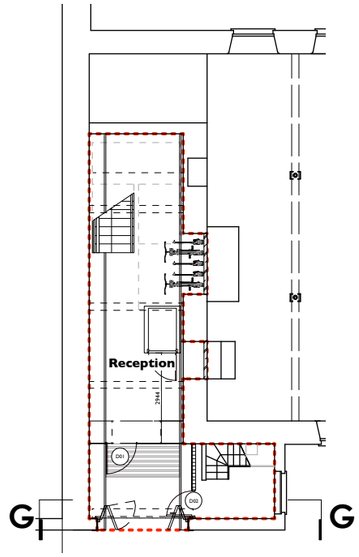

COPYRIGHT OF ATELIER MB LTD
DO NOT SCALE FROM THIS DRAWING
DIMENSIONSTO BE CHECKED ON SITE

Wall Types - Refer to drawings 1624/130 and 1624/410 - 411, for build-ups.

- Wall Type A
- Wall Type B
- Wall Type D
- Wall Type E
- Wall Type G
- Wall Type H
- Wall Type K

Rev	Note	DRN	CHK
B 12.10.17	Plan and section details 01 and 02 added.	ZS	KM
A 22.08.17	Internal elevation revised to suit plans.	SB	ZS

Chatham Mill
Manchester

Section GG
Proposed

scheme 1624
drwg no. **T(303)**
rev B

scale 1:10@A3
date first drawn Feb 17
drawn ZS

SK sketch P proposed T tender C construction AB asbuilt

www.ateliermb.co.uk
t 0161 236 0051
e architect@ateliermb.co.uk

Atelier MB
Urban Architects