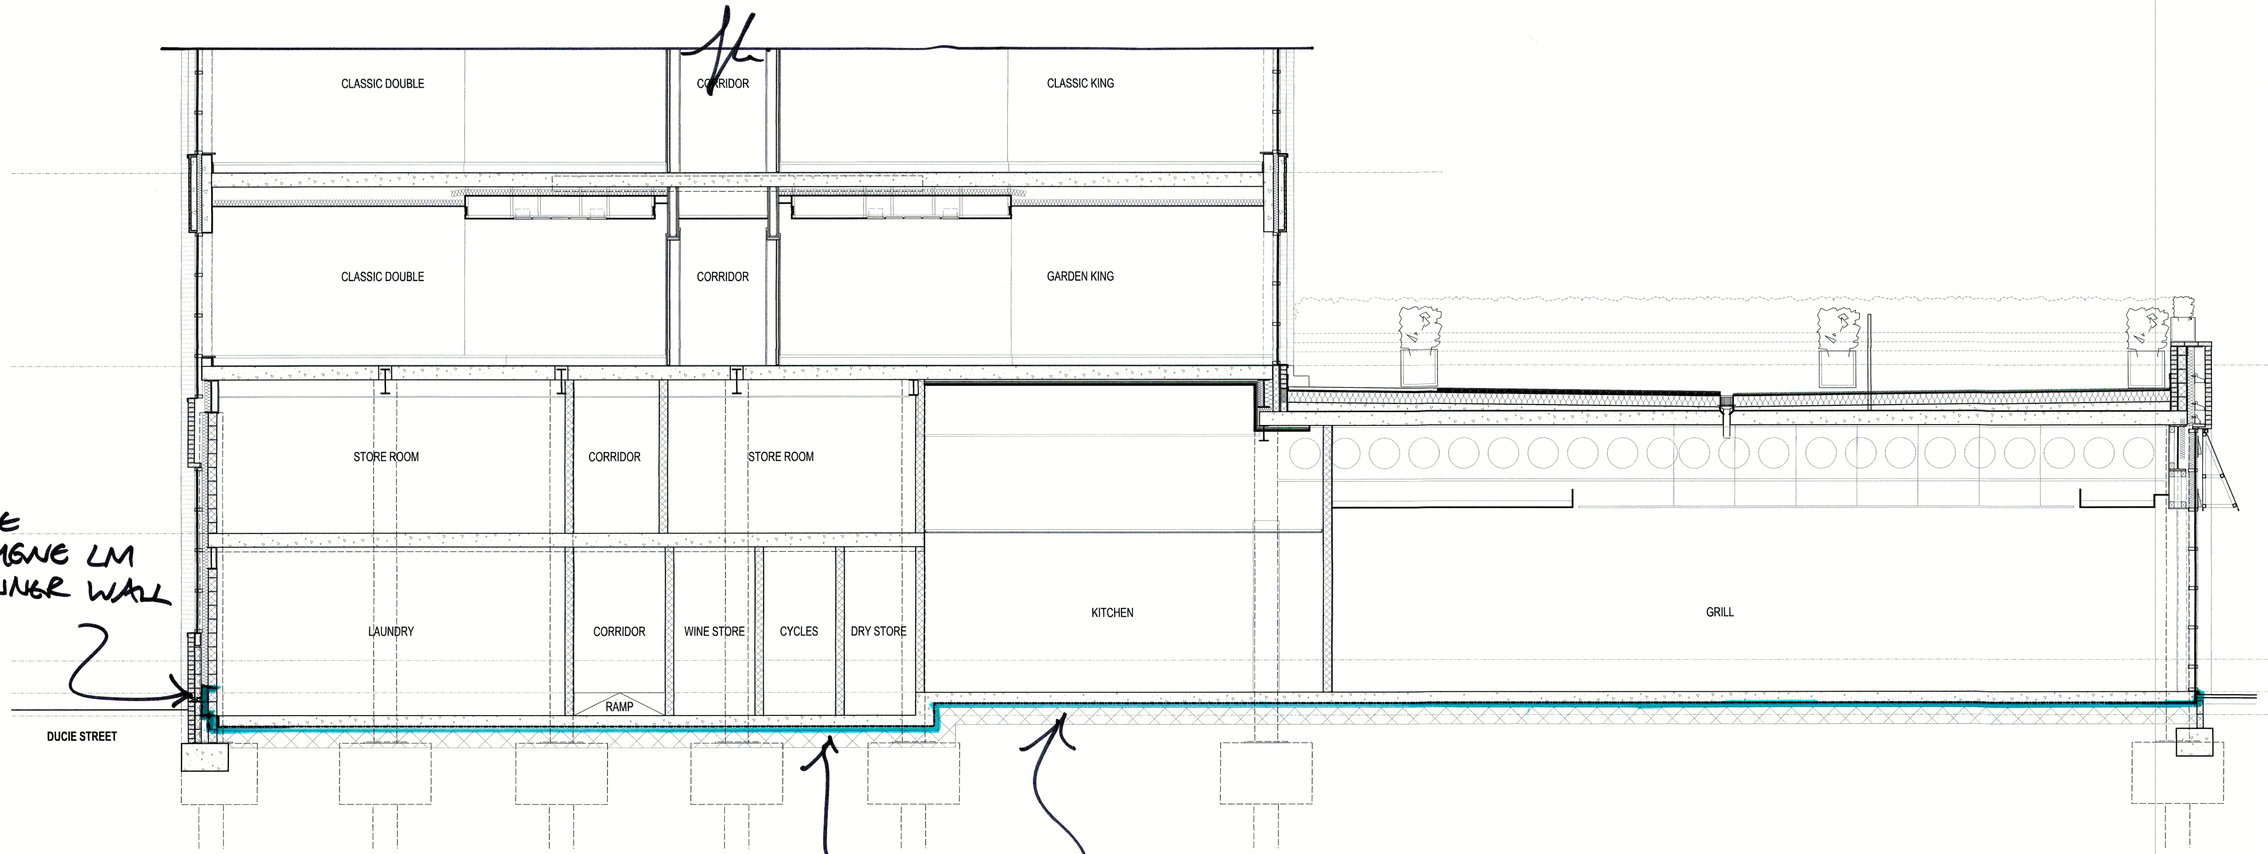
CLASSIC DOUBLE
CORRIDOR
CLASSIC KING
CLASSIC DOUBLE
CORRIDOR
GARDEN KING
STORE ROOM
CORRIDOR
STORE ROOM
LAUNDRY
CORRIDOR
WINE STORE
CYCLES
DRY STORE
RAMP
KITCHEN
GRILL
DUCIE STREET
GRACE BITUTHENE LM TO INNER WALL
GRACE PREPRUFE 160R PLUS UNDER SLAB (REFER TO STANDARD DETAILS)