Drawing Number
NHE_127523-5804-OCD-WPA-DDR-A-100130 P05

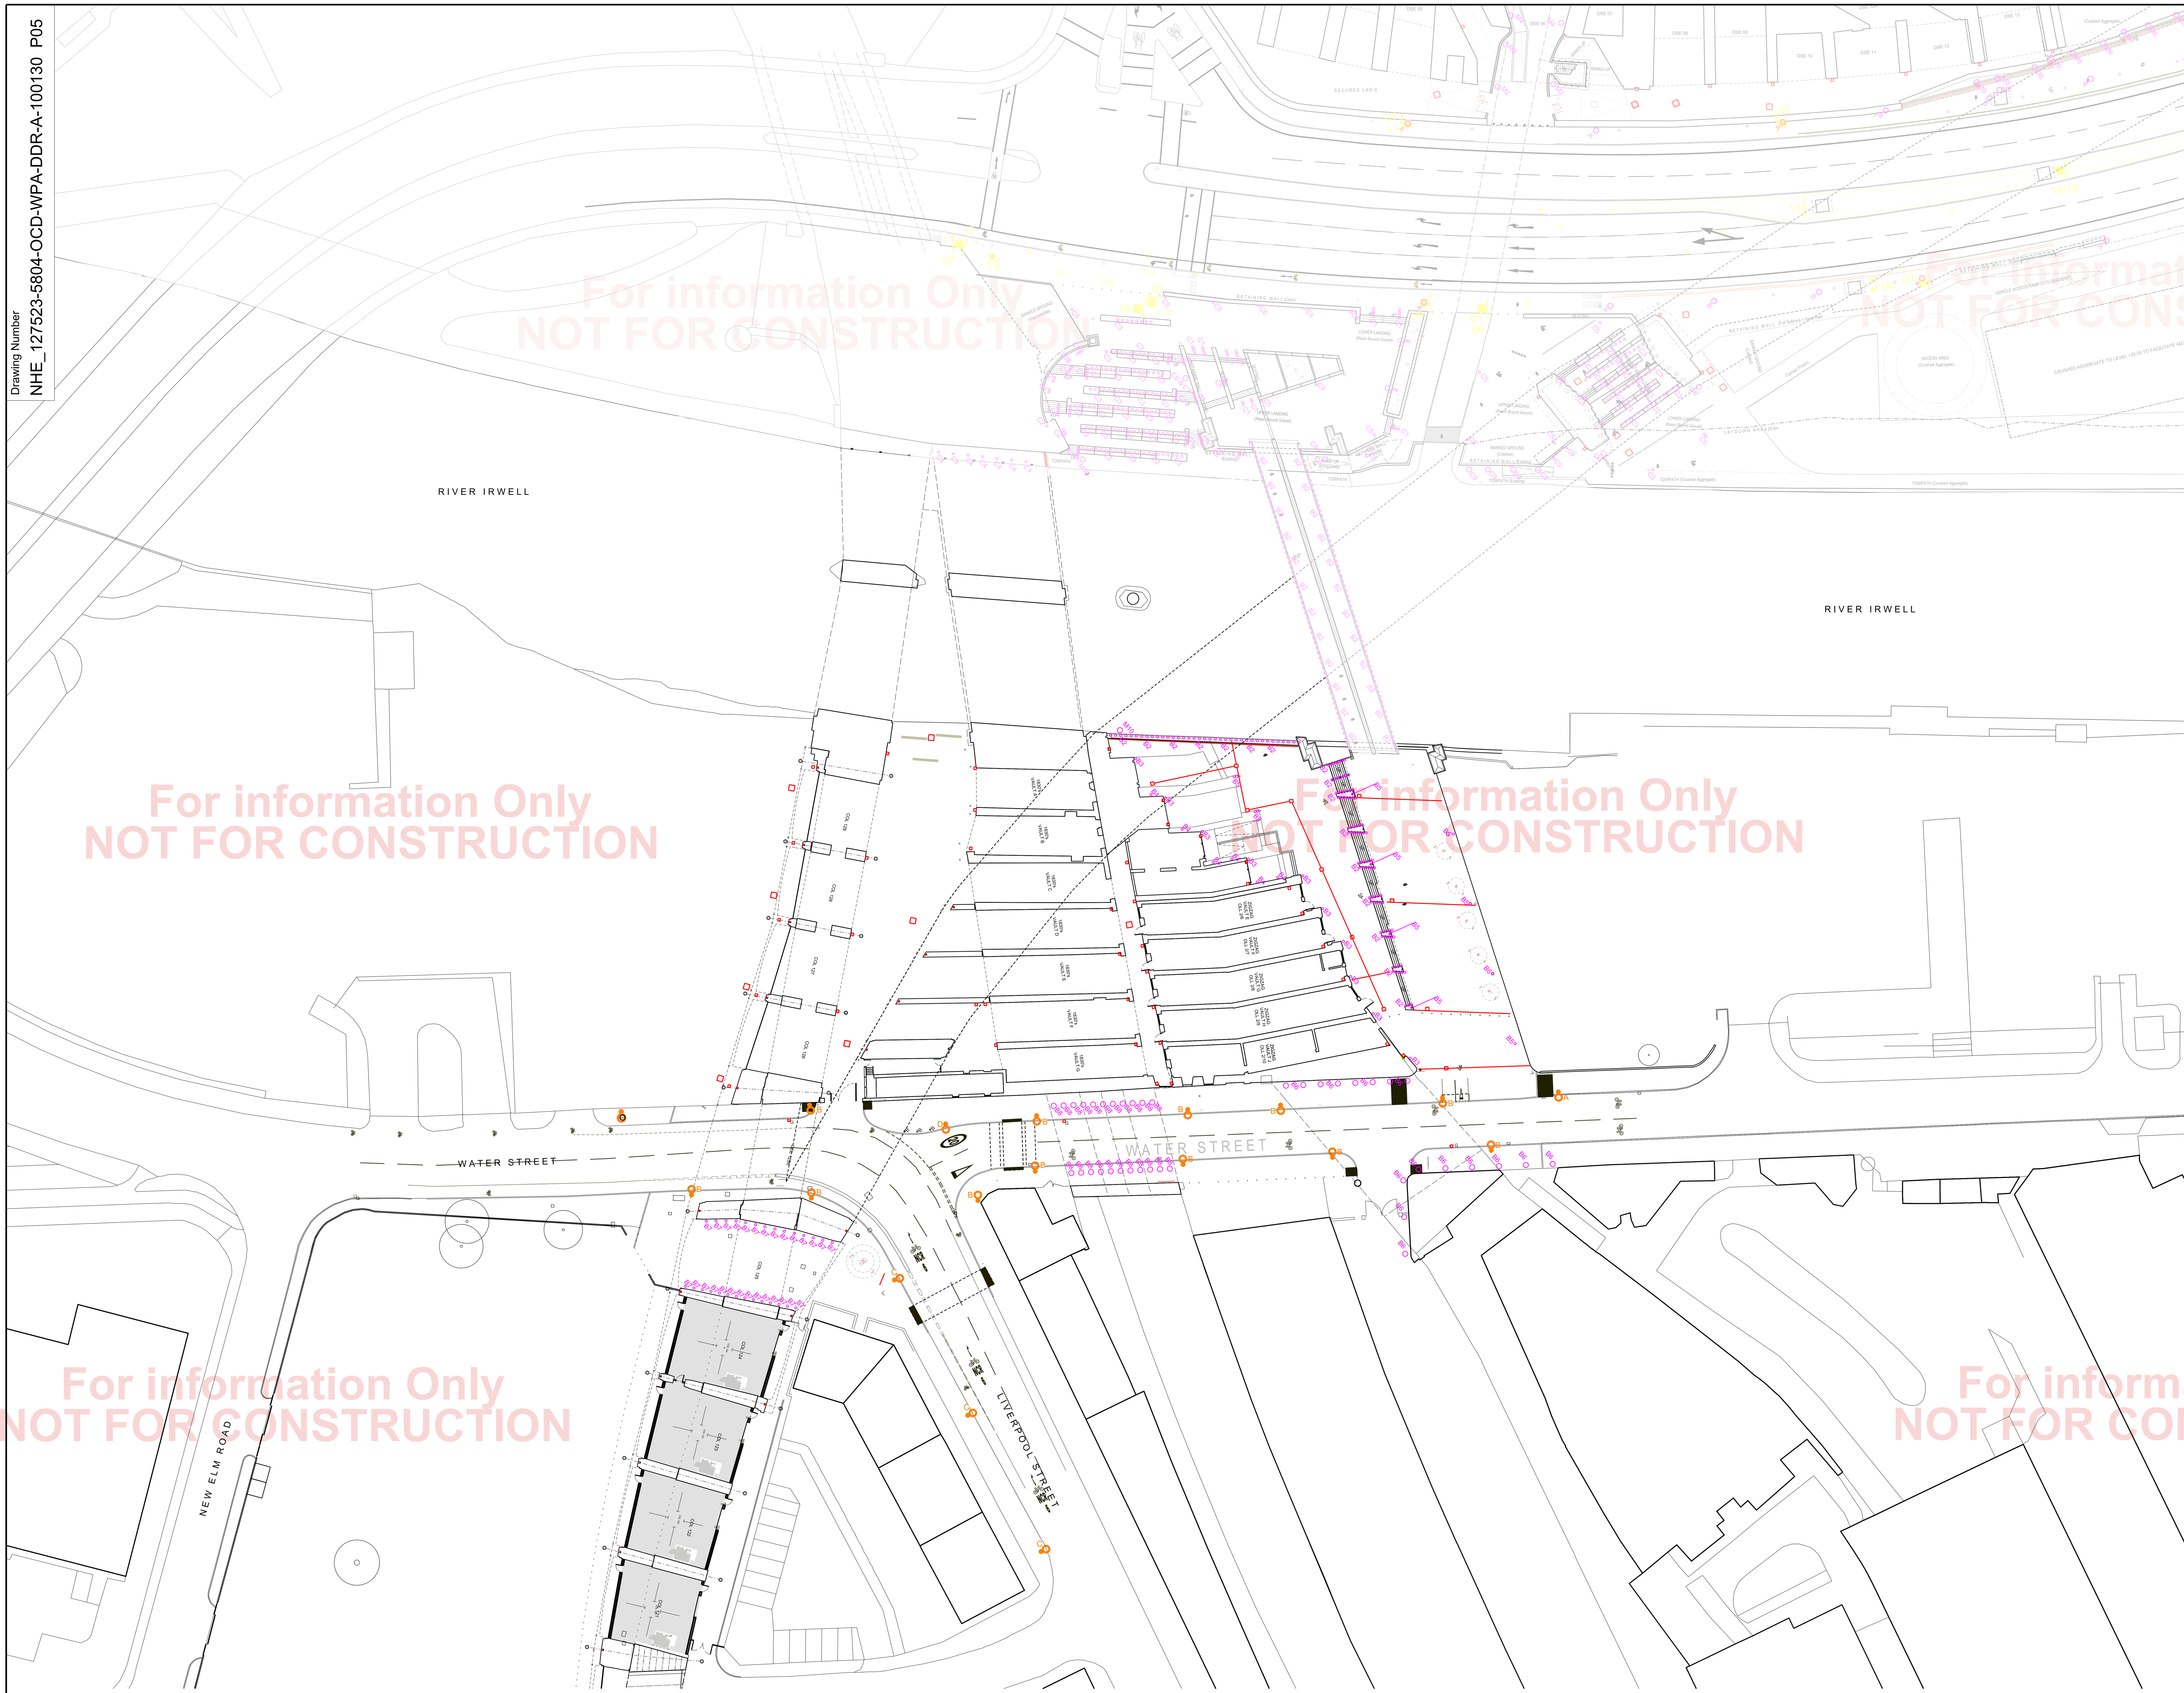

For information Only
NOT FOR CONSTRUCTION

MANCHESTER COORDINATION DRAWING - PROPOSED STREET LEVEL PLAN

OS map data reproduced by permission of Ordnance Survey on behalf of HMSO. © Crown copyright 2009. All rights reserved. Ordnance Survey licence number 0100040692

PDF Created: 25-MAY-2017 - 14:09 - Valid only at time of creation

0 10 20 30 40 50m
SCALE 1:500

Legend/Notes

SAFETY, HEALTH AND ENVIRONMENTAL INFORMATION

FOR HEALTH AND SAFETY INFORMATION, REFER TO DISCIPLINE SPECIFIC RISK MANAGEMENT SCHEDULE.

Notes

1. CONFIRMATION OF ALL SURVEY DATA MUST BE OBTAINED FROM THE NETWORK RAIL SURVEY TEAM.
2. ALL COORDINATES ARE TO THE PROJECT GRID. ALL LEVELS TO ORDNANCE DATUM NEWLYN.
3. ALL DIMENSIONS ARE IN MILLIMETRES UNLESS OTHERWISE STATED.

LEGEND:
- DRAINAGE PROPOSALS
- PUBLIC REALM LIGHTING
- HIGHWAYS LAYOUT
- HIGHWAYS LIGHTING

LEVELS LEGEND:
- DENOTES PROPOSED SPOT / GROUND LEVELS.

FOR DETAILS OF HIGHWAYS AND DRAINAGE INFORMATION, REFER TO:
NHE_127523-2405-OCD-WPA-DDR-D-000007
NHE_127523-2405-OCD-WPA-DM2-D-000014
NHE_127523-2405-OCD-WPA-DDR-D-000019
NHE_127523-2405-OCD-WPA-DDR-D-000021
NHE_127523-2405-OCD-WPA-DDR-D-000027
NHE_127523-2405-OCD-WPA-DDR-D-000028
NHE_127523-2405-OCD-WPA-DDR-D-000043

FOR LIGHTING INFORMATION, REFER TO:
BDP-SCH-N002 LIGHTING SCHEDULE

NHE_127523-2405-OCD-WPA-RER-W-000056

Rev	Date	Description of Revisions	Drawn	Chkd	Appr
P02.2	06/07/15	AMM Highways info amended.	RC	RC	PJ
P03	24/07/15	Stage A Formal Submission	LH	RC	PJ
A01	16/05/17	Stage A Formal Revision	LH	MR	PJ
P05	25/05/17	COL125 and OCD1 Bridge soffit lighting removed	MO	MR	PJ

Status: Fit for Information
Suitability: S2

northernhub alliance

Authorised		Signed	Date

Contractor(s)
Building Design Partnership

Location: ORDSALL CHORD
Type: CAD Drawing — Sub-type: General Arrangement
Role: Architect — Sub-Role: Design
Zone: Work Package A
Phasing: Proposed — Grip Stage: 4

Project
Northern Hub and Electrification

Contract No.
127523

Contract Title
Central GRIP 2 to 8

Drawing Title
Ordsall Chord
Prop. Coordination Drawing
Manchester
Section 1

	Name	Signed	Date
Designed	P. Jenkins		25/05/17
Drawn	M.Olszak		25/05/17
Checked	M.Riley		25/05/17
Approved	P.Jenkins		25/05/17

Scale(s): 1:500
ELR & Mileage: 190.011 to 190.1166
Alternative Reference:
Sheet 1 of 2
Drawing Number: NHE_127523-5804-OCD-WPA-DDR-A-100130
Revision: P05

Sheet Size A1 594 x 841