

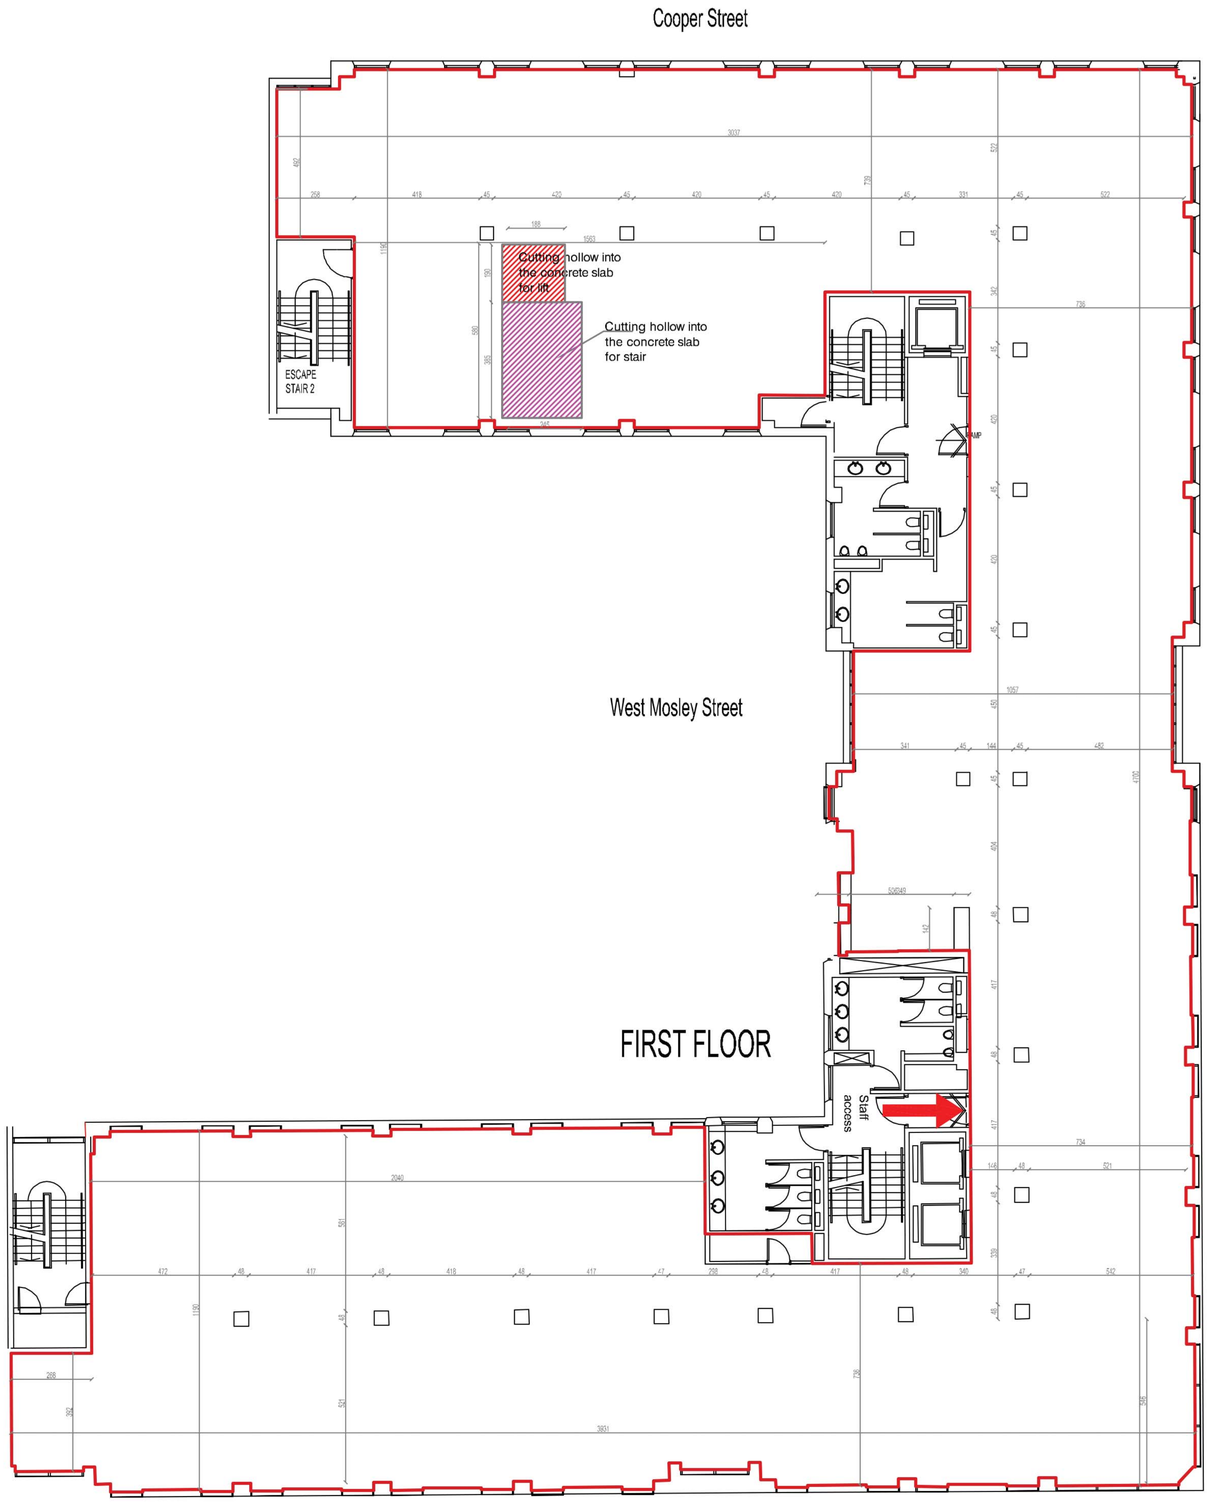


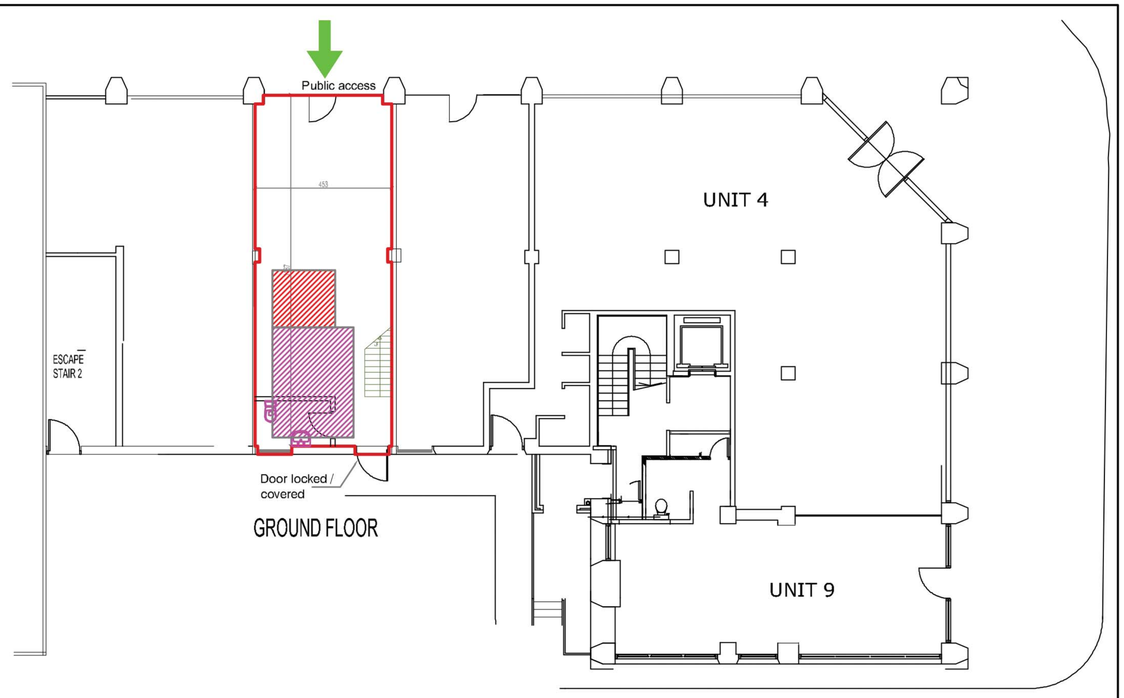



NOTE:

- The space is made up of the ground floor (S = 44.59 sqm) and 1st floor (S = 928.28 sqm). On the ground floor of the building the access control point can be arranged, on the 1st floor the waiting room, the counter area, offices. Access of the public to the upper floors can be done exclusively using an elevator or stairs.
- The structure of the building is in frames, with reinforced concrete poles and beams. At present space is open-space. It features floating floors, false ceilings, air conditioning and fire extinguishing systems.
- Two areas are provided with toilets that will be used separately, for the public and for the staff.
- Reconstruction / extension of existing installations (electrical, air conditioning, fire extinguishing) will be required as a result of the redevelopment and space compartmentation works. Projects related to the modification of the installations will be prepared according to local legislation.

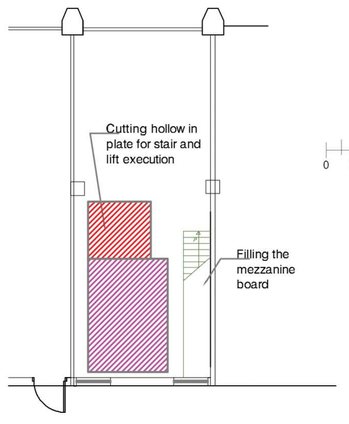

MEZZANINE FLOOR

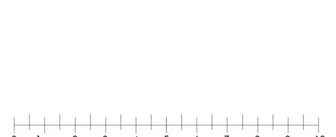

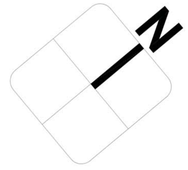

CONSULATUL GENERAL AL ROMANIEI LA MANCHESTER
SCARA 1:200/A3
RELEVEU
Abby House, 33 Booth Street