PROPOSED AREA ANALYSIS

	APPROXIMATE SITE BOUNDARY	12440m2
	SOFT LANDSCAPING	2368m2
	HARD LANDSCAPING	10072m2


Contract	POTATO WHARF	Drawing No	Rev	Scale	Checked
Title	PROPOSED SITE ANALYSIS	C1114-102.2	A	1/500	
			Date 29.05.2015	Drawn DR	Approved

SHEPHERD·GILMOUR
Infrastructure Limited

NQA ISO 9001 REGISTERED COMPANY

SHEPHERD • GILMOUR SHEPHERD • GILMOUR SHEPHERD • GILMOUR

APPENDIX F

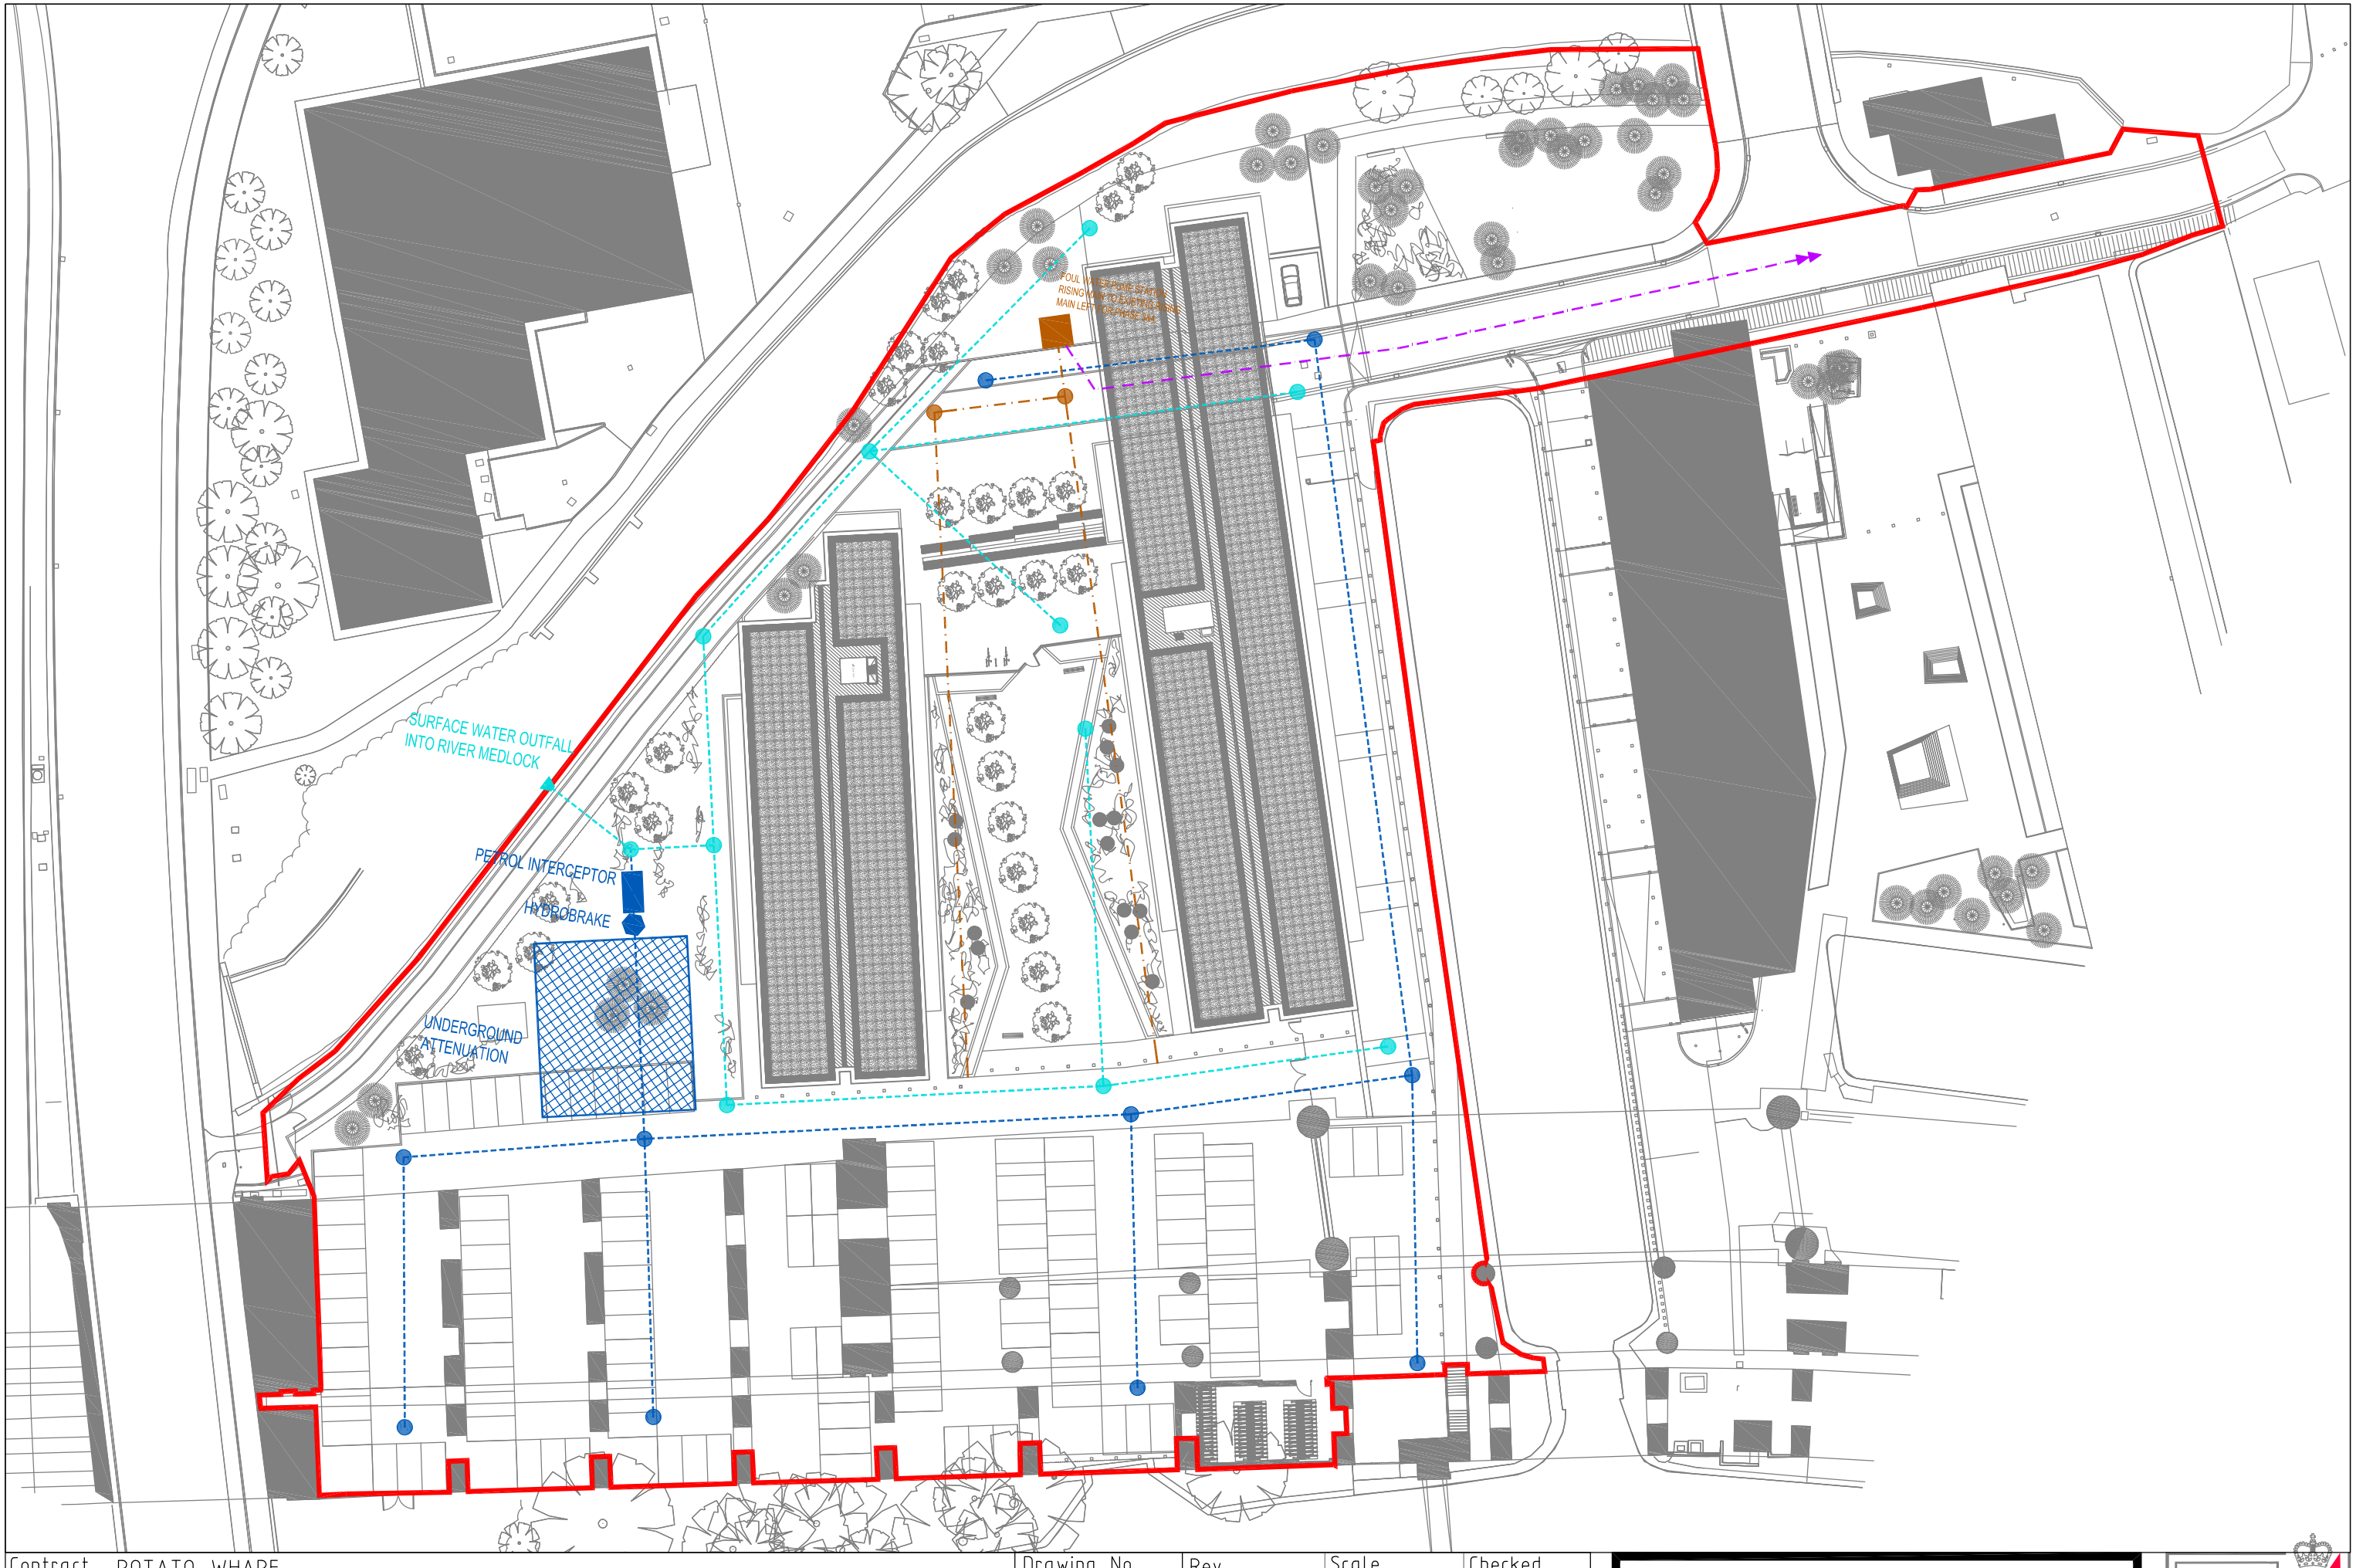

Contract	POTATO WHARF	Drawing No	Rev	Scale	Checked
Title	PRELIMINARY DRAINAGE	C1114-105	A	1/500	
			Date 29.05.2015	Drawn DR	Approved

SHEPHERD·GILMOUR
Infrastructure Limited

NQA ISO 9001 REGISTERED COMPANY