
49 DUNNISHER ROAD, NEWALL GREEN. M23 2ZL

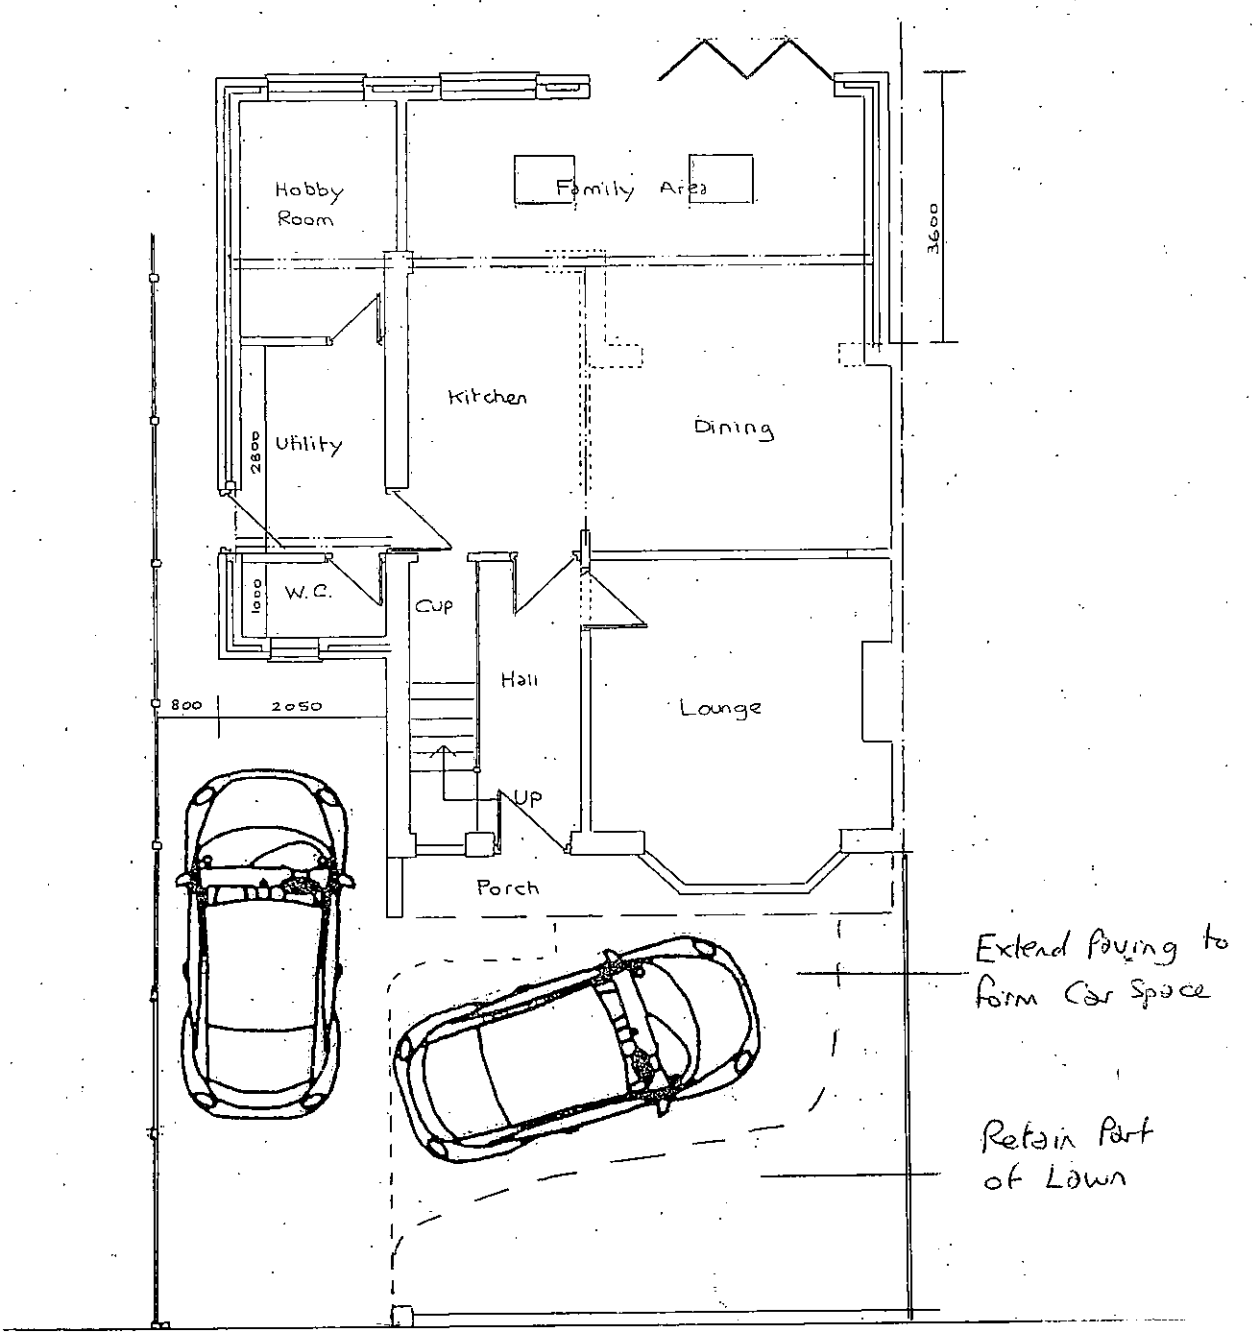

LAYOUT PLAN

Scale · 1:100

PLANNING AND BUILDING CONTROL


09 MAR 2017

PROPOSED EXTENSION @ 49 DUNNISHER ROAD, NEWALL GREEN. M23 2ZL.


PROPOSED ELEVATIONS/
FLOOR PLANS




FRONT ELEVATION.

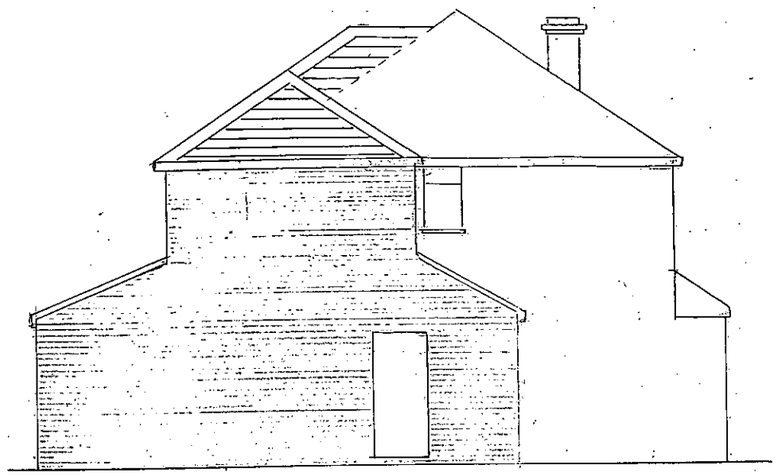

SIDE ELEVATION.

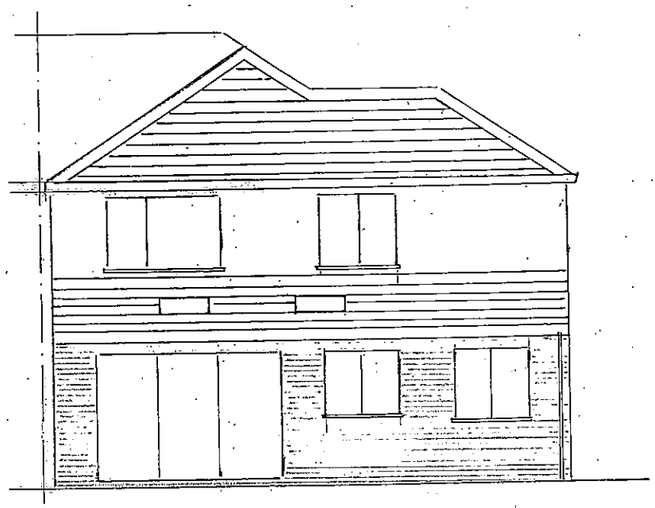


REAR ELEVATION.

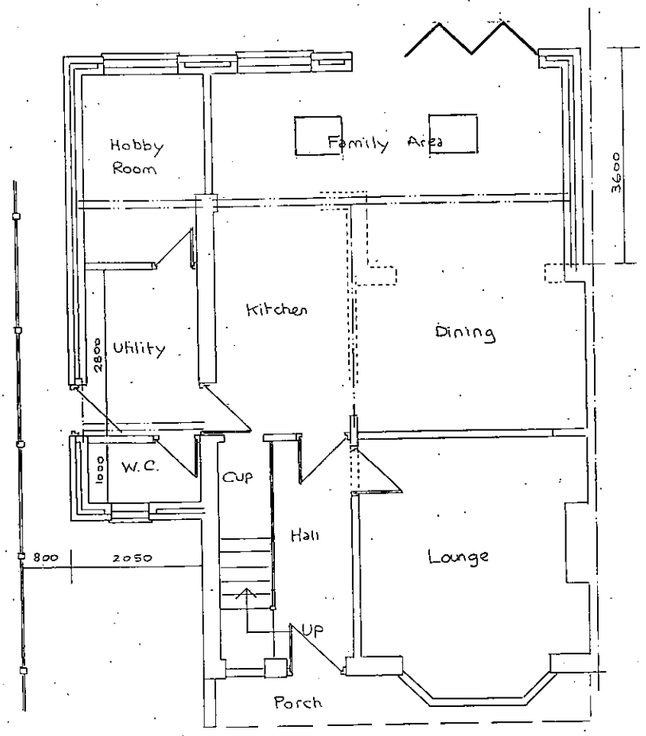


GROUND FLOOR.

Scale · 1:100

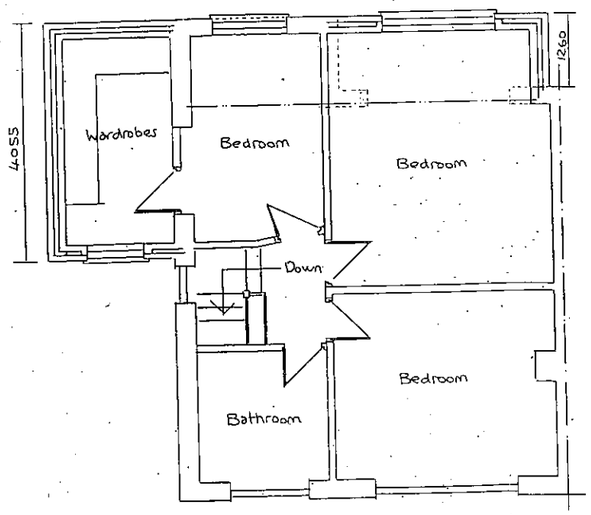

FIRST FLOOR.

R L ALLEN Draughtsman.

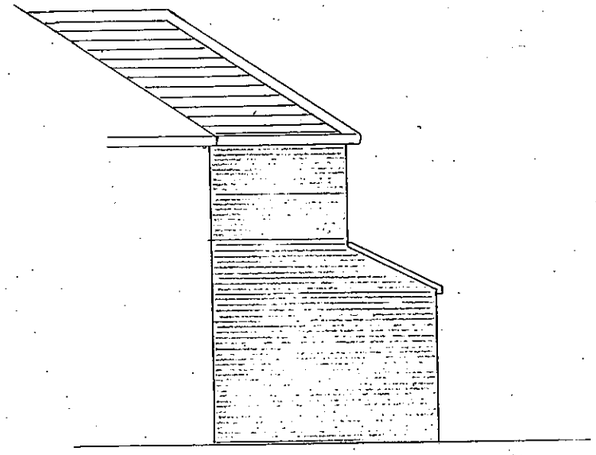


SIDE ELEVATION.

PLANNING AND
BUILDING CONTROL

0 9 MAR 2017


Drawing No. R3066/3

PROPOSED EXTENSION @ 49 DUNNISHER ROAD, NEWALL GREEN. M23 2ZL.

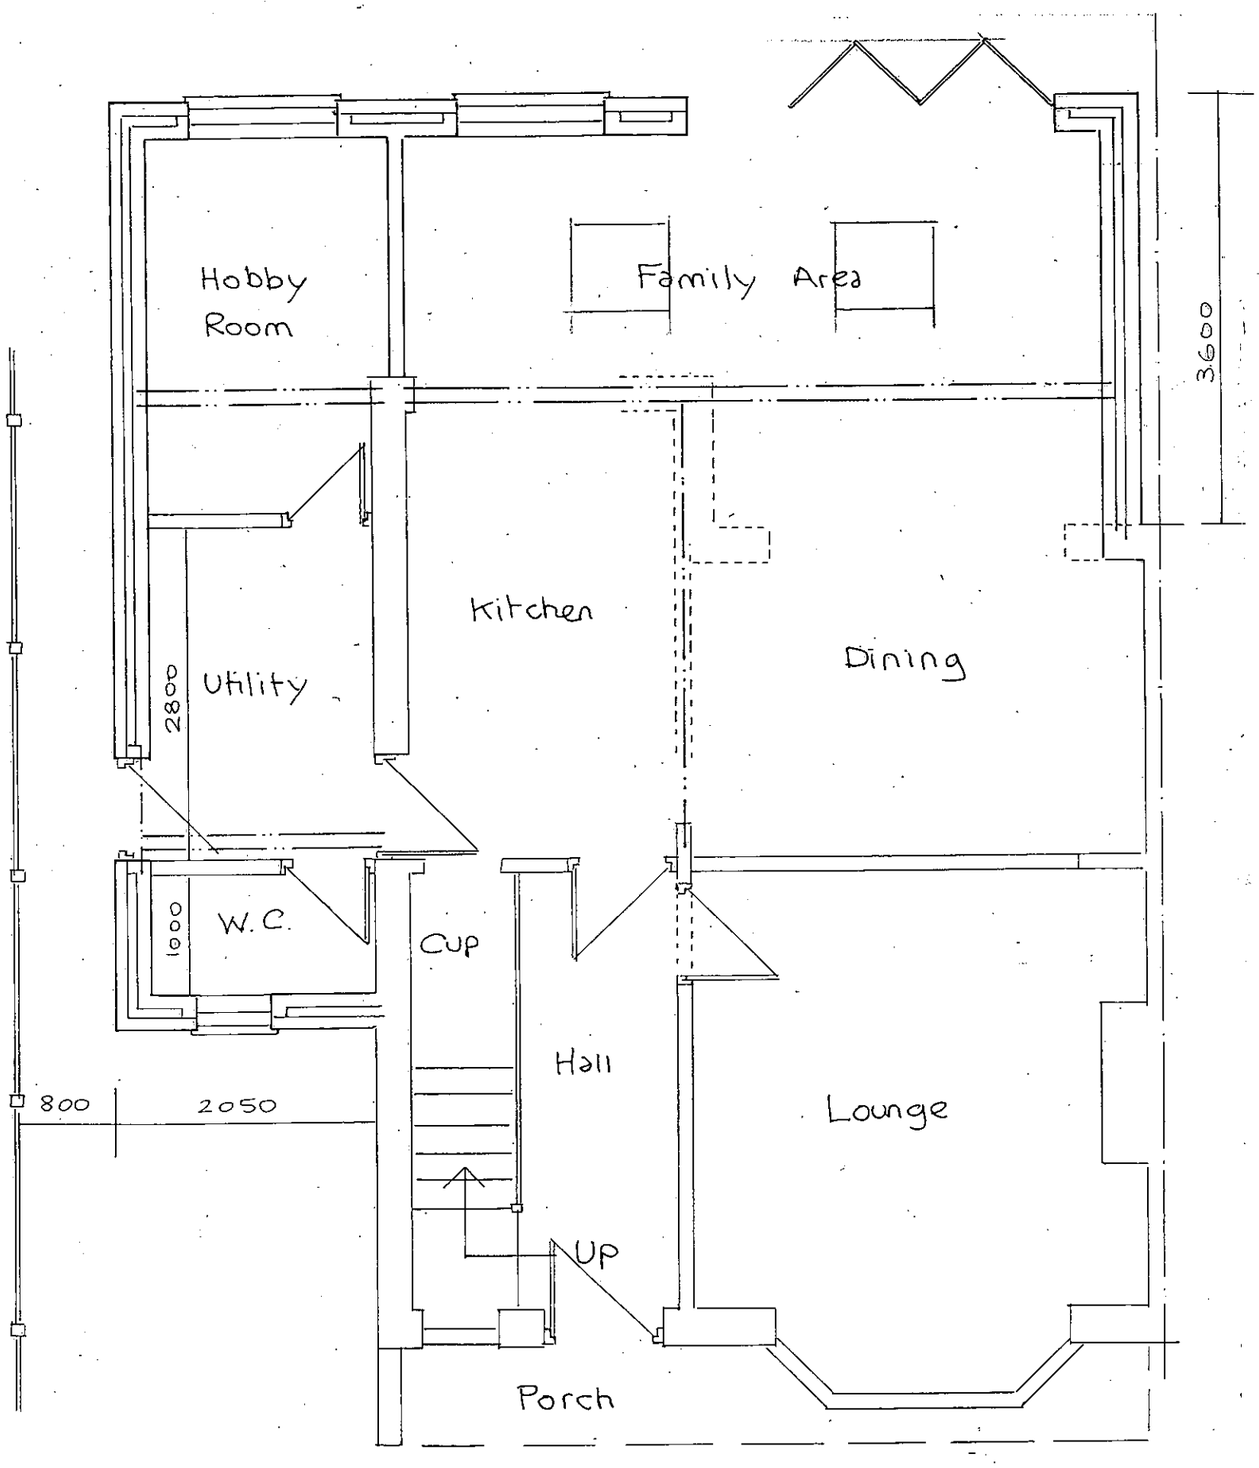

PROPOSED GROUND FLOOR.

Scale 1:50

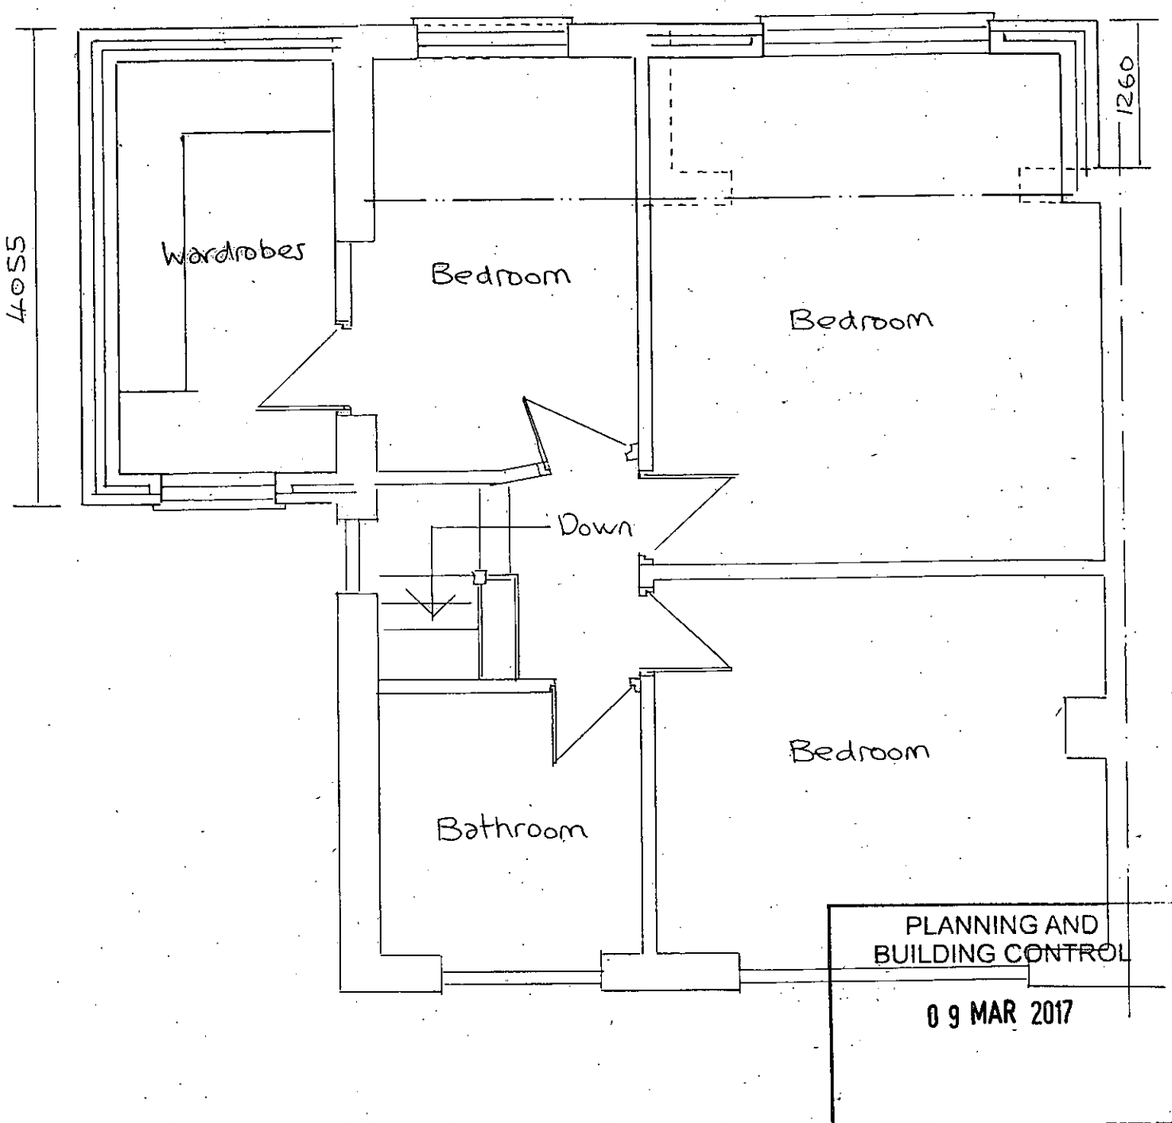

PROPOSED FIRST FLOOR

PLANNING AND BUILDING CONTROL
09 MAR 2017

R L ALLEN Draughtsman.


Drawing No. R3066/2.

PROPOSED EXTENSION @ 49 DUNNISHER ROAD, NEWALL GREEN. M23 2ZL.


EXISTING ELEVATIONS/
FLOOR PLANS




FRONT ELEVATION.

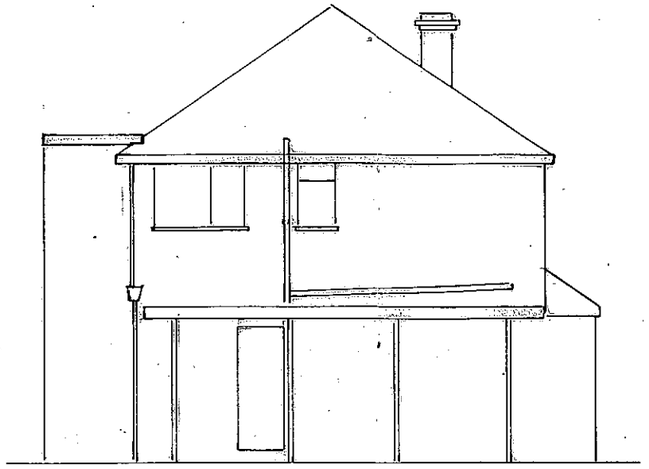

SIDE ELEVATION.

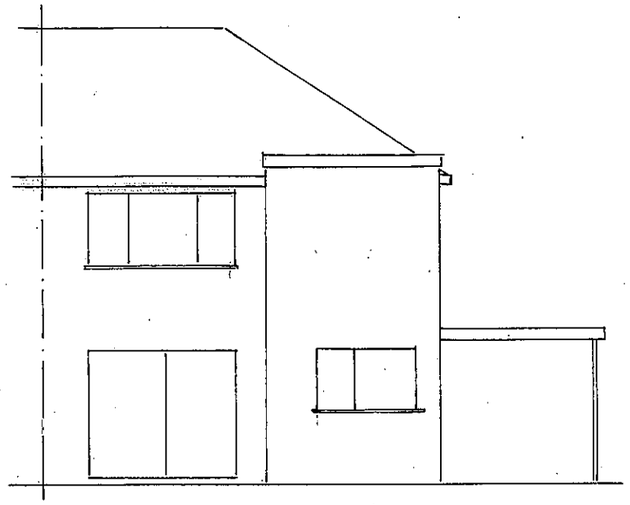


REAR ELEVATION.

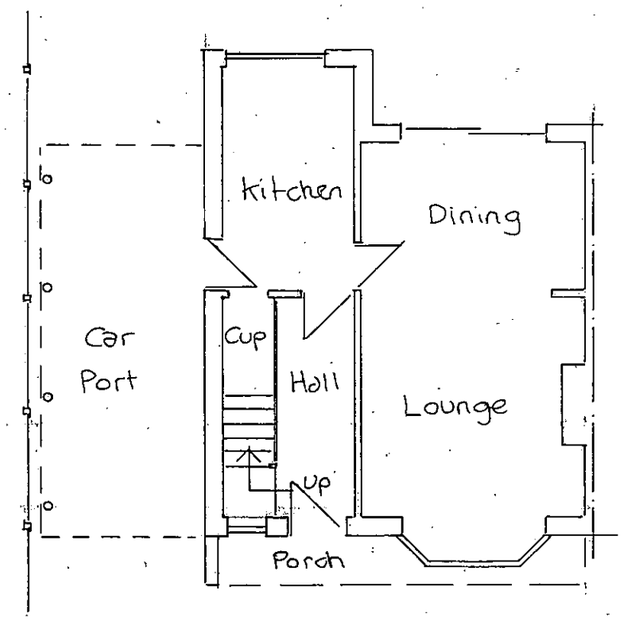

GROUND FLOOR.


Scale · 1:100

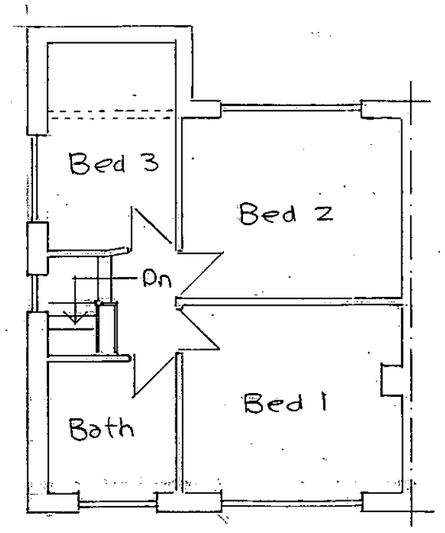

FIRST FLOOR.

R L ALLEN Draughtsman.

PLANNING AND
BUILDING CONTROL
09 MAR 2017

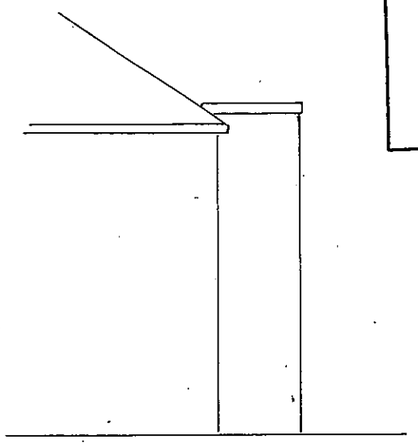

SIDE ELEVATION.

Drawing Nº R3066.