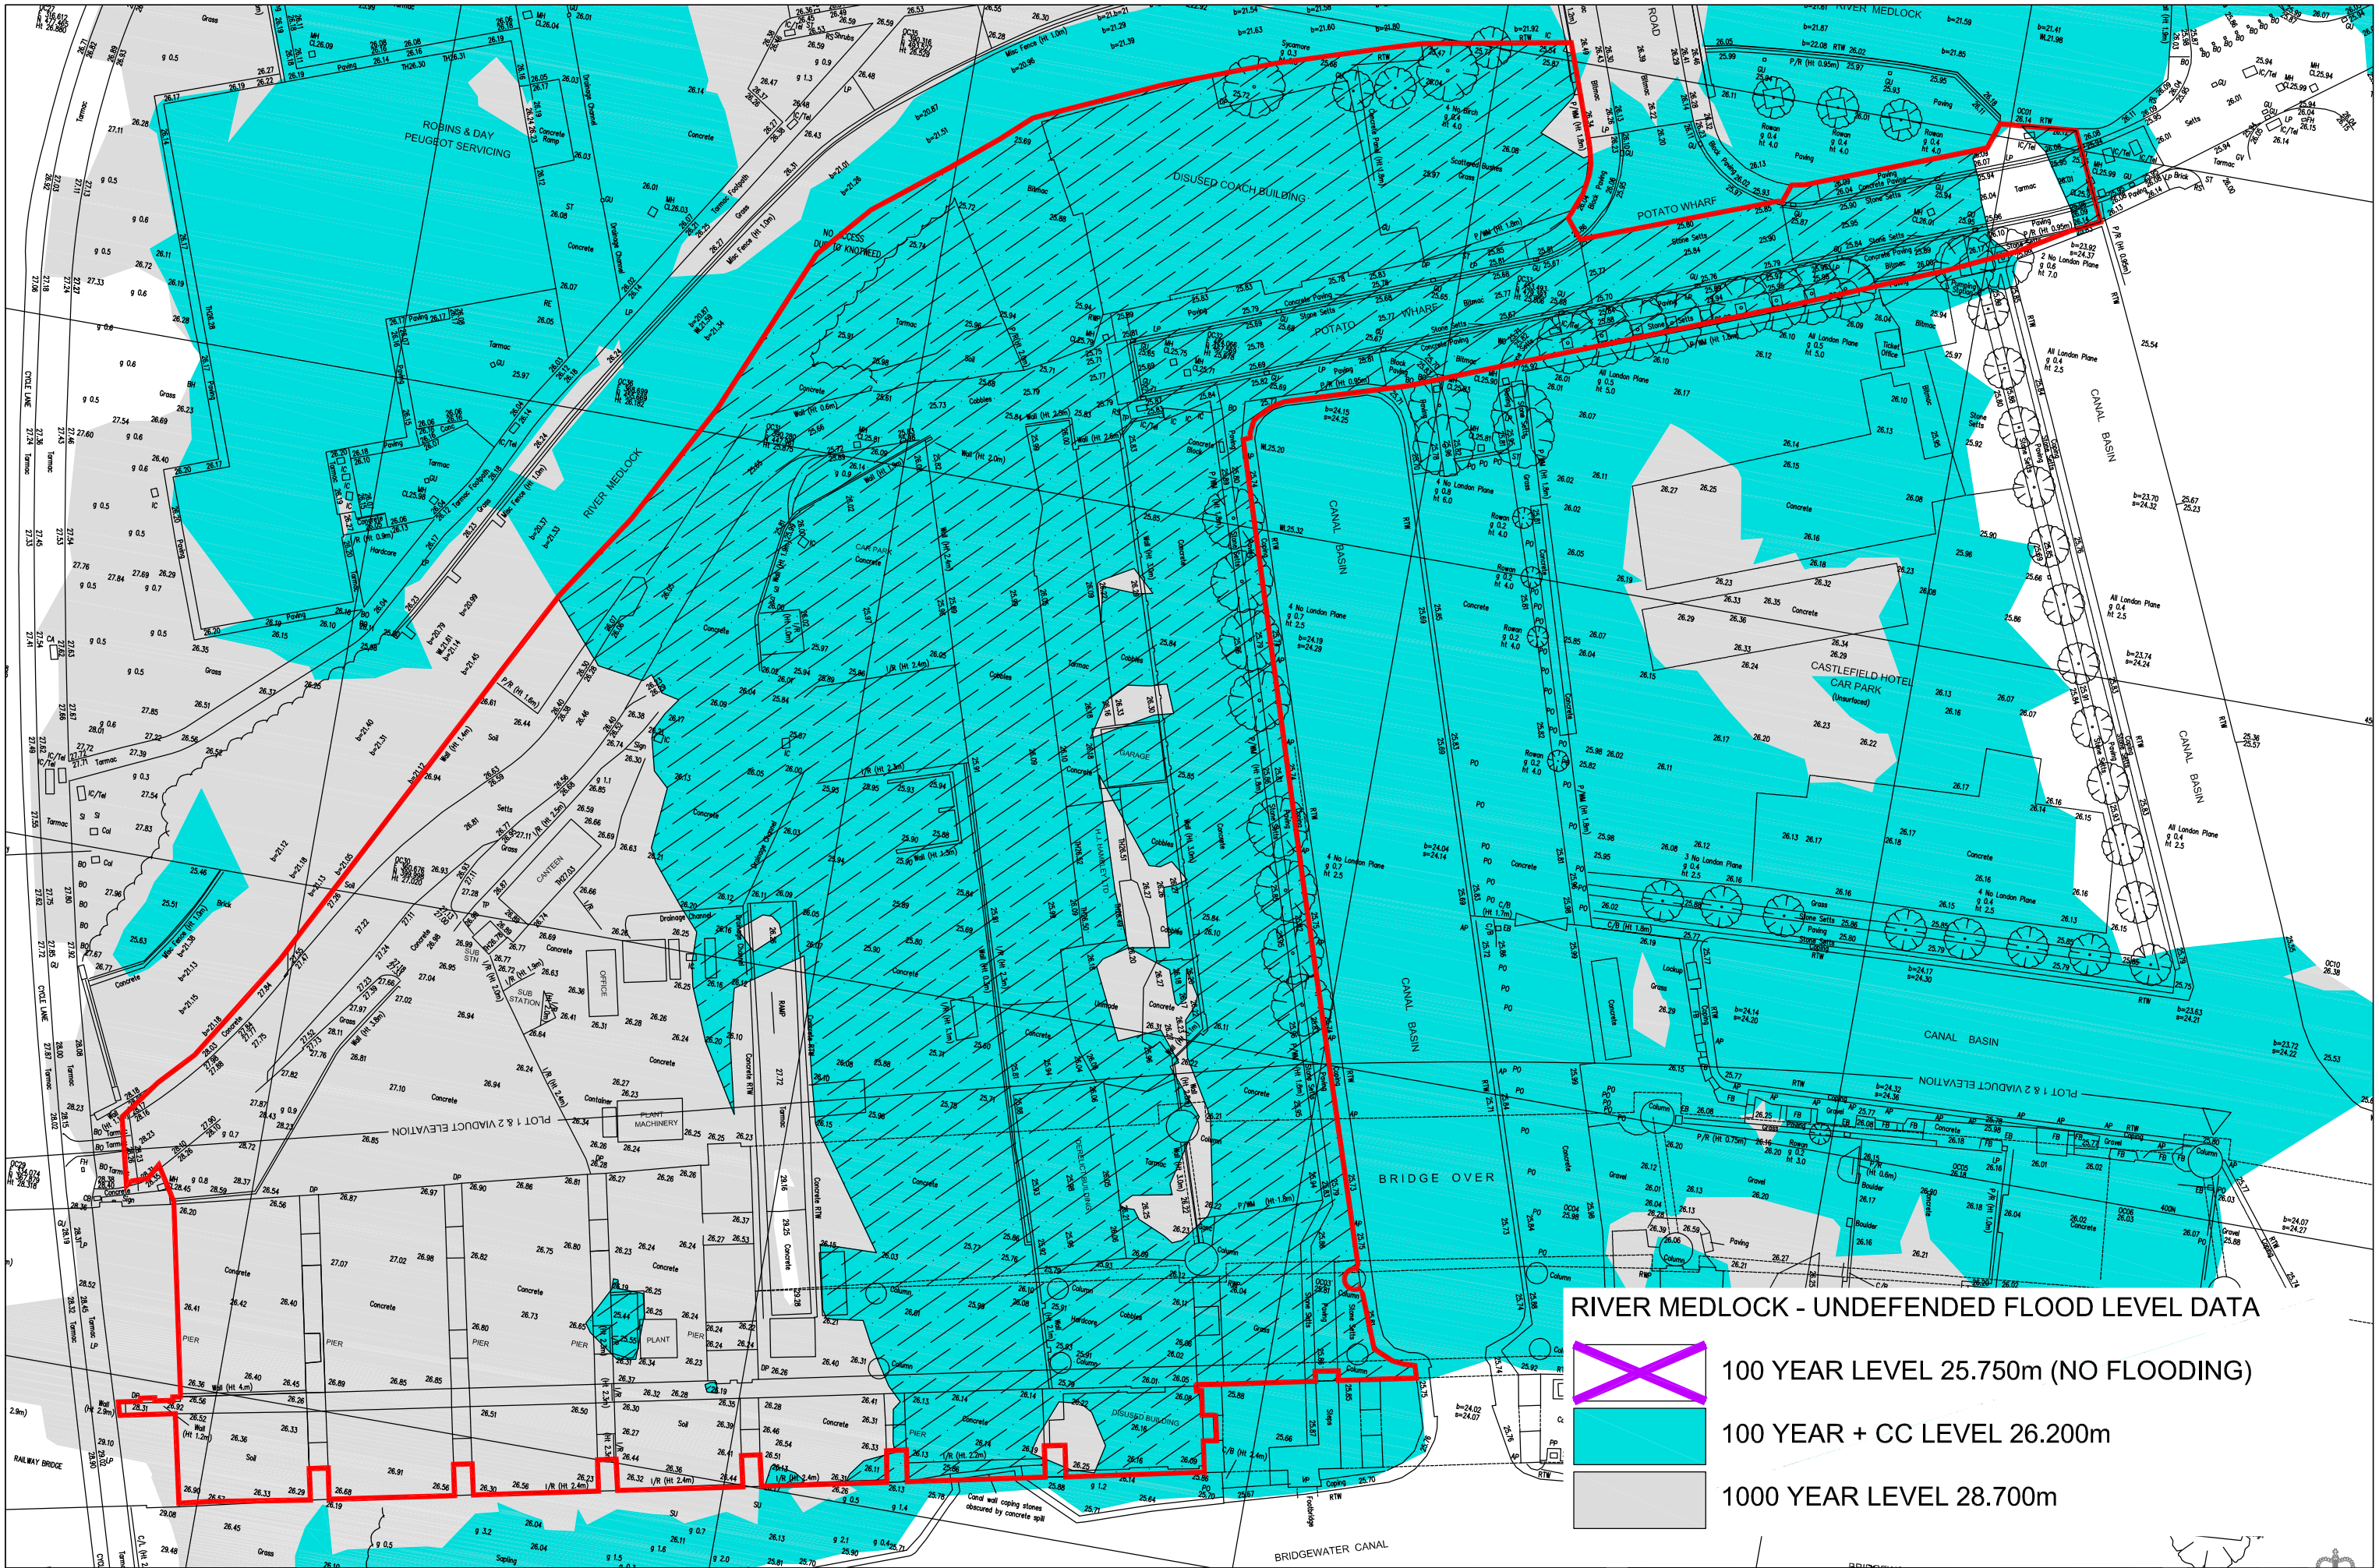


Contract	POTATO WHARF	Drawing No	Rev	Scale	Checked
		C1114-103	A	1/500	
Title	FLOODING EXTENTS 100 & 1000 YEAR EXISITNG SITE		Date	Drawn	Approved
			29.05.2015	DR	

SHEPHERD·GILMOUR
Infrastructure Limited

NIA ISO 9001 REGISTERED COMPANY

POSSIBLE SAFE
PEDESTRIAN ROUTE

POSSIBLE SAFE
PEDESTRIAN ROUTE

RIVER MEDLOCK - UNDEFENDED FLOOD LEVEL DATA

100 YEAR LEVEL 25.750m (NO FLOODING)

100 YEAR + CC LEVEL 26.200m

1000 YEAR LEVEL 28.700m

Contract	POTATO WHARF	Drawing No	Rev	Scale	Checked
Title	FLOODING EXTENTS 100 & 1000 YEAR PROPOSED SITE	C1114-104	A	1/500	
			Date 29.05.2015	Drawn DR	Approved

SHEPHERD·GILMOUR
Infrastructure Limited

NQA ISO 9001 REGISTERED COMPANY

SHEPHERD • GILMOUR SHEPHERD • GILMOUR SHEPHERD • GILMOUR

APPENDIX E



EXISTING AREA ANALYSIS

	APPROXIMATE SITE BOUNDARY	12440m2
	SOFT LANDSCAPING	1570m2
	HARD LANDSCAPING	10870m2

Contract POTATO WHARF	Drawing No C1114-102.1	Rev A	Scale 1/500	Checked
Title EXISTING SITE ANALYSIS		Date 29.05.2015	Drawn DR	Approved

SHEPHERD·GILMOUR Infrastructure Limited

NIA ISO 9001 REGISTERED COMPANY