DO NOT SCALE

GENERAL NOTES:

1. THIS DRAWING TO BE READ IN CONJUNCTION WITH ALL OTHER RELEVANT ARCHITECT'S, ENGINEER'S AND SPECIALIST'S DRAWINGS TOGETHER WITH THE APPROPRIATE SPECIFICATION.
2. IT IS THE CONTRACTOR'S RESPONSIBILITY TO CHECK ALL DIMENSIONS ON SITE. DIMENSIONS MUST NOT BE SCALED FROM THIS DRAWING. ANY DISCREPANCIES TO BE BROUGHT TO THE IMMEDIATE ATTENTION OF THE ARCHITECT IN WRITING.
3. ALL DIMENSIONS ARE IN MILLIMETRES, UNLESS NOTED OTHERWISE.
4. ALL LEVELS ARE IN METRES, UNLESS NOTED OTHERWISE.

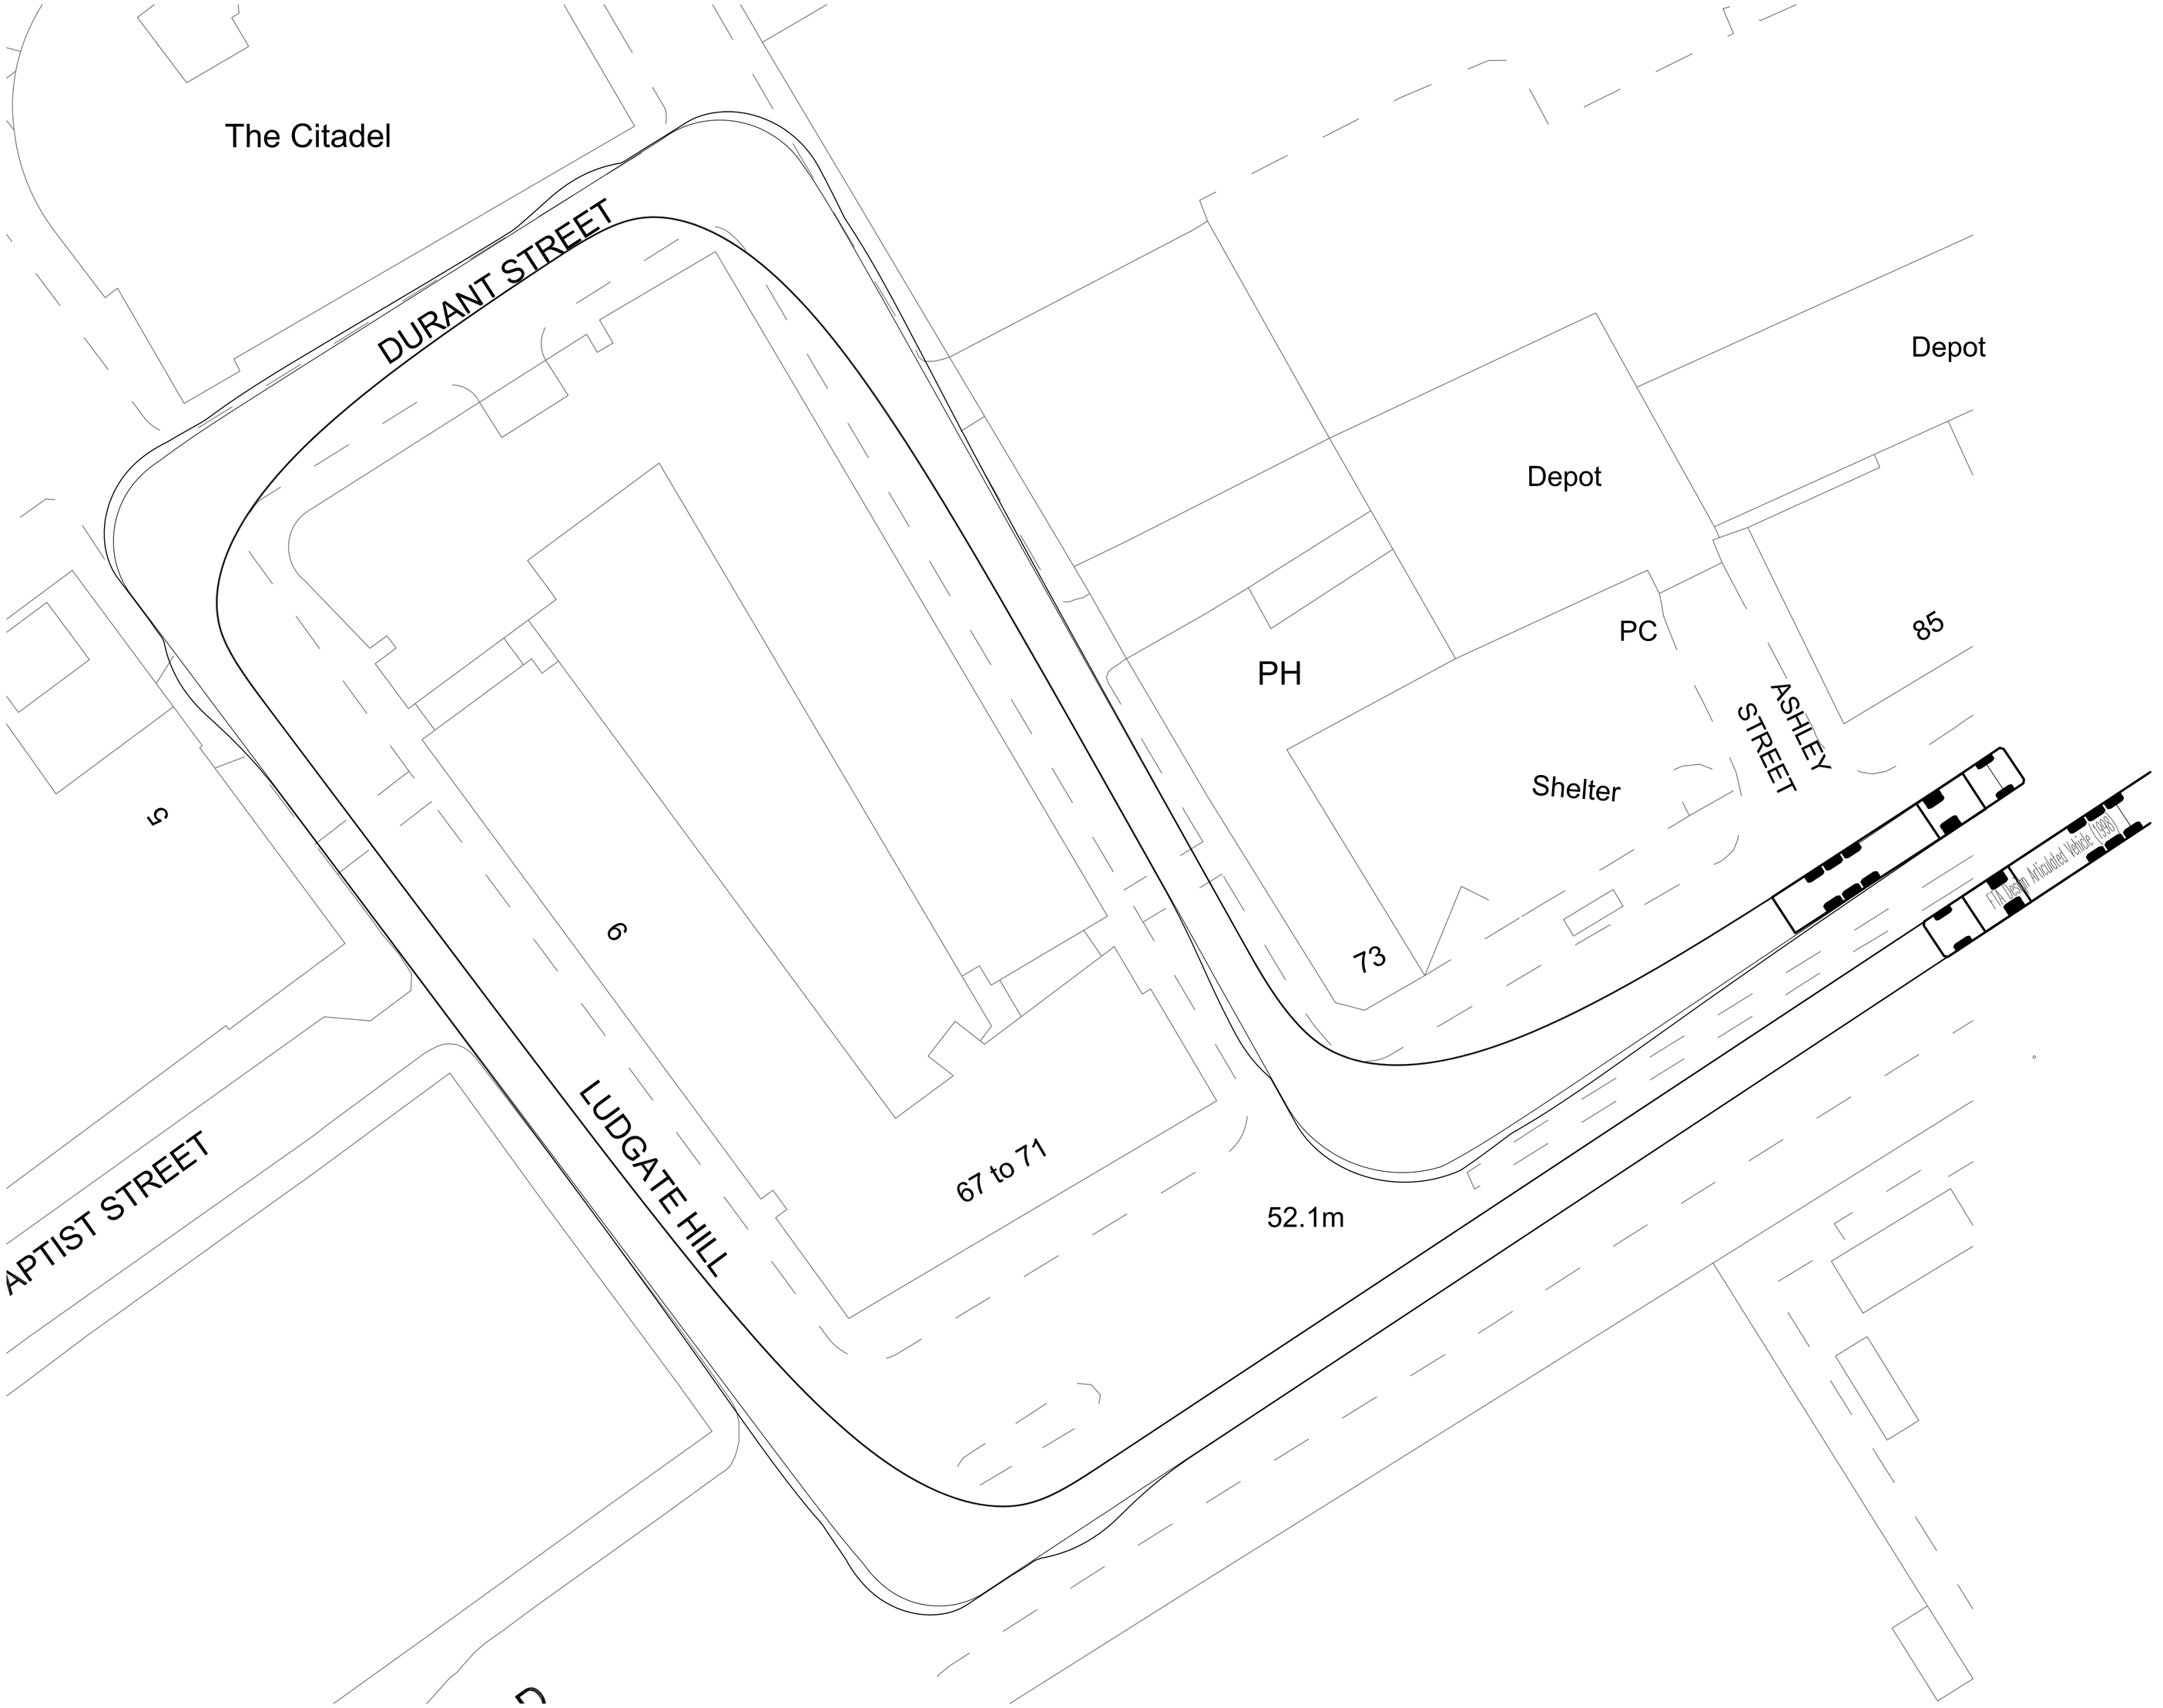

REV	DATE	BY	DESCRIPTION	CHK	APD

DRAWING STATUS: INFORMATION

Tier Consult (SY) Ltd.
10 Broomhall Street
Unit 18
West One
Sheffield
S3 7SZ

Telephone: 0114 241 9360
Fax: 0844 854 8690
Email: InfoSY@tieruk.com

CLIENT: CREATE DEVELOPMENTS(MANCHESTER) LTD

ARCHITECT: TIM GROOM ARCHITECTS

PROJECT: SHARP STREET MANCHESTER

TITLE: TRACKING FOR ARTICULATED VEHICLE VIA DURANT STREET/GOULD STREET

SCALE @ SIZE:	CHECKED:	APPROVED:
NTS	JCC	check
CAD FILE: -	DESIGN/DRAWN: DG	DATE: 08/02/17

PROJECT No:	DRAWING No:	REV:
T/16/SY/642	SK06	-