
BEYER

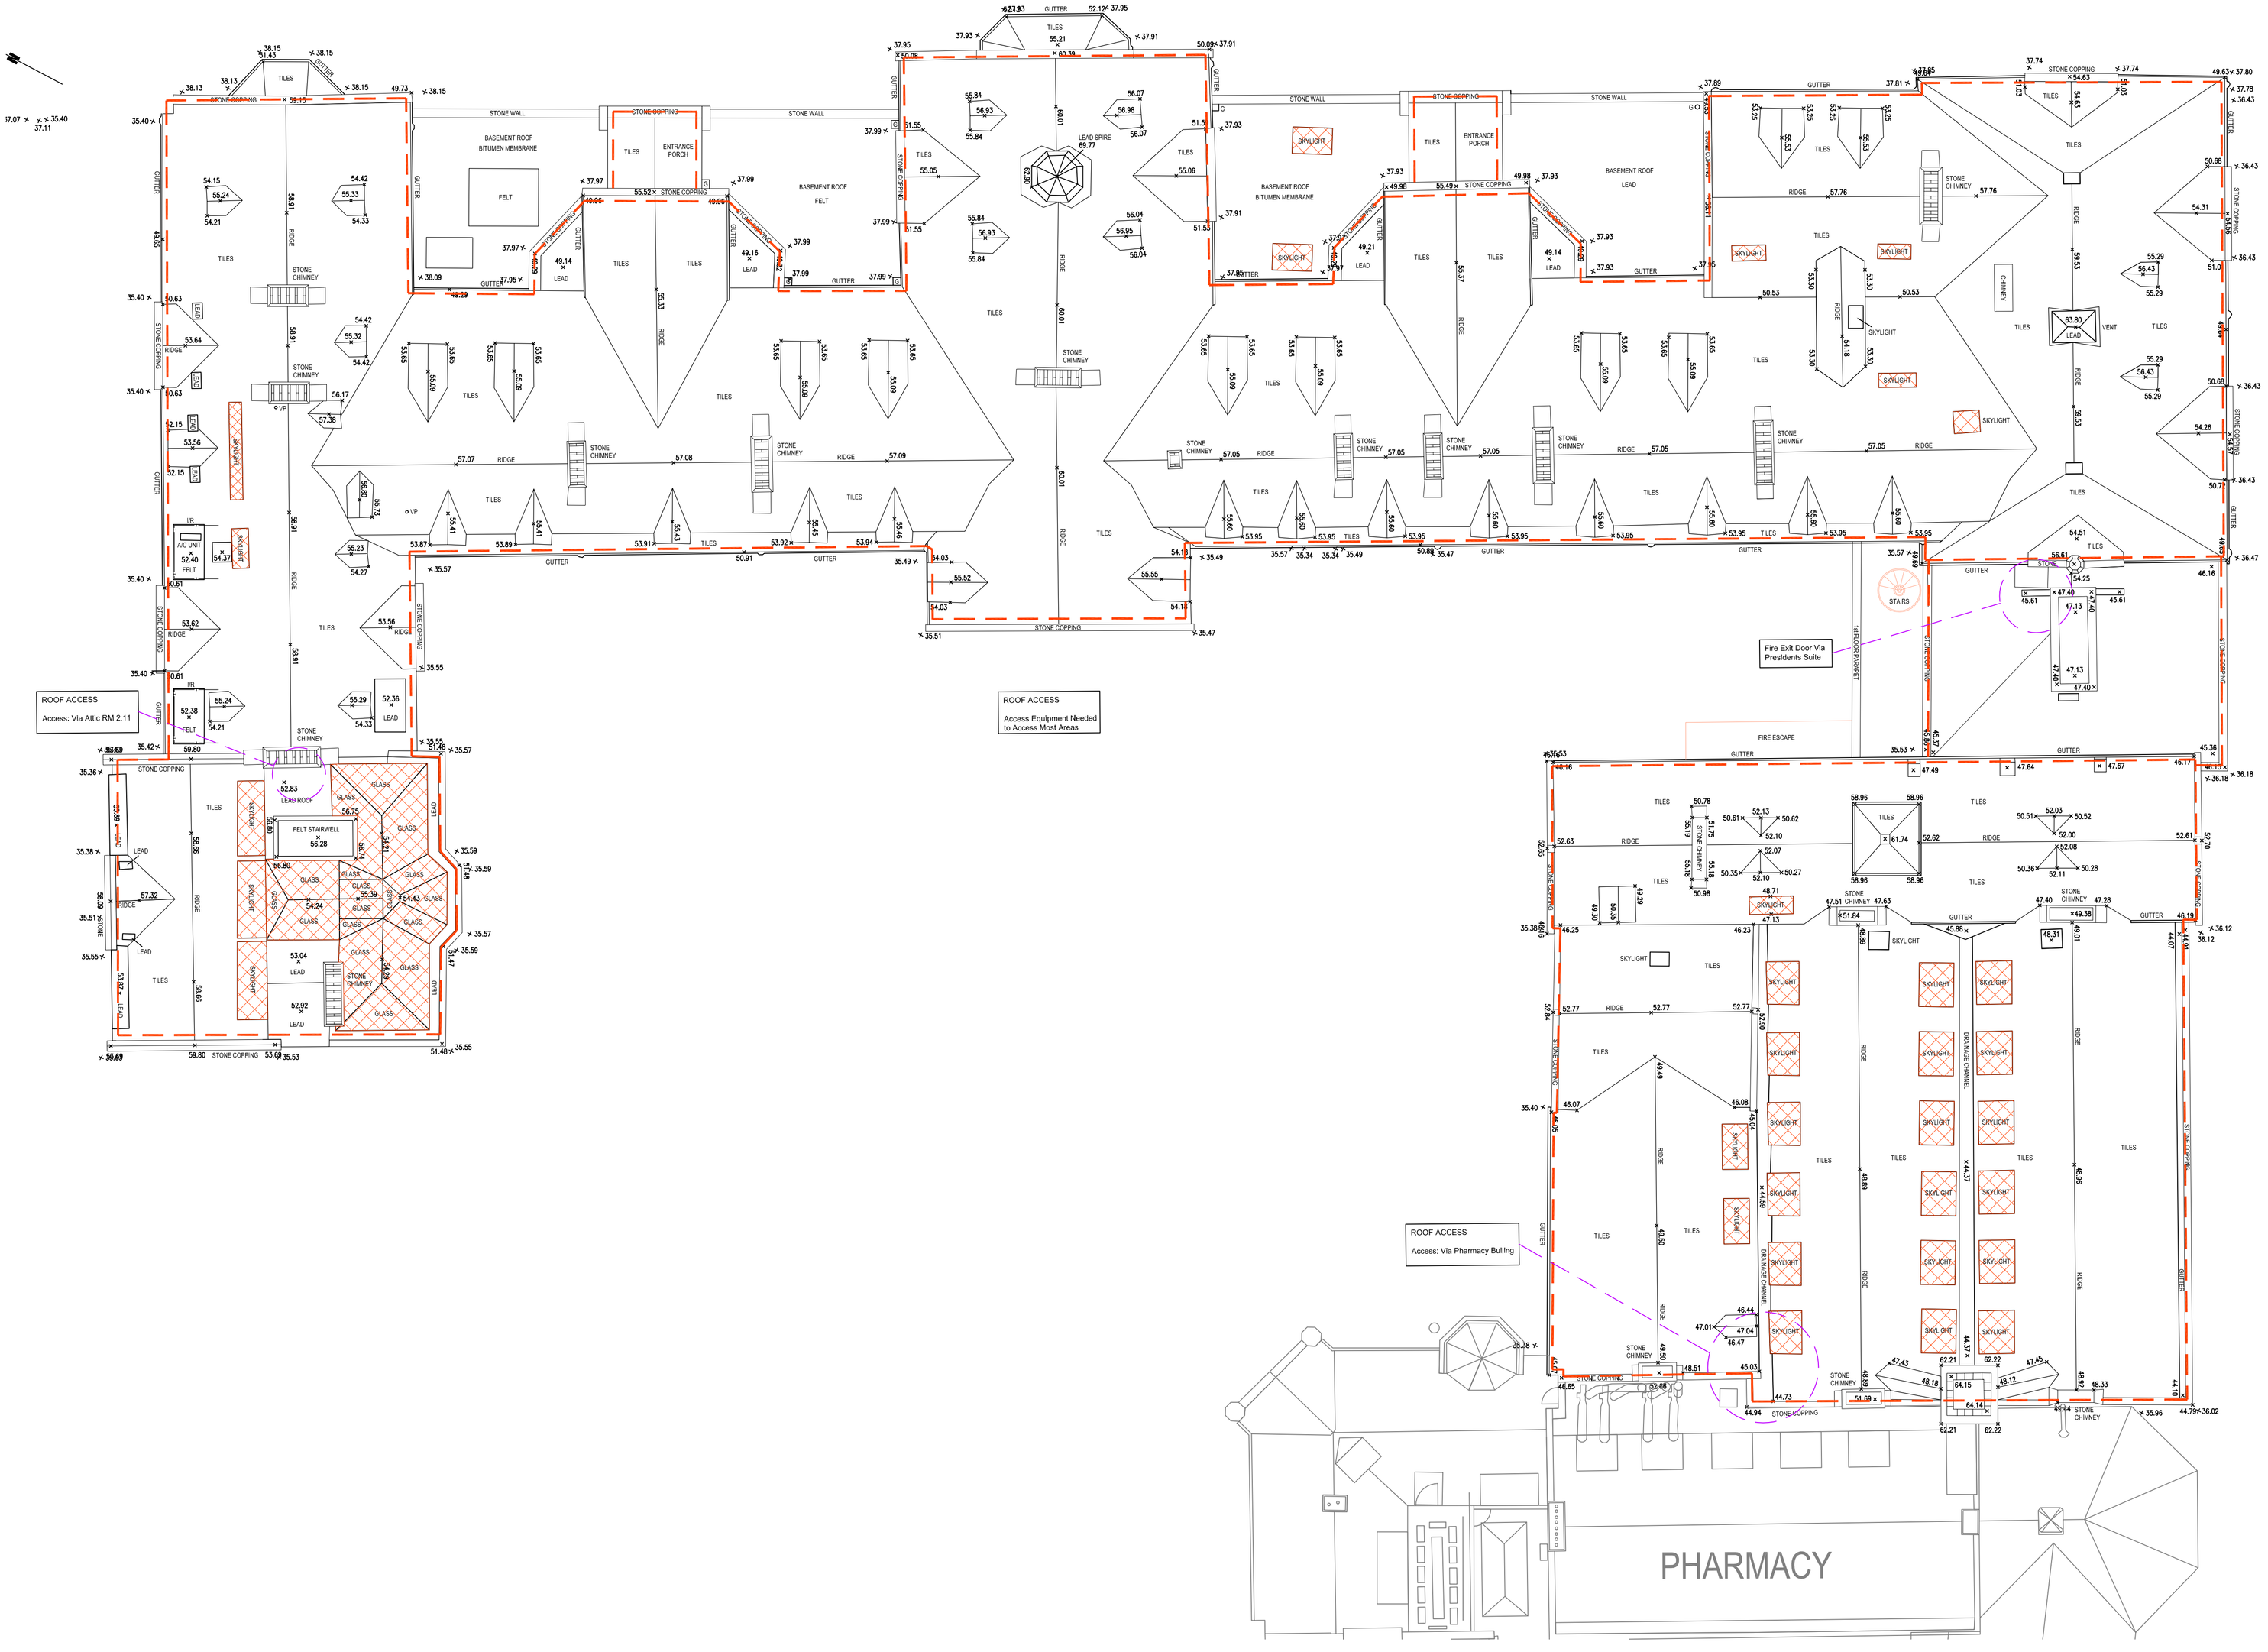

This drawing is subject to COPYRIGHT and should not be altered, copied or reproduced without the prior consent of Sweett (UK) Limited.

Do not scale from this drawing. If in doubt ASK!

1. Do not scale from this drawing.

2. All dimensions shown are approximate and no reliance should be made to undertaking building works, cost estimates upon these stated.

3. All dimensions annotated are in millimetres (mm) unless specifically referred to the contrary.

4. This is a computer generated AutoCAD LT 2014 drawing.

5. This drawing is to be read in conjunction with all other drawings and documents as issued and and listed in the drawing schedule and as may be revised from time to time.

Key

- - - Unprotected Edge

.	.	.		
.	.	.	.	.
.	.	.	.	.
.	.	.	.	.
.	.	.	.	.
ref.	date	revision	drawn	checked

APPROVAL

client
University of Manchester

project title
The John Owens Building
Oxford Road
Manchester
M13 9PL

drawing title
Existing Roof - General Arrangement

drawing number	rev.	scale	sheet size
114799_GA-A-25		1:150	A1

date	drawn by	checked by
17.11.2016	AM	RD

Currie & Brown
Eastgate Building,
2 Castle Street, Castelfield,
Manchester M3 4LZ
tel: + 44 (0)161 832 9497
fax: + 44 (0)161 832 9498
web: www.curriebrown.com

001