## Building Survey Legend

| | |
|---|---|
| Beam | |
| Change In Ceiling Height | |
| Change In Floor Surface | |
| Ducting | |
| Partition | |
| Pipe | |
| Wall | |
| Window | |
| Stairs/Ramps (direction denotes rise) | |
| Roof Pitch (direction denotes fall) | |
| Sloping Ceiling (direction denotes rise) | |
| Registration Overlay | |
| Level Above Datum | 50.00 |

| | | | |
|---|---|---|---|
| AB | Air Brick | JB | Junction Box |
| ACU | Air Conditioning Unit | Rad | Radiator |
| Cbd | Cupboard | RWP | Rain Water Pipe |
| Elec | Electrical Unit | SP | Soil Pipe |
| G | Gully | VP | Vent Pipe |
| IC | Inspection Cover | | |

**Height Prefix Descriptions**

| | |
|---|---|
| AH | Arch Apex Height |
| BH | Underside of Beam |
| CH | Ceiling Height |
| DH | Door Head Height |
| FCH | False Ceiling Height |
| Hd | Head Height |
| Ht | Height |
| SpH | Arch Springing Height |
| Sill | Sill Height |
| TBH | Top of Beam Height |
| TWH | Top of Wall Height |

**Level Prefix Descriptions**

| | |
|---|---|
| AL | Arch Apex Level |
| BeL | Beam Level |
| CeL | Ceiling Level |
| DoL | Head of Door Level |
| DuL | Duct Level |
| EL | Eaves Level |
| FCeL | False Ceiling Level |
| FL | Floor Level |
| Hlev | Head Level |
| Spr | Arch Springing Level |
| Slev | Sill Level |
| PIL | Pipe Level |
| RL | Ridge Level |
| Thr | Threshold Level |
| TBL | Top of Beam Level |
| TWL | Top of Wall Level |

## Key Plan

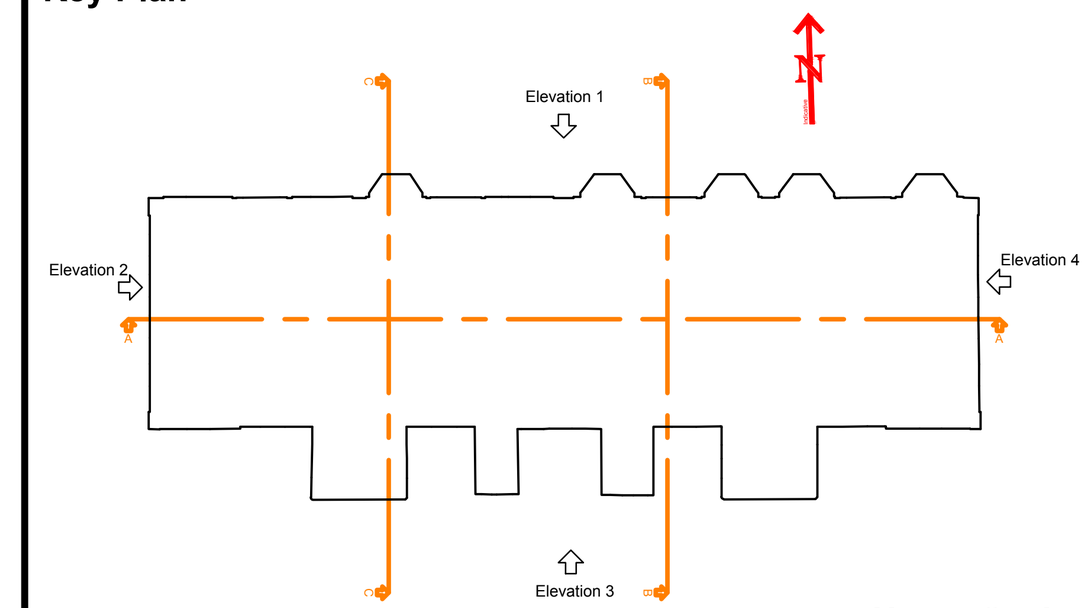


Not to Scale

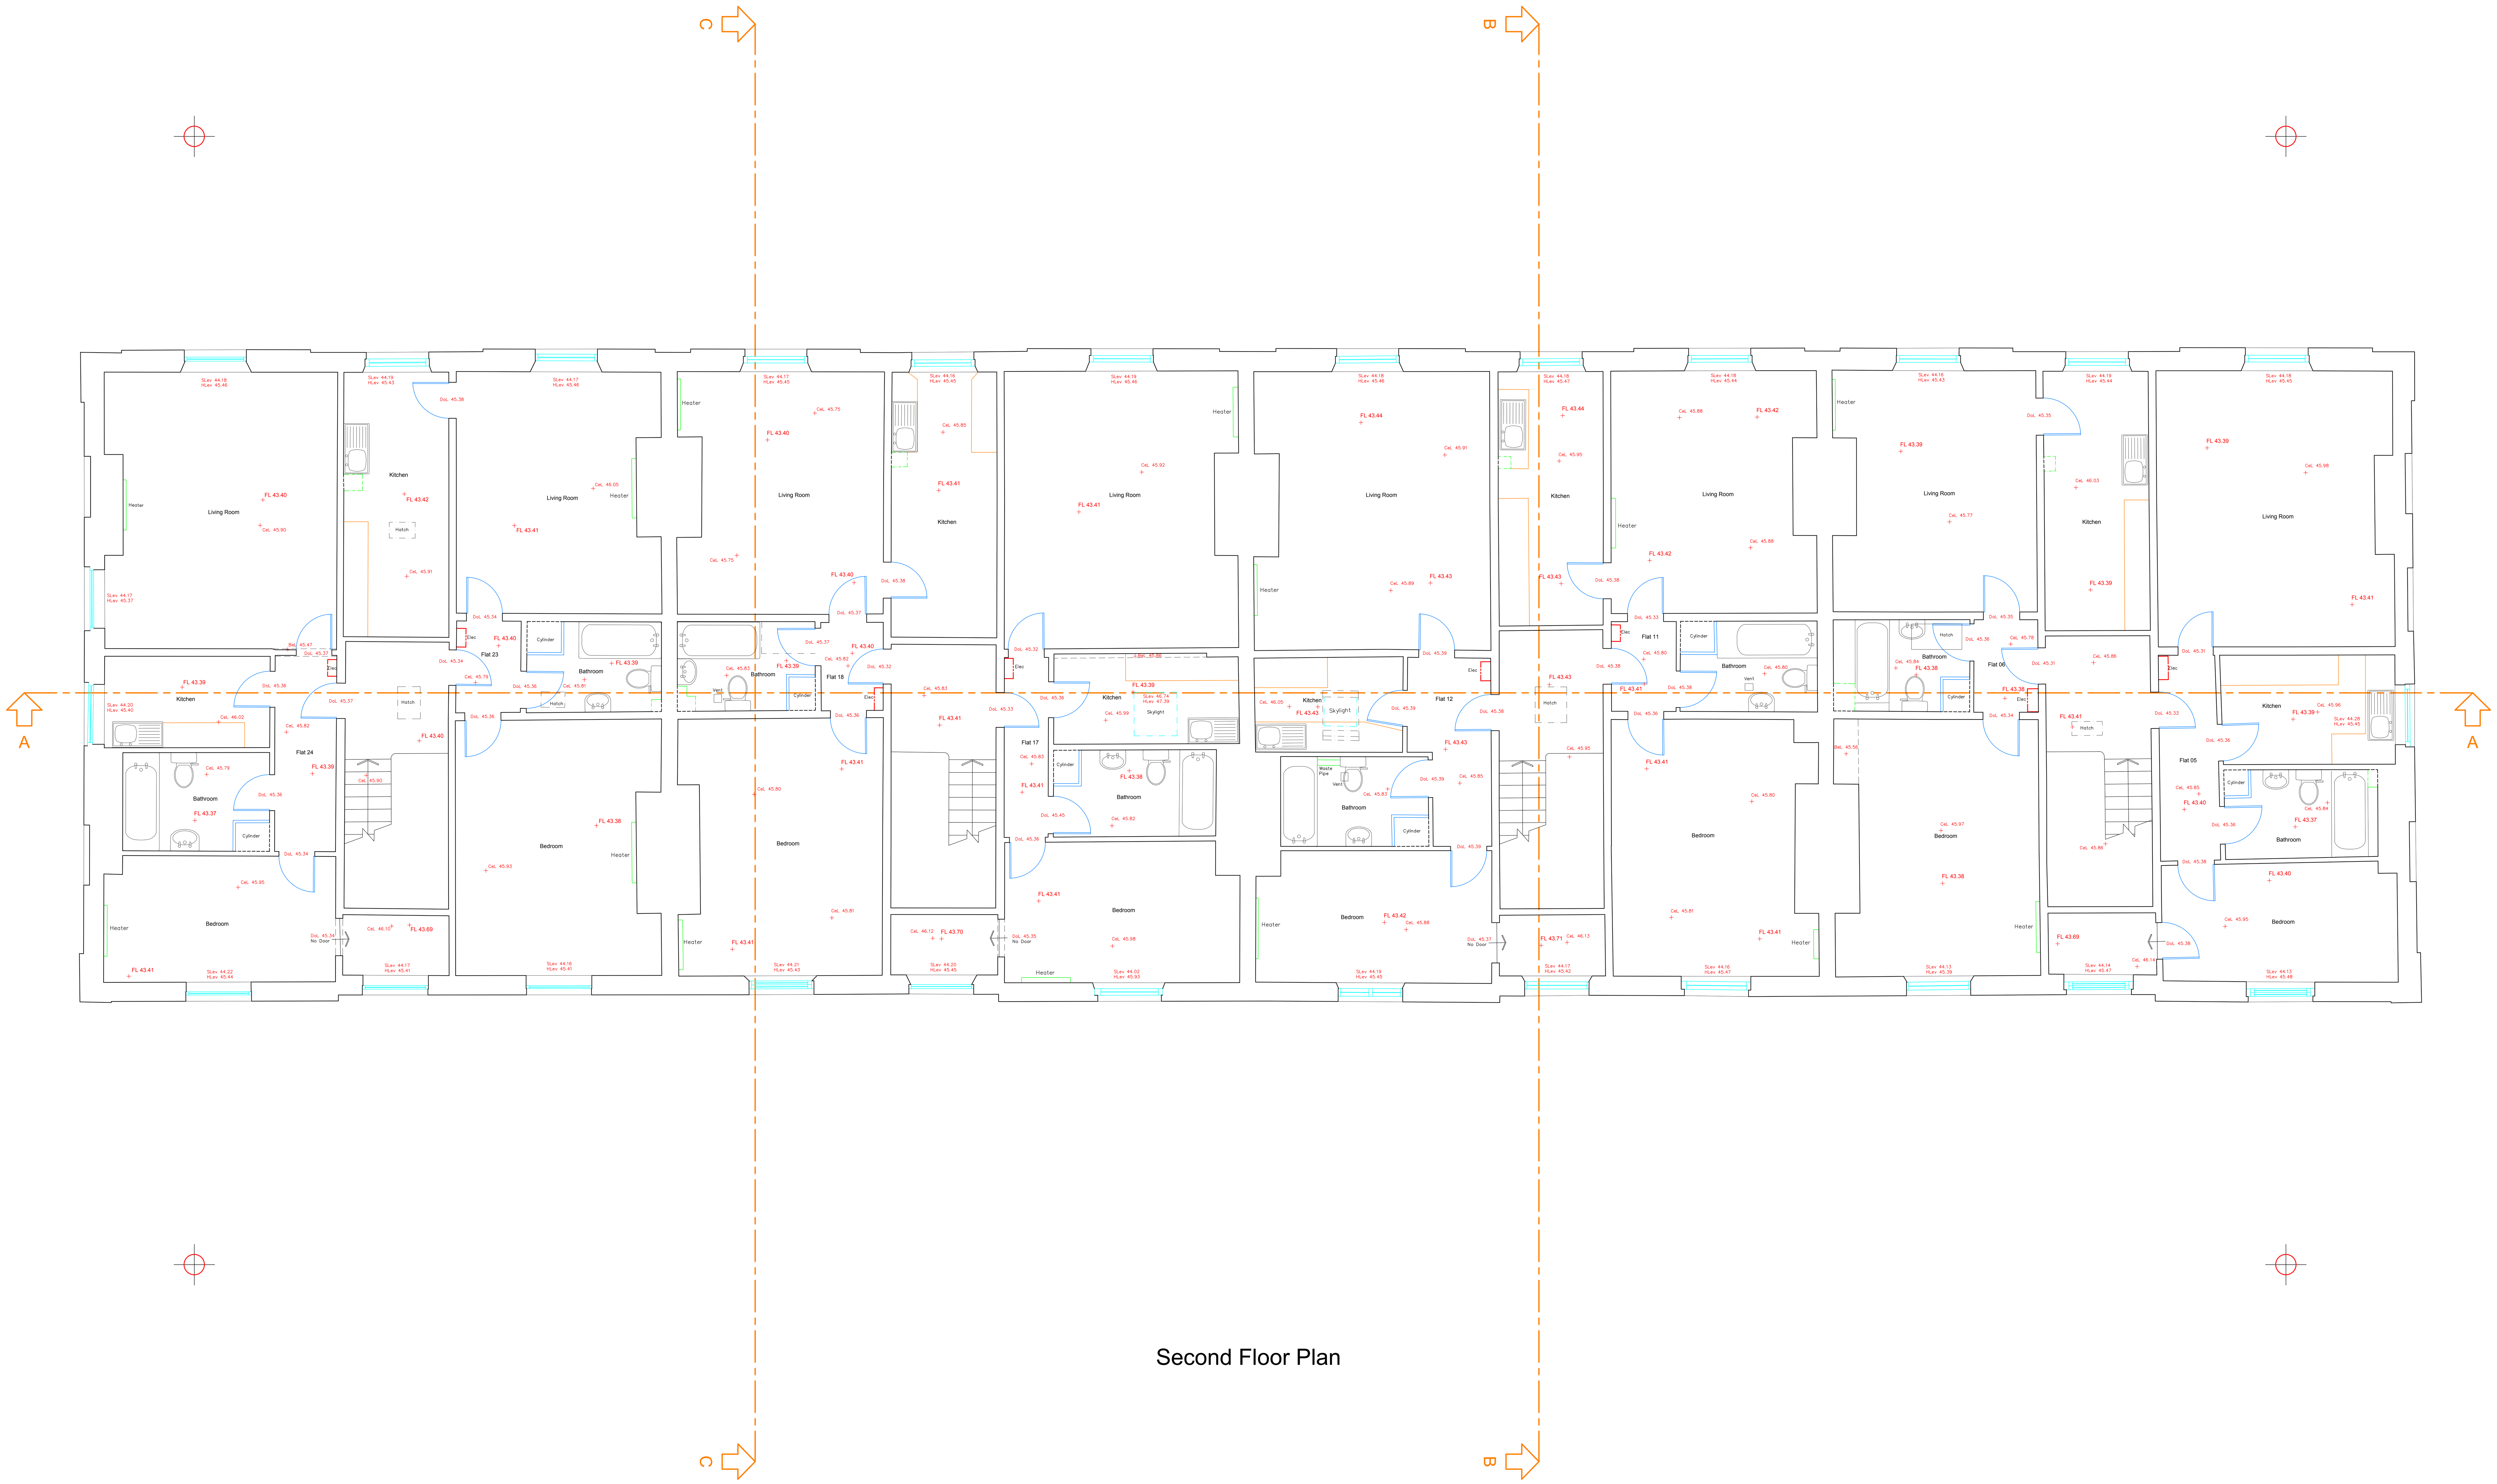


Second Floor Plan

Please note:

Any discrepancy found between an Ordnance Survey benchmark and an OSGM02 computed orthometric height is likely to be due to bench mark subsidence or uplift and, assuming precise GPS survey has been carefully carried out, the orthometric height given by OSGM02 should be considered correct in preference to archive benchmark heights. OSGM02 converts GPS ellipsoid heights to orthometric heights above mean sea level.


Head and Registered Office
Survey Systems Ltd
Willow Bank House
Old Road
Handforth • Wilmslow
Cheshire SK9 3AZ
Tel. 01625 533444
Fax 01625 526815
mail@survsys.co.uk
www.survsys.co.uk


Levels are related to **OSGM02**
Value: **n/a**

Coordinates are related to **National Grid (GPS)**

Scale **1:50**

0.0 0.5 1.0 1.5 2.0 2.5 3.0 3.5 4.0 4.5
metres


The accuracy of this survey is commensurate with the drawing scale specified within the title block. Copyright in this drawing remains with Survey Systems Ltd. Do not scale from this drawing, work to figured dimensions. Check all dimensions on-site. In the event of any discrepancy, please refer query to Survey Systems Ltd.


Client Warrington Martin

Title
**Second Floor Plan**
**Whitworth Park Mansions**
**Moss Lane East**
**Manchester, M14 4LU**

| | | | |
|---|---|---|---|
| Surveyed | DH PN DN PS | Drawn | DH PN |
| Date | January 2016 | Checked | NAD |
| File name | 16369A-MBS | Revision No. | Sheet size A0 |

Drawing No. **SSL:16369A:50:5:8:MBS**

SURVEYsystems


© Registered in England No.1576674