
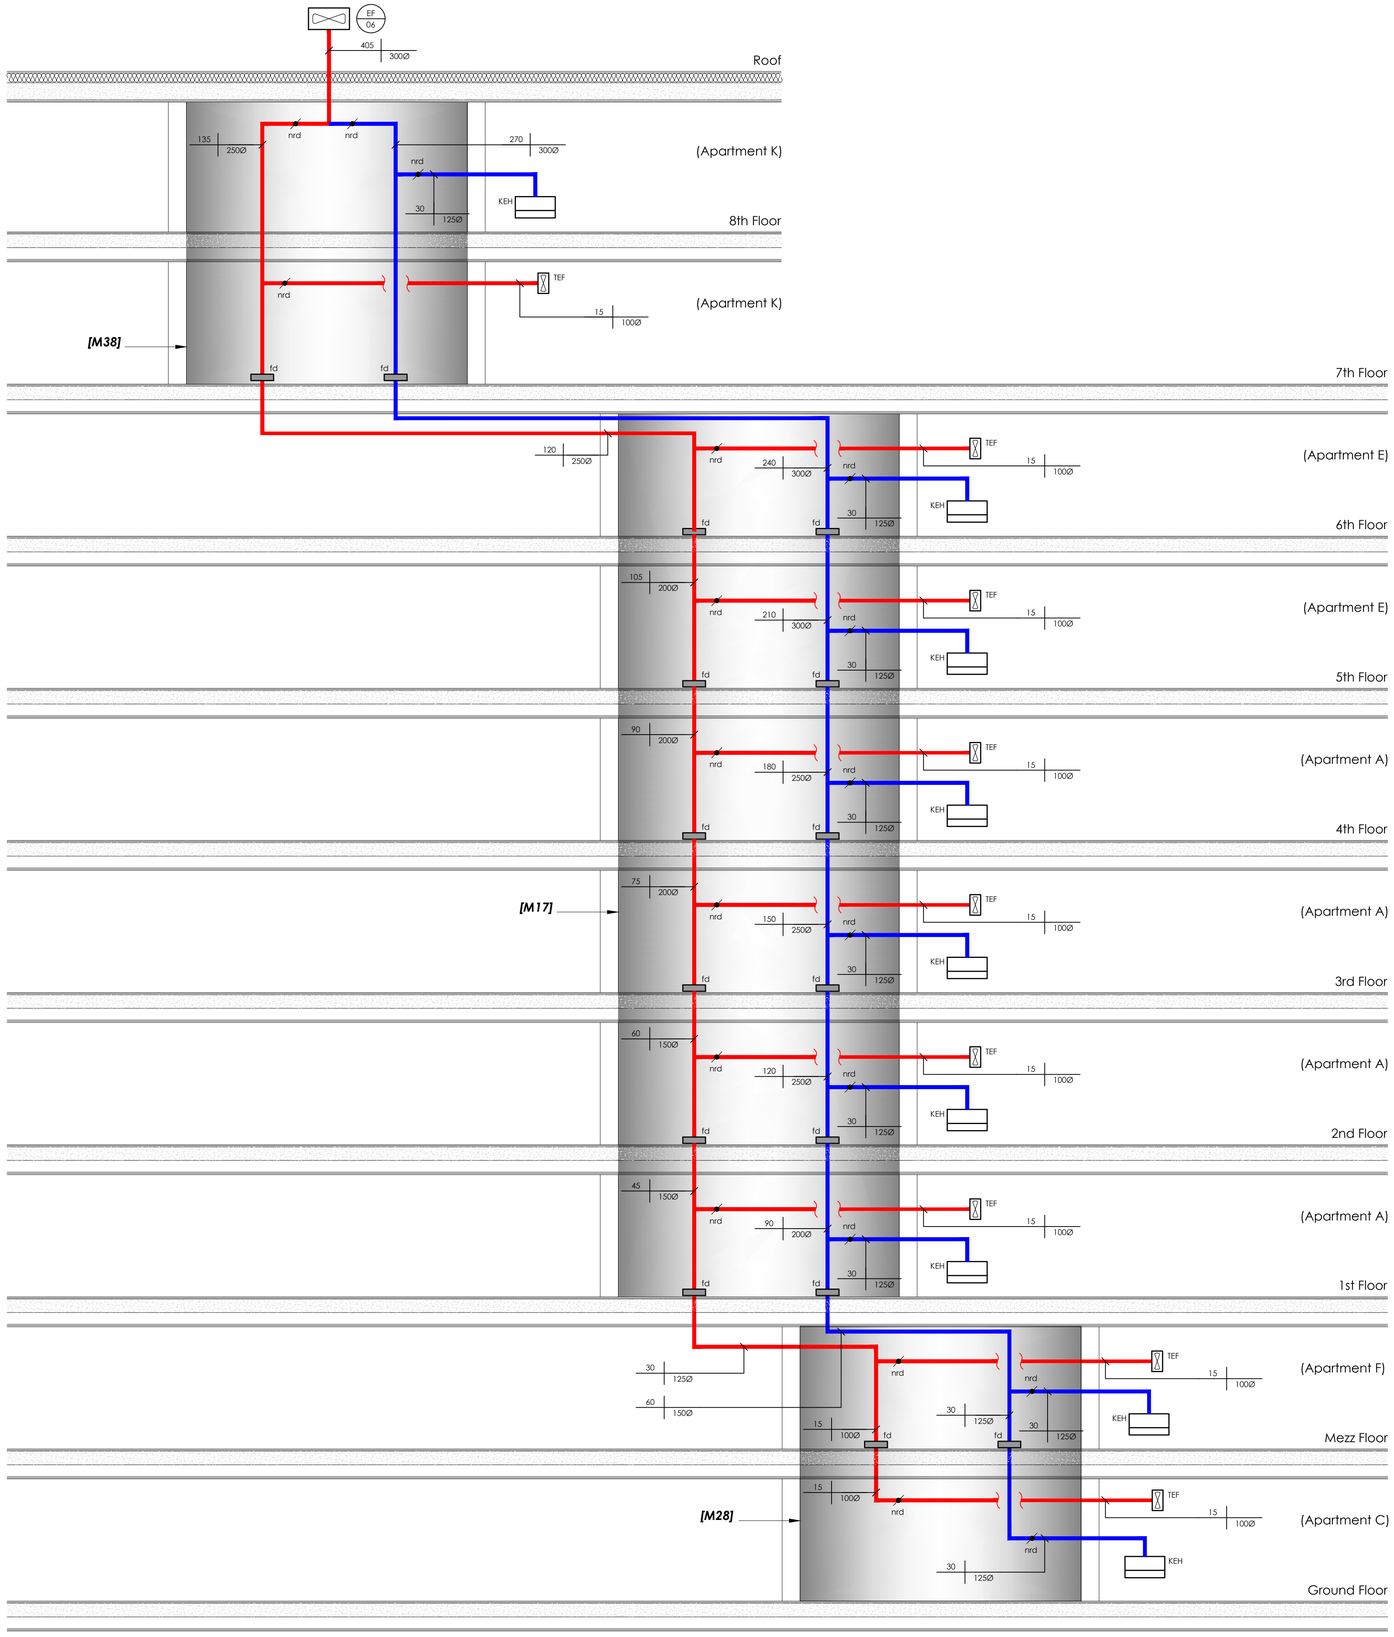


216037 | A1

Notes

1. Drawing to be read in conjunction with all relevant consultants drawings and specifications.
2. Any dimensions detailed in this drawing are to be in millimetres.
3. Do not scale from this drawing.
4. This drawing is protected by copyright.

Legend

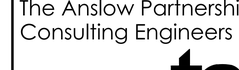

Rev	Date	Description	Drwn	Chkd
T1	06.02.17	STAGE 4 TENDER ISSUE	DP	RJ
I	13.01.17	ISSUED FOR INFORMATION	DP	RJ
A	12.09.16	STAGE 3 ISSUE	LB	TC

The Anslow Partnership
Consulting Engineers

6th Floor,
140 Leadenhall Street
London, EC3V 4QT
Telephone: (020) 7553 2050
Facsimile: (020) 7553 2051
email: initialsurname@anslowconsulting.co.uk

Project: THE PLACE, APARTHOTEL

Client: GO NATIVE

Architect: ARCHER HUMPHREYS

Title: MECHANICAL SERVICES
APARTMENT RISER VENT SCHEMATIC
TYPE 3

Drawn	Checked	Verified
LB	RJ	DA
Issue	**Date**	**Scale**
TENDER	SEPT 2016	NTS

Drawing Number: 216037/M/3002

Revision: T1