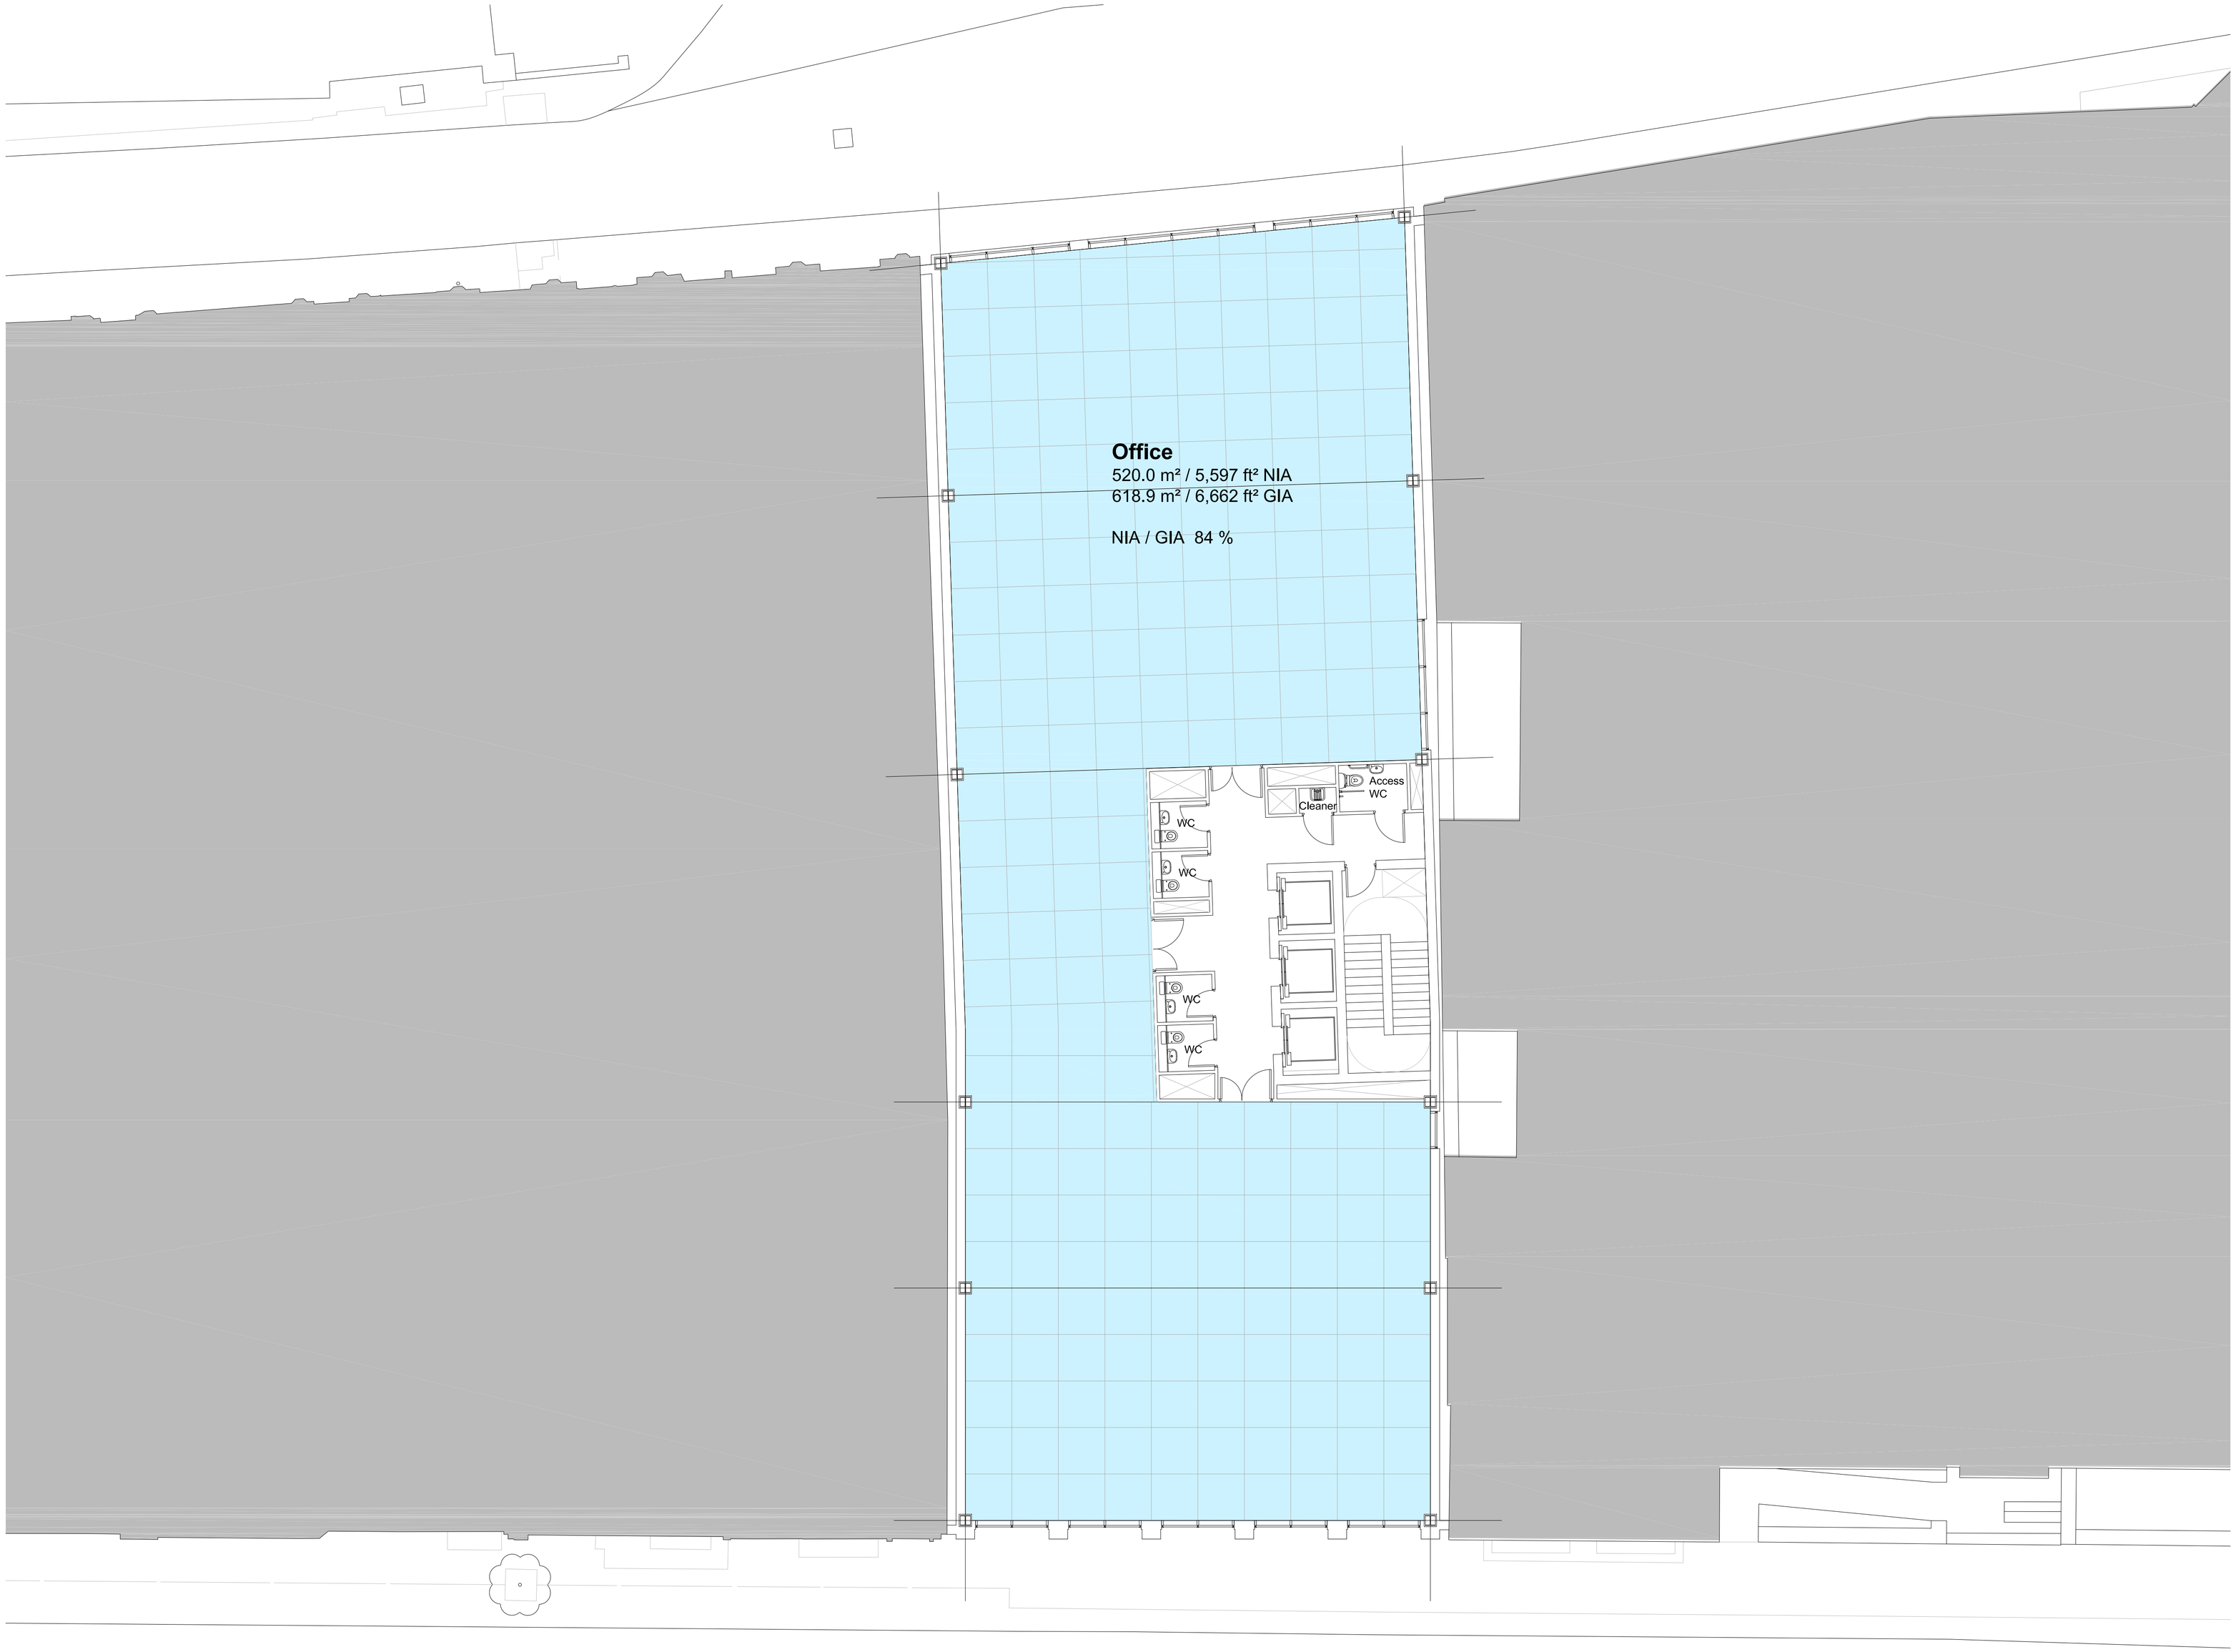

rev	description	date	dr by	ap by
originall by				
TL		19/10/2016		DM

AHR Architects Ltd
Parsonage Chambers
3 The Parsonage
Manchester
M3 2HW
United Kingdom

T +44(0)161 8287900
E manchester@ahr-global.com
www.ahr-global.com

client
Vision Developments

project
44 -48 Bridge Street
Manchester

drawing
Proposed Plans
First Floor

project number	scale	
2011 . 00700 . 002	1:100	@A1
drawing number	rev	issue status
PL(00)005	-	Planning

This drawing is to be read in conjunction with all related drawings. All dimensions must be checked and verified on site before commencing any work or producing shop drawings. The originator should be notified immediately of any discrepancy. This drawing is copyright and remains the property of Aedas.