

FONT: Eurostile
FONT COLOUR: cmyk = 0,0,0,0, (white)


SURROUND COLOUR - cmyk = 0,0,0,100 (black)

NOTE MACHINE RED - cmyk = 15,100,100,0
NOTEMACHINE BLUE - cmyk = 100,90,10,0

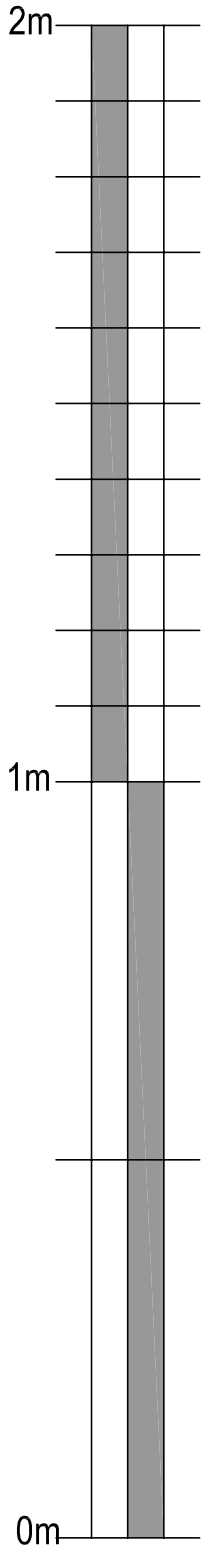



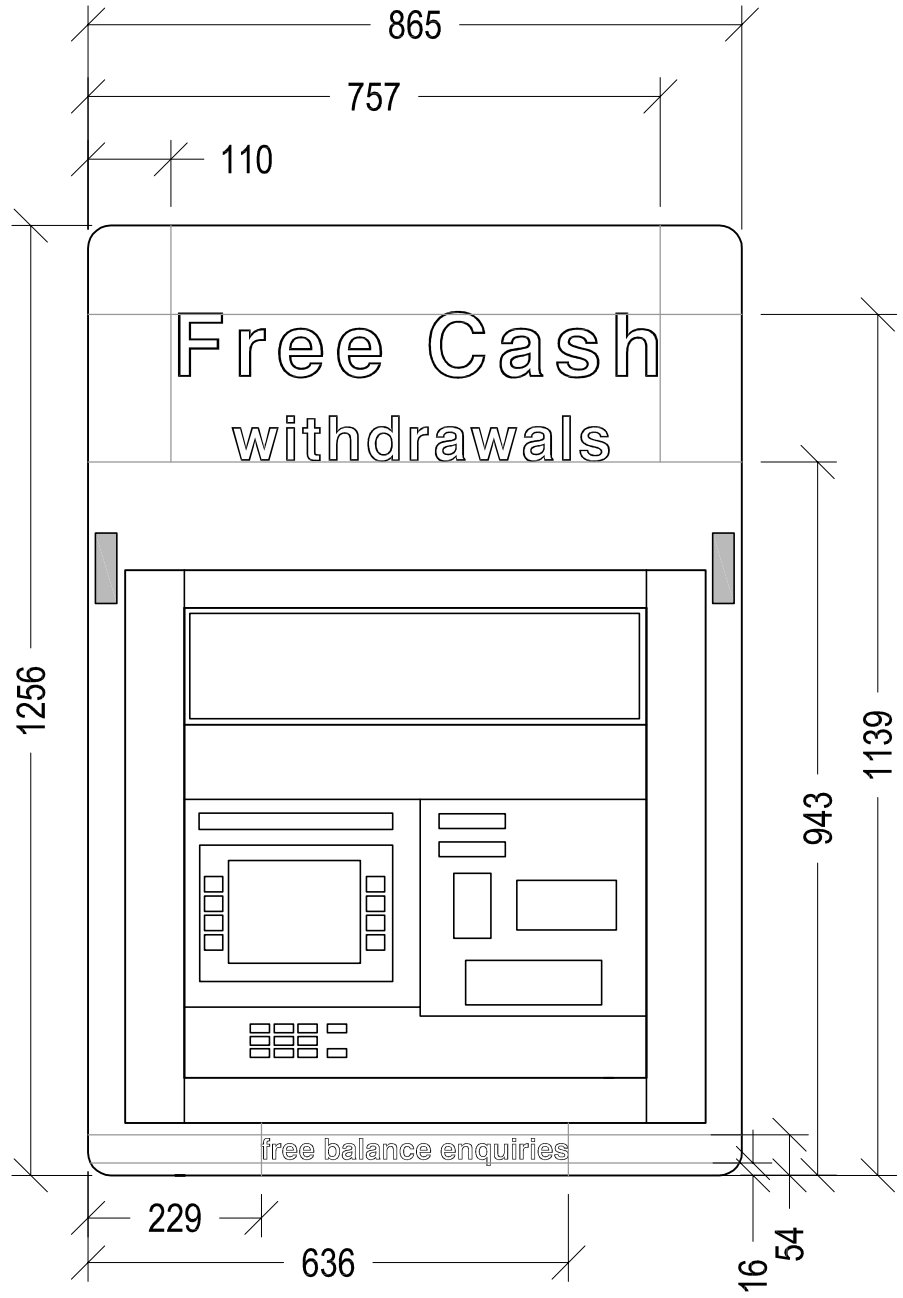


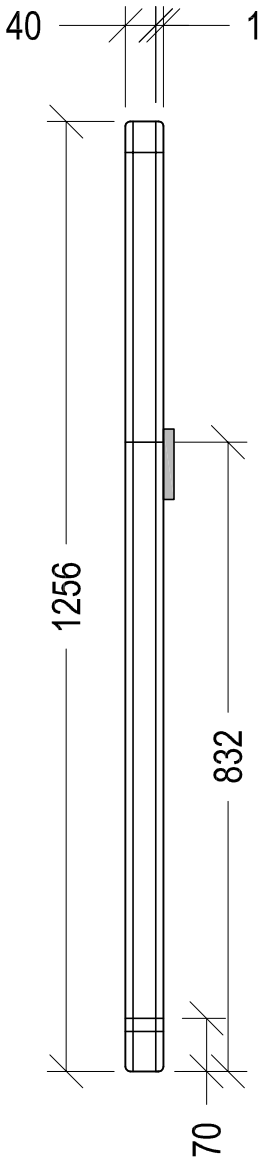

NOTE:
Lower illumination of facia limited to 600 cd/m2

TYPICAL FASCIA

Scale 1:10

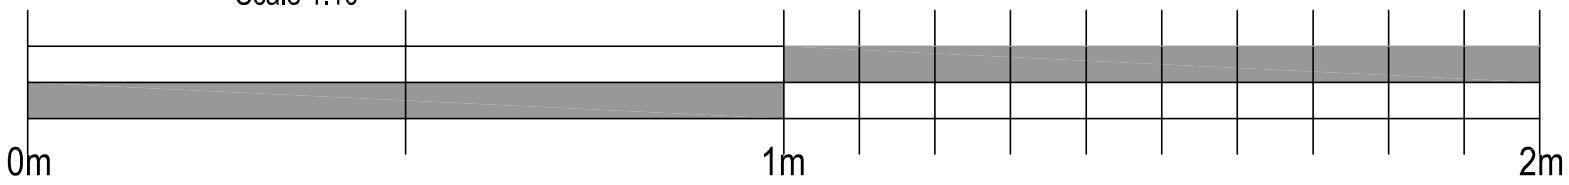

NOTE MACHINE

Date:	Comments:	By:
06-09-16	Security mirrors added.	CM
26-04-16	Note added re: Illumination.	CM
31-03-15	Scale Bar added to drawing.	CM

GENERAL NOTES:

1) All dimensions in millimeters unless otherwise stated.

Project:

NOTE MACHINE

GENERAL SITE INSTALLATION ARRANGEMENTS

Drawing Title:

TYPICAL FASCIA ELEVATIONS

Ref:	Date:	Rev:
NM--GA--F1	02-07-2014	C
Scale: 1:10	**Paper:** A3	**Date Rev:** 06-09-2016