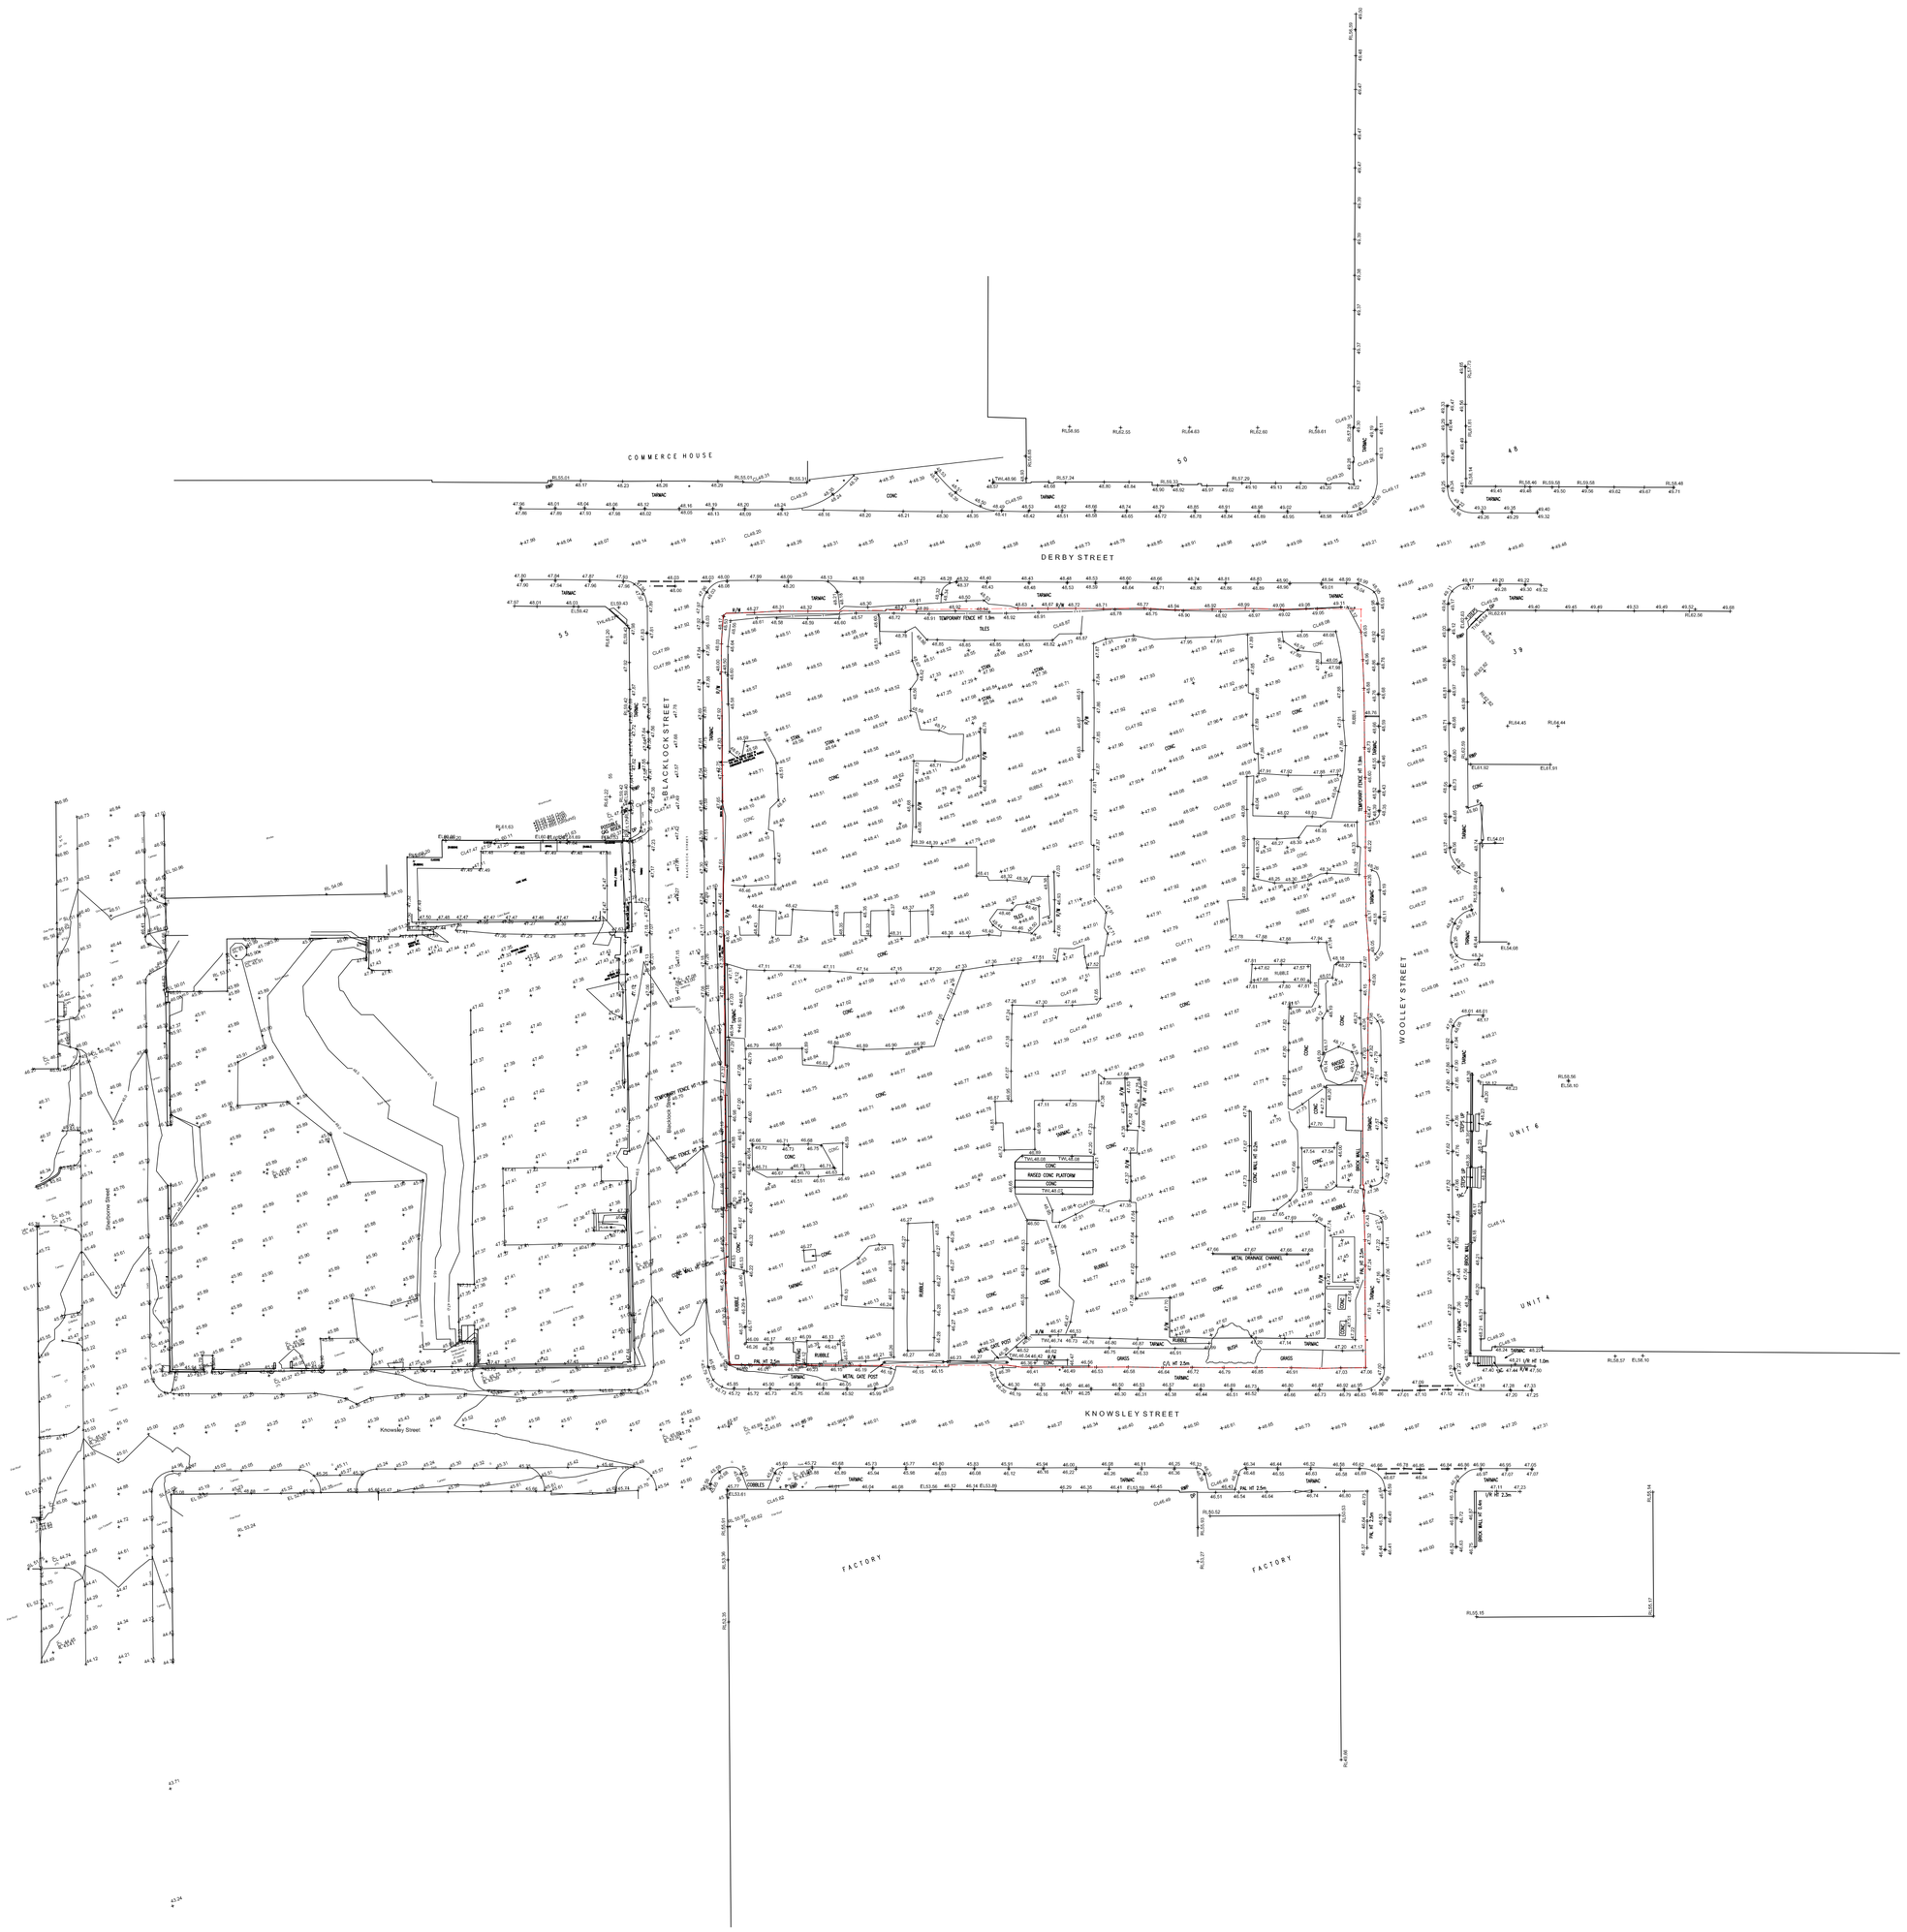
COMMERCE HOUSE
DERBY STREET
WOOLLEY STREET
KNOWSLEY STREET
Blacklock Street
Sherborne Street
Knowsley Street
FACTORY
FACTORY
UNIT 4
UNIT 4
TARMAC
CONC
BRICK
METAL SHED
METAL GARAGE
METAL SHED
METAL SHED
METAL SHED