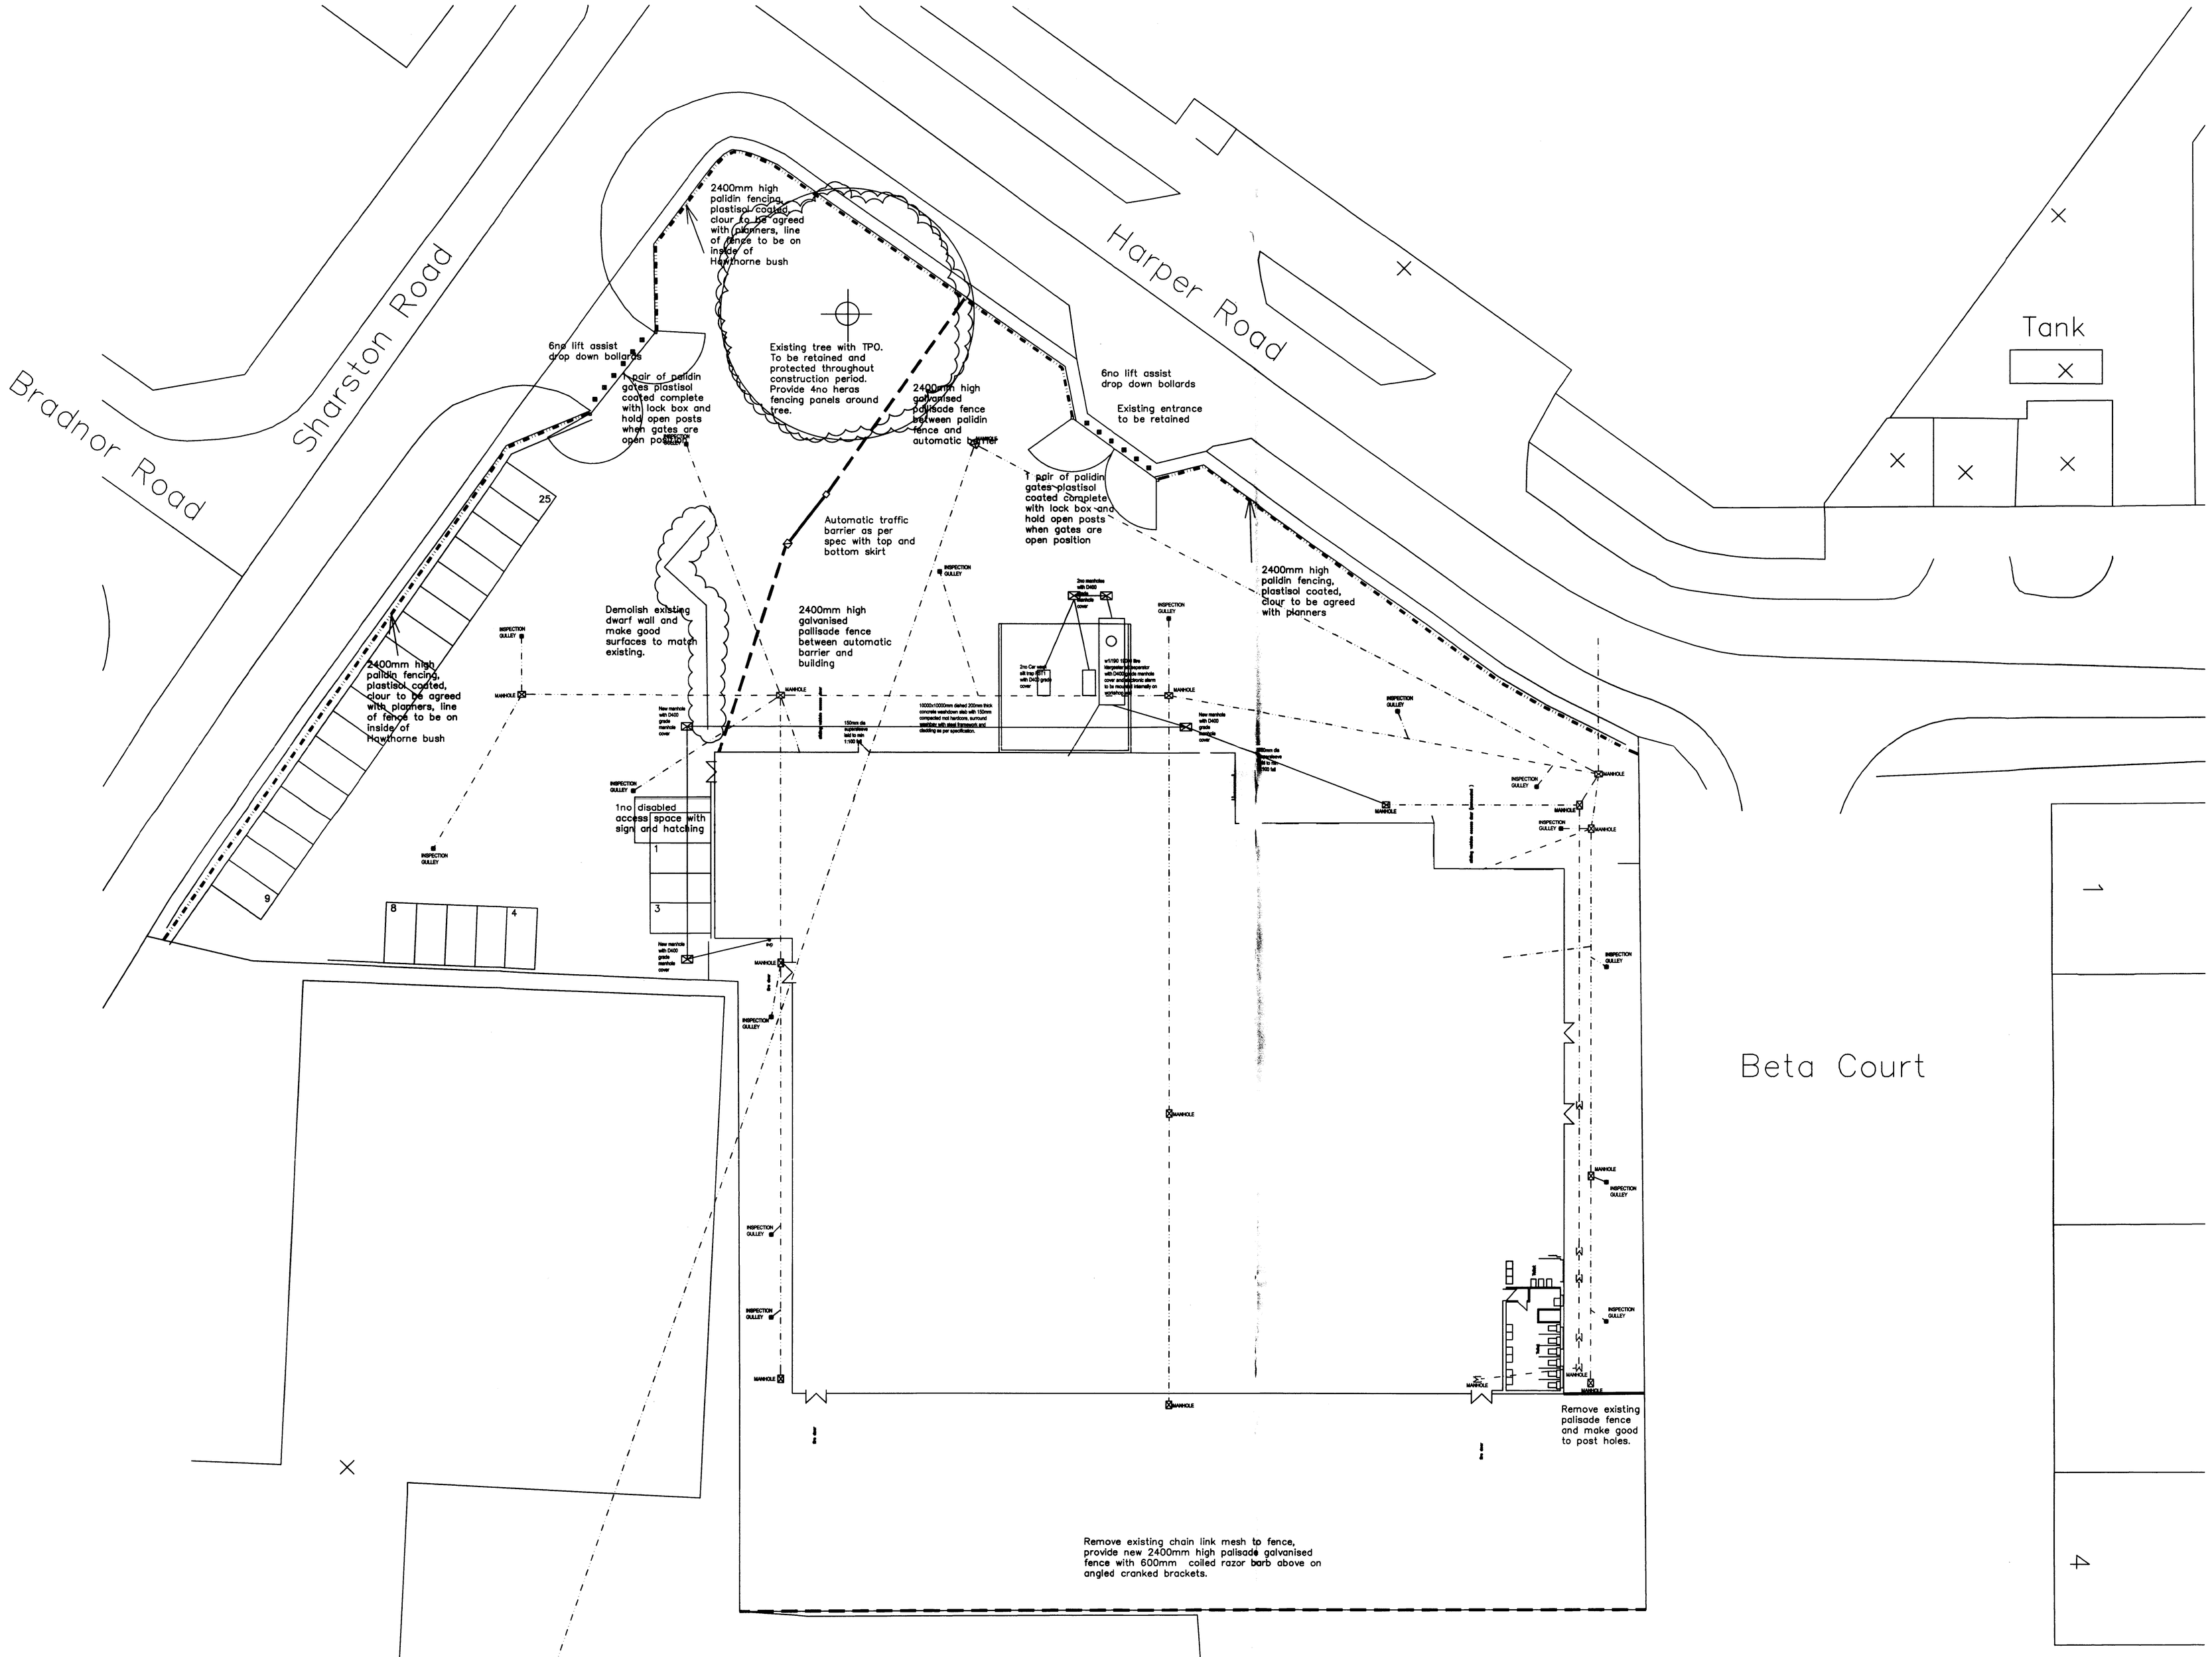


Contractors are to check all levels & dimensions on site prior to site works commencement, & report discrepancies to the Designers.

DO NOT SCALE THIS DRAWING

Rev:	Description:	Date:

Project: AshteadPlant Hire
Broad Oak Works
Harper Road
Sharston, Mcr.