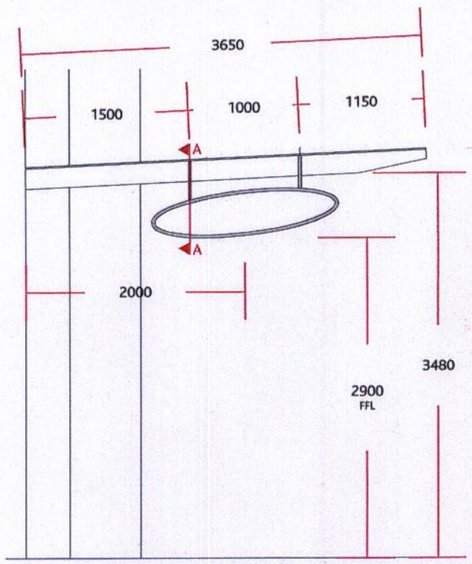

ELEVATION

Scale 1:50

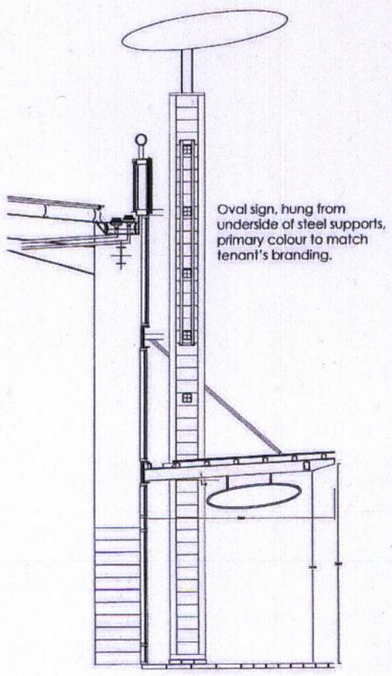

Oval sign, hung from underside of steel supports, primary colour to match tenant's branding.

Option 7 ELEVATION [1:100]

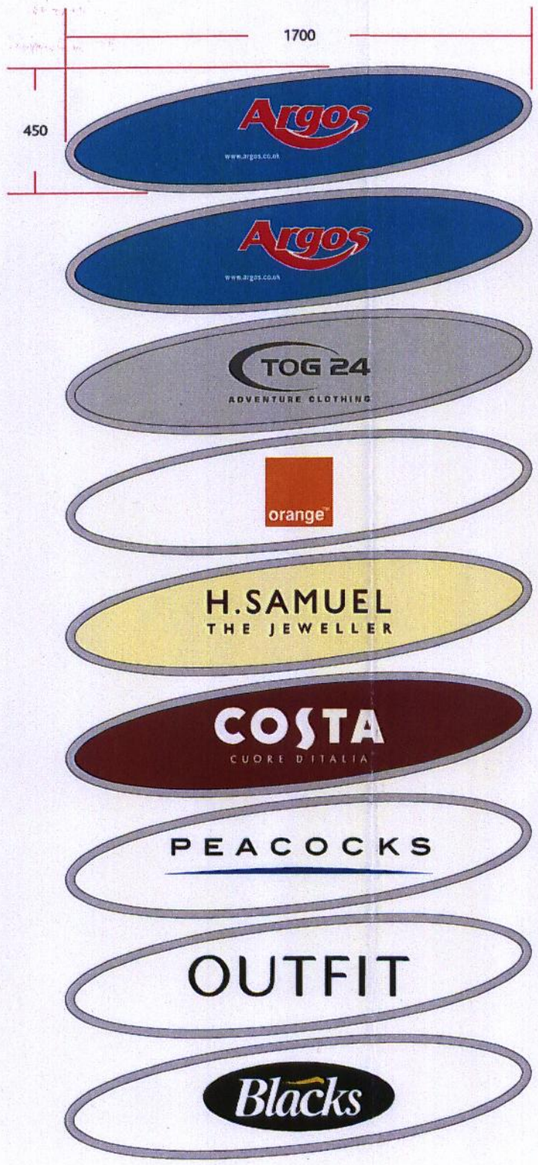

UNIT 7
Argos

UNIT 8
Argos

UNIT 13
Tog 24

UNIT 17a
Orange

UNIT 19
H. Samuel

UNIT 21
Costa

UNIT 23
Peacocks

UNIT 26
Outfit

UNIT 28
Blacks

D/SIDED TENANT BOXES

2No. panels per box

Scale 1:20

PLANNING
ACK'D
REPLIED
REC'D 11 DEC 2009
M | MT REC'D | DATE
M
M
FOR ACTION

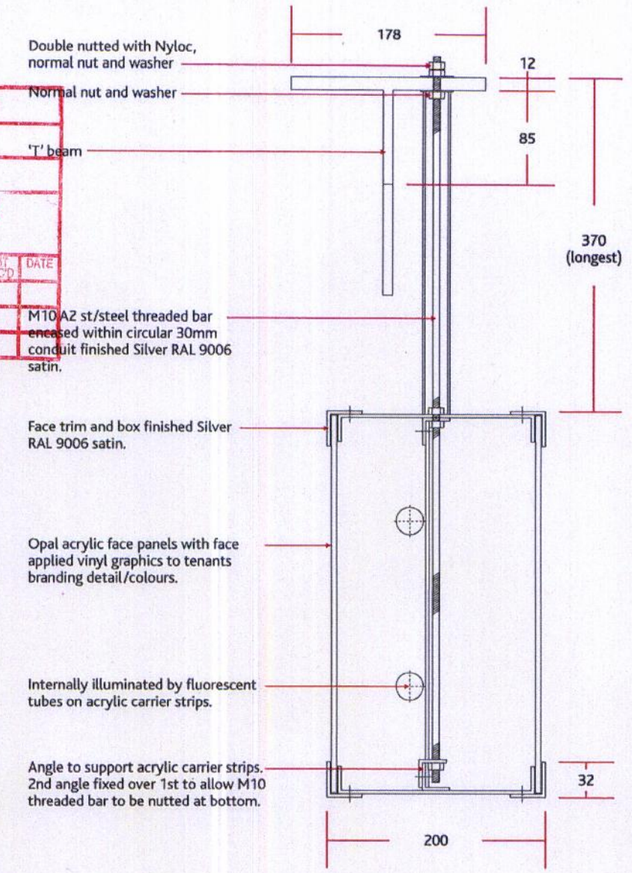

Double nutted with Nyloc, normal nut and washer

Normal nut and washer

'T' beam

M10 A2 st/steel threaded bar encased within circular 30mm conduit finished Silver RAL 9006 satin.

Face trim and box finished Silver RAL 9006 satin.

Opal acrylic face panels with face applied vinyl graphics to tenants branding detail/colours.

Internally illuminated by fluorescent tubes on acrylic carrier strips.

Angle to support acrylic carrier strips. 2nd angle fixed over 1st to allow M10 threaded bar to be nutted at bottom.

SECTION A-A

Scale 1:5

S7

REVISIONS:		
	A	07-12-09: Added sizes & Tenants / Altered section
	B	
	C	
	D	
	E	

DATE: 03[11]09
SCALE: Shown
DRAWN: MC
CHECKED: JM

This print is copyright and may not be reproduced without the permission of © Gee-Tee Signs Ltd. 2006 - 2010
enquiries@geeteesigns.com
www.geedesign.com

ARTWORK FORMATS:
CorelDraw 13 (.cdr)
Adobe Illustrator 10 (.ai)
Encapsulated Post. (.eps)
Freehand 9 (.fh)
AutoCAD 2000 (.dwg/.dxf)
Signlab 7 (.csf)
IF IN DOUBT ASK!!!

Gee Tee Signs Ltd,
Eastwood Road, Bulwell, Nottingham NG6 8SS
Tel (0)115 976 1188 Fax (0)115 976 1213

DESCRIPTION:
Tenant Signs - Option 7

CONTRACT NAME:
Manchester Fort

DRG. No
MC[09]1106