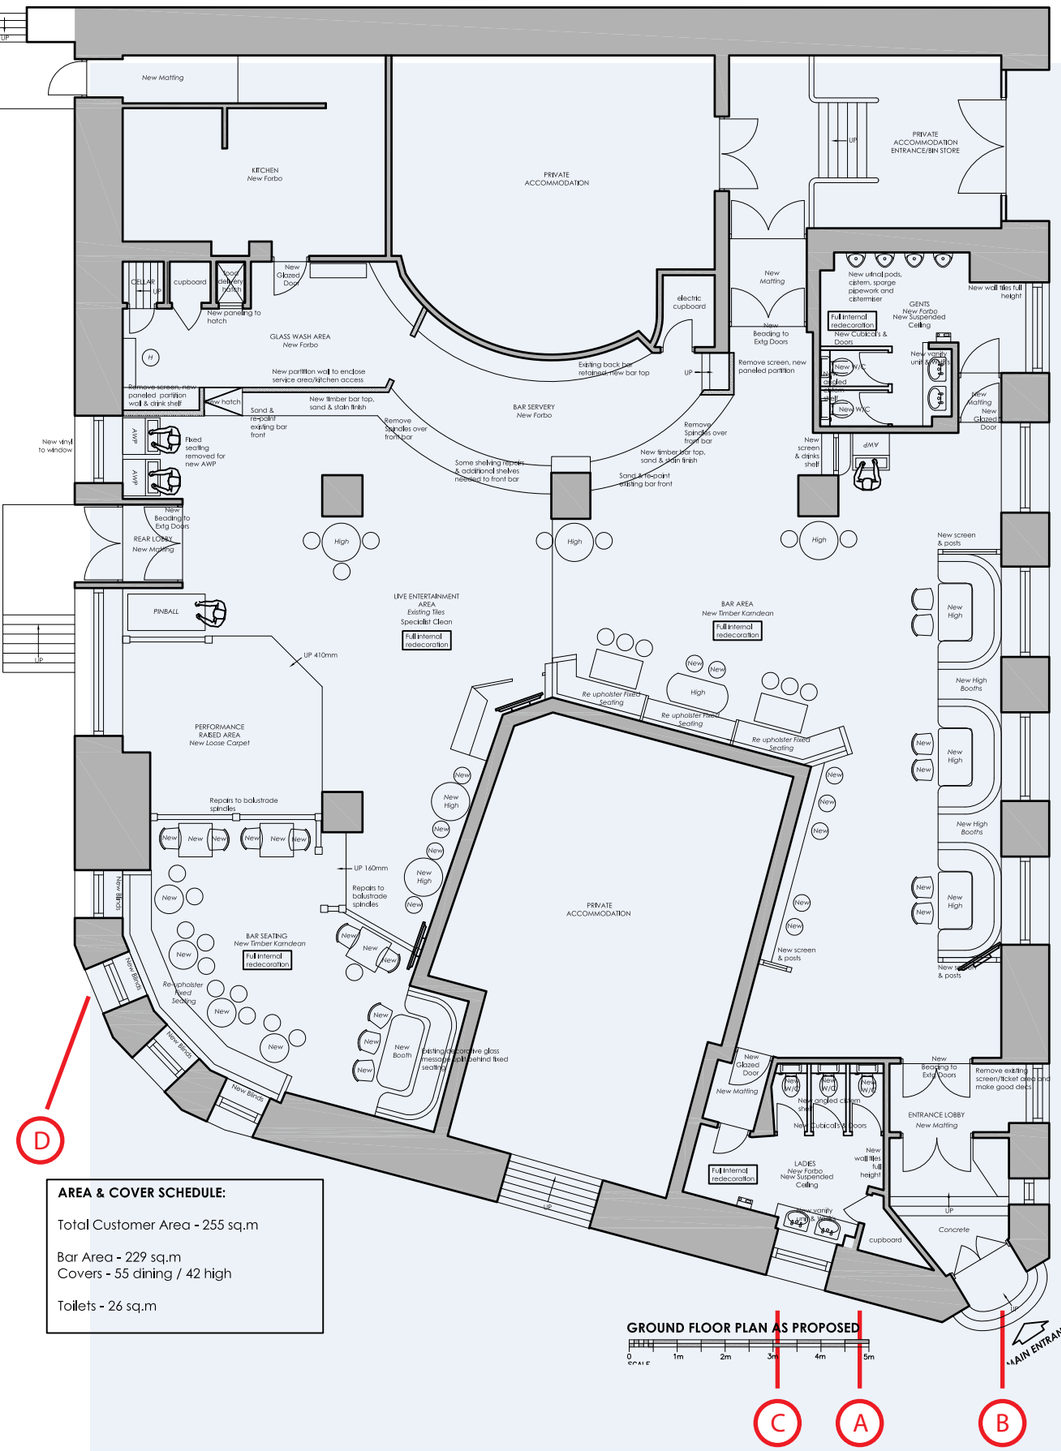


AREA & COVER SCHEDULE:

Total Customer Area - 255 sq.m


Bar Area - 229 sq.m
Covers - 55 dining / 42 high

Toilets - 26 sq.m

A



B

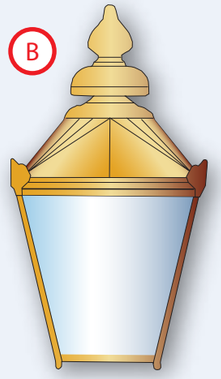

C



D



TEL: 01995 604122
Email: design@csisigns.co.uk
UNIT 14 CREAMERY INDUSTRIAL ESTATE
BARNACRE PRESTON LANCASHIRE PR3 1GD

The Designs, illustrations, and photographyis the property of CSI Ltd. The contents are confidential, any form of reproduction, copying disclosure, modification or distribution without prior written consent is strictly prohibited.

Please Note all colours shown are representative only and will not match Sign products exactly. Please note paint codes and pantone codes where indicated.

Visuals shown are artists impressions only and must not be taken as an exact representation of the completed signage on site.

Client:	Title & Location:	Date:	Font:	Rev: 4	
Punch Taverns	O'Sheas - Manchester	24/05/2016	...	09/08/2016	05/10/2016
				15/09/2016	
				23/09/2016	

CSI traditional & innovative signs