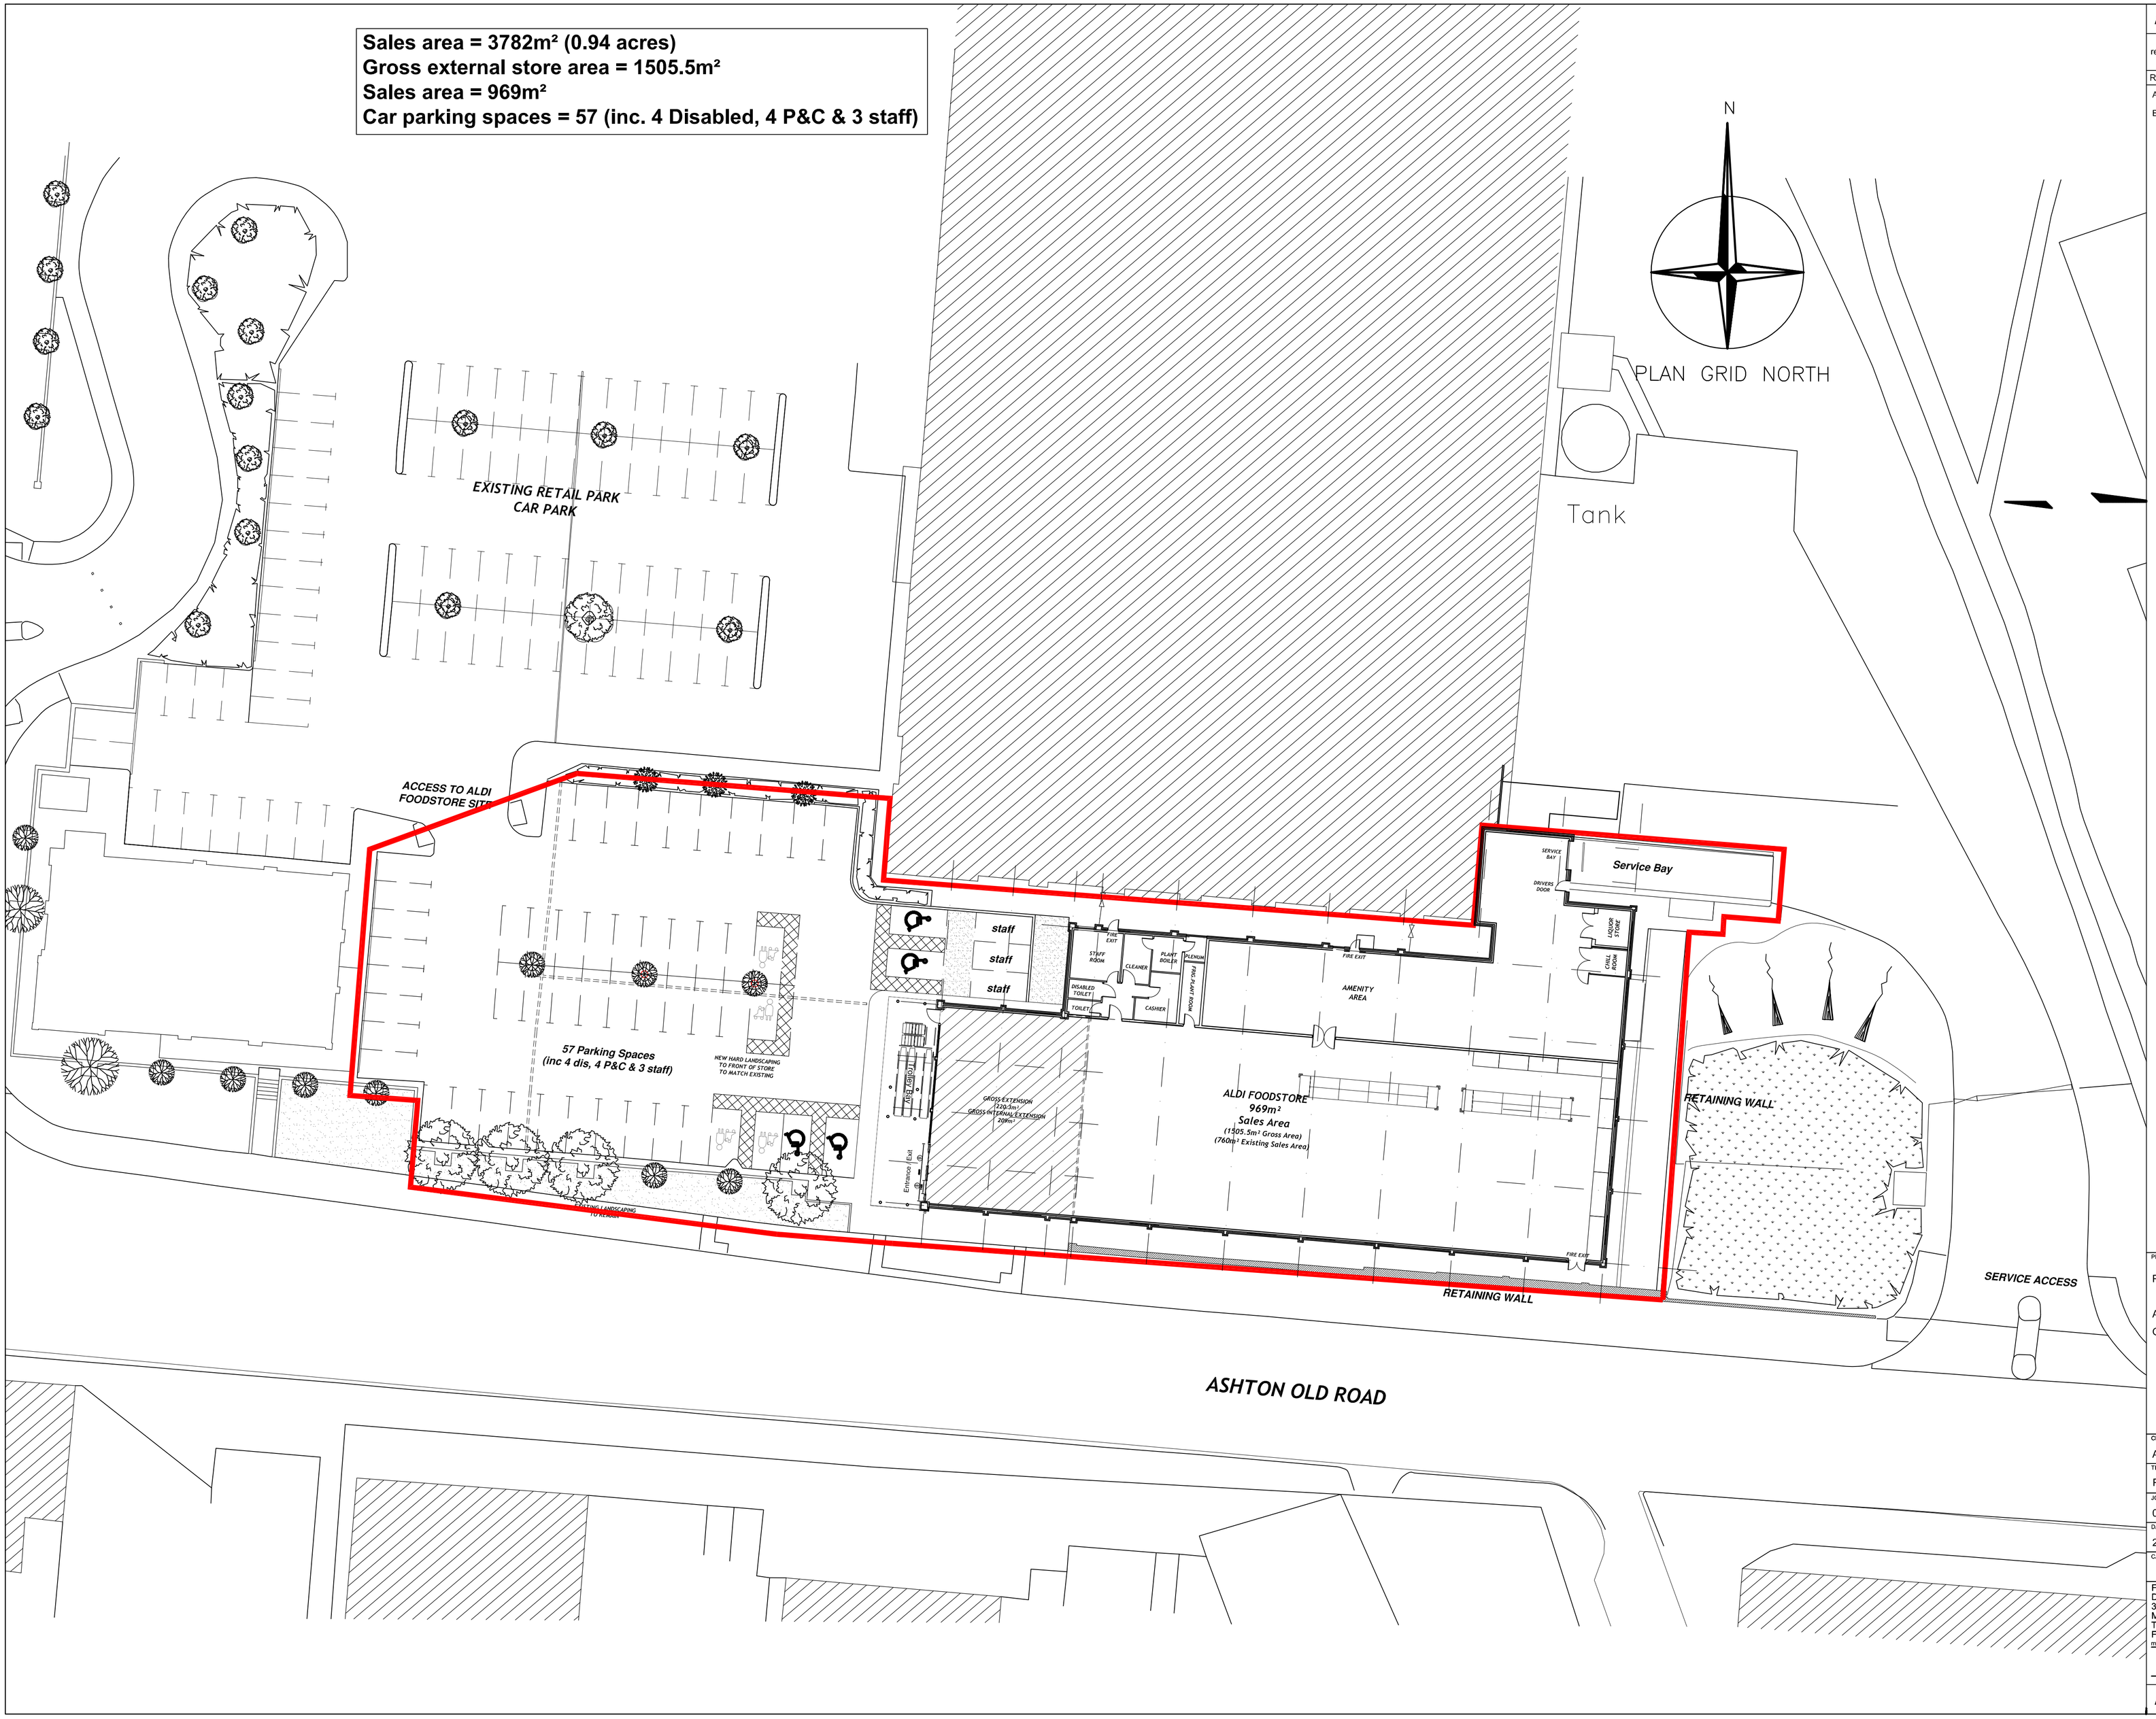

A R C H I T E C T S

This drawing is copyright and may not be reproduced in whole or part without written authority
Do not scale off this drawing

REVISIONS

A	GENERAL REVISIONS	16/06/08	CIM
B	EXTENSION REDUCED	20/06/08	CIM

PROJECT

PROPOSED FOODSTORE EXTENSION

ASHTON OLD ROAD
OPENSHAW

CLIENT

ALDI STORES LTD

TITLE

PROPOSED SITE PLAN

JOB NO	DRAWING NO	REVISION
0005Mid	101	B
DATE	SCALE	DRAWN
27.11.06	1:200	NK

CAD FILE REFERENCE

FIRST FLOOR
DALE HOUSE
35 DALE STREET
MANCHESTER. M1 2HF.
Tel. 0161 238 8555
Fax. 0161 244 5809
manchester@harrispartnership.com
Offices also at:
Wakefield
Newport Pagnell

THE HARRIS PARTNERSHIP

PROJECT MANAGERS • INTERIOR DESIGNERS

A R C H I T E C T S