
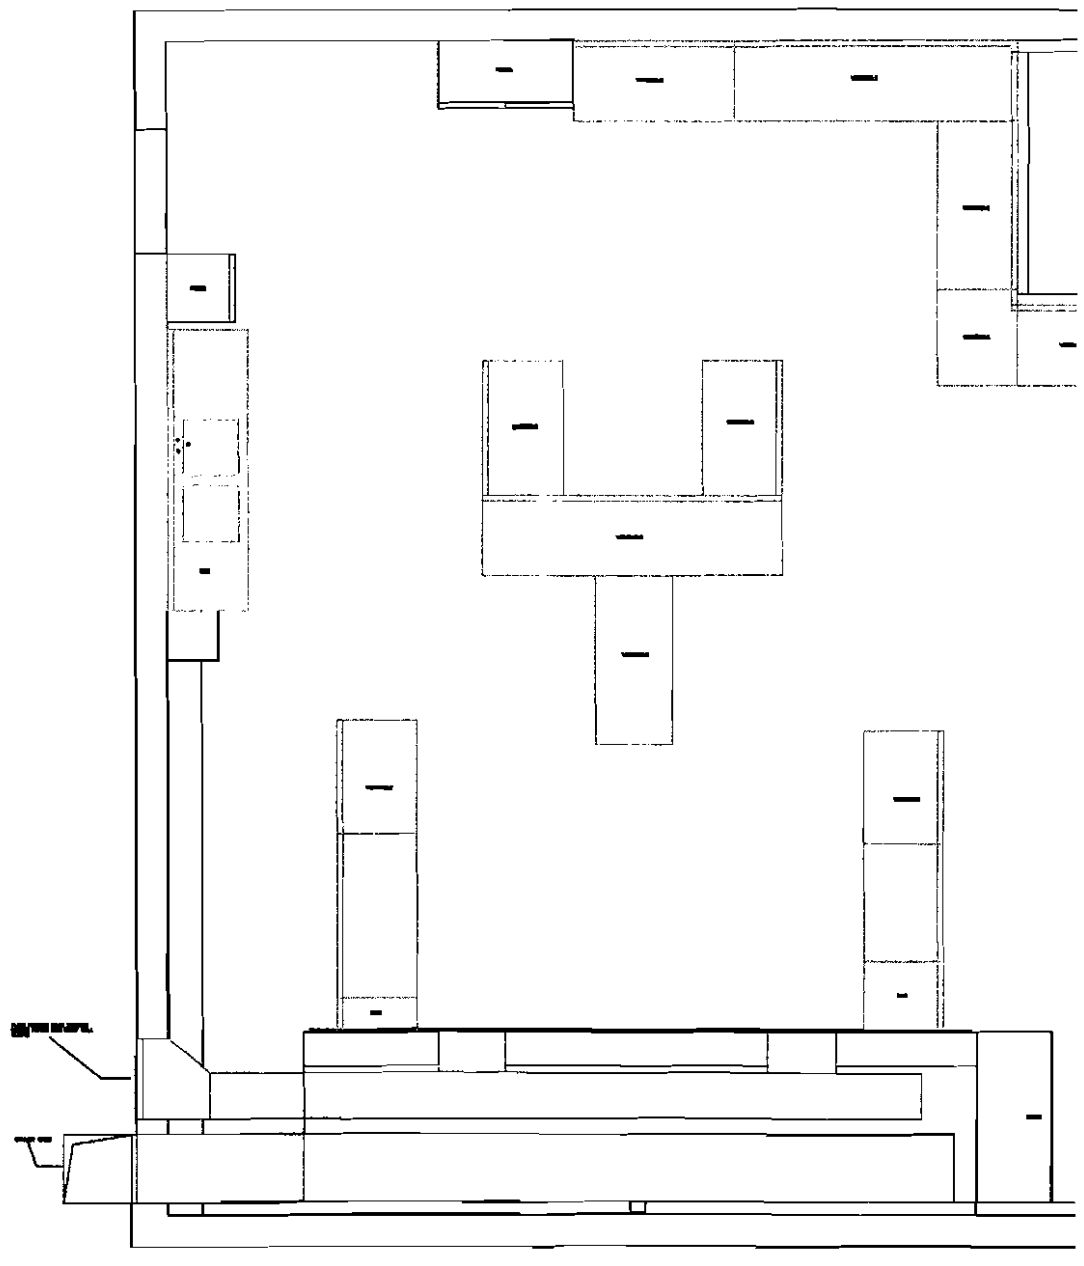
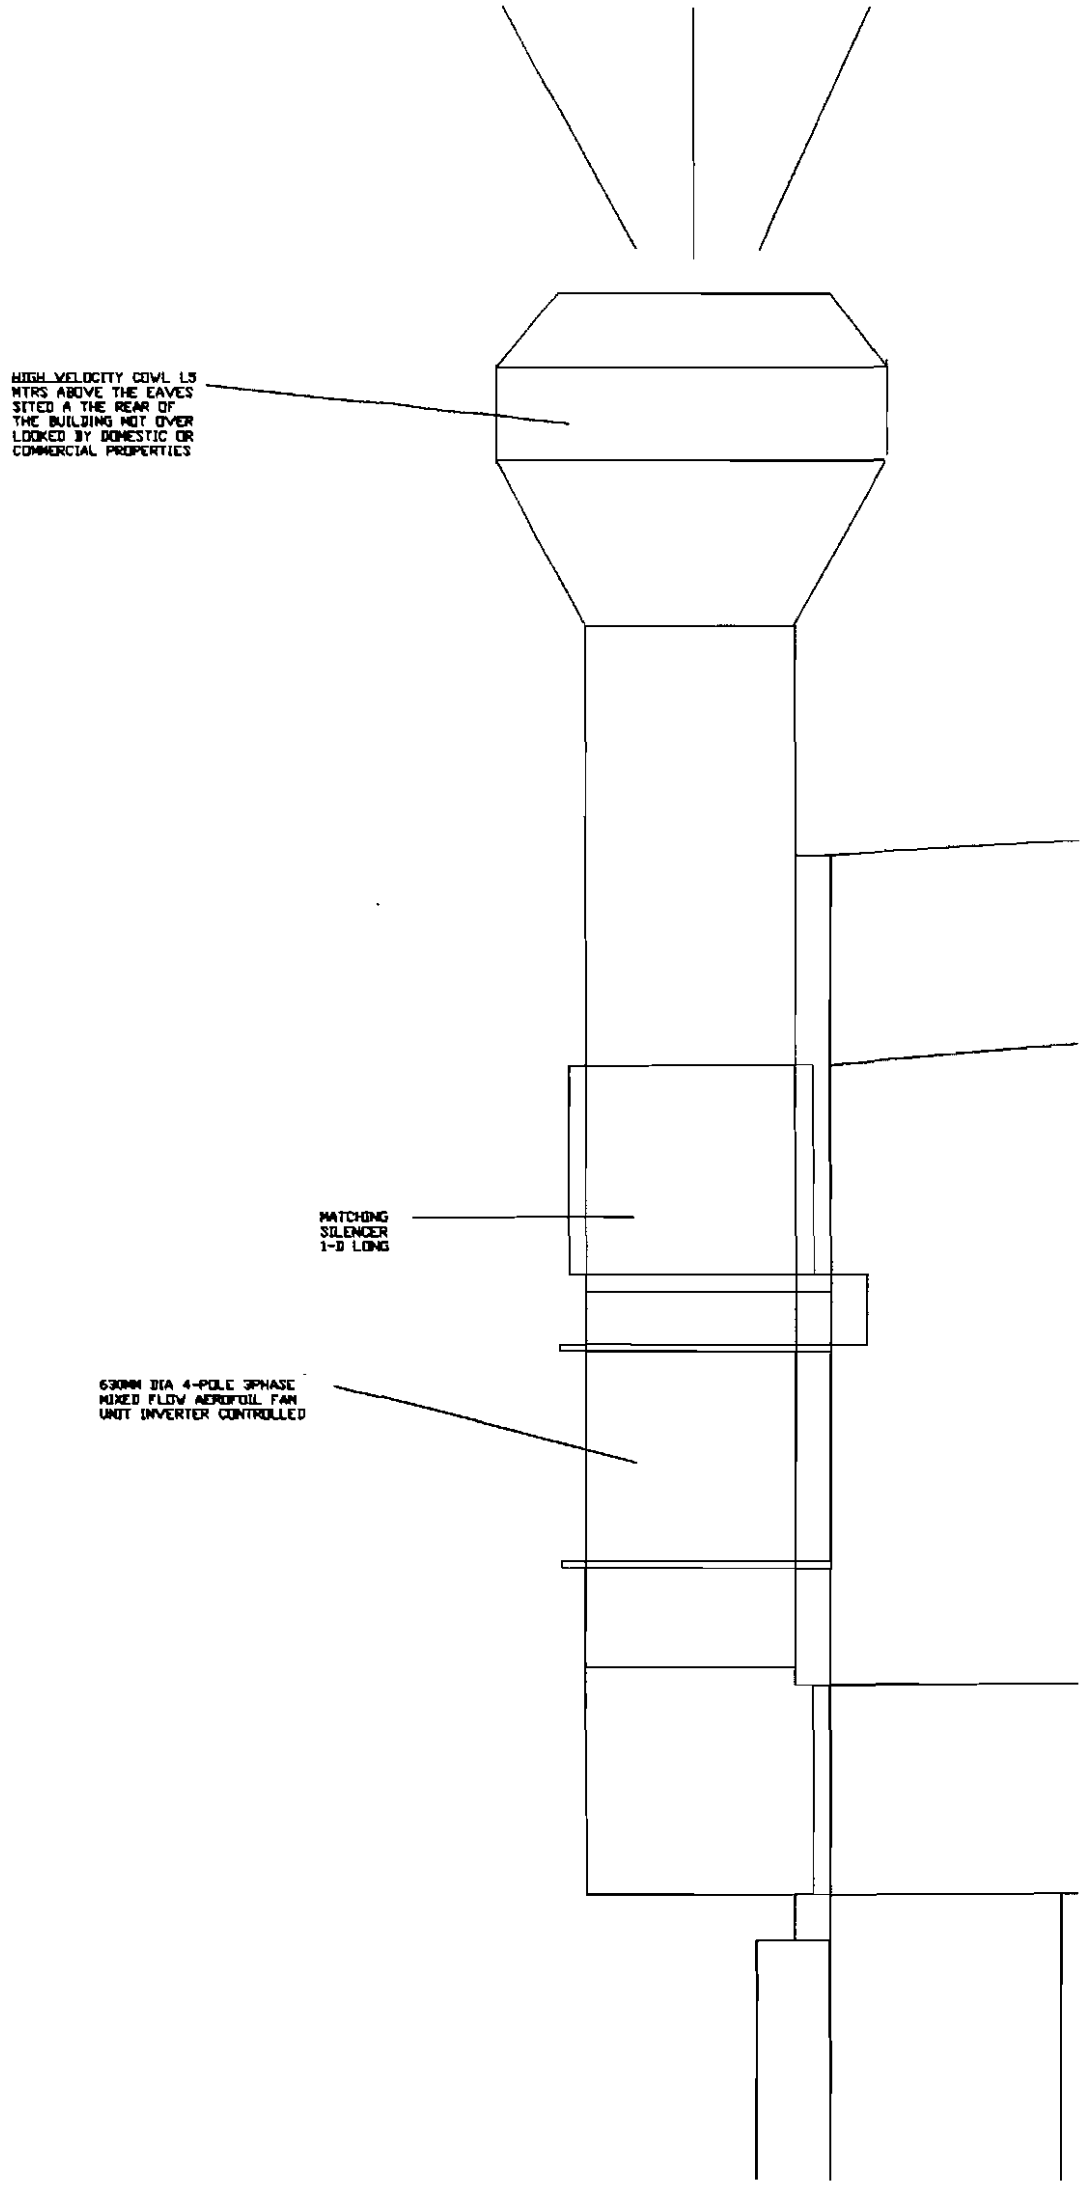
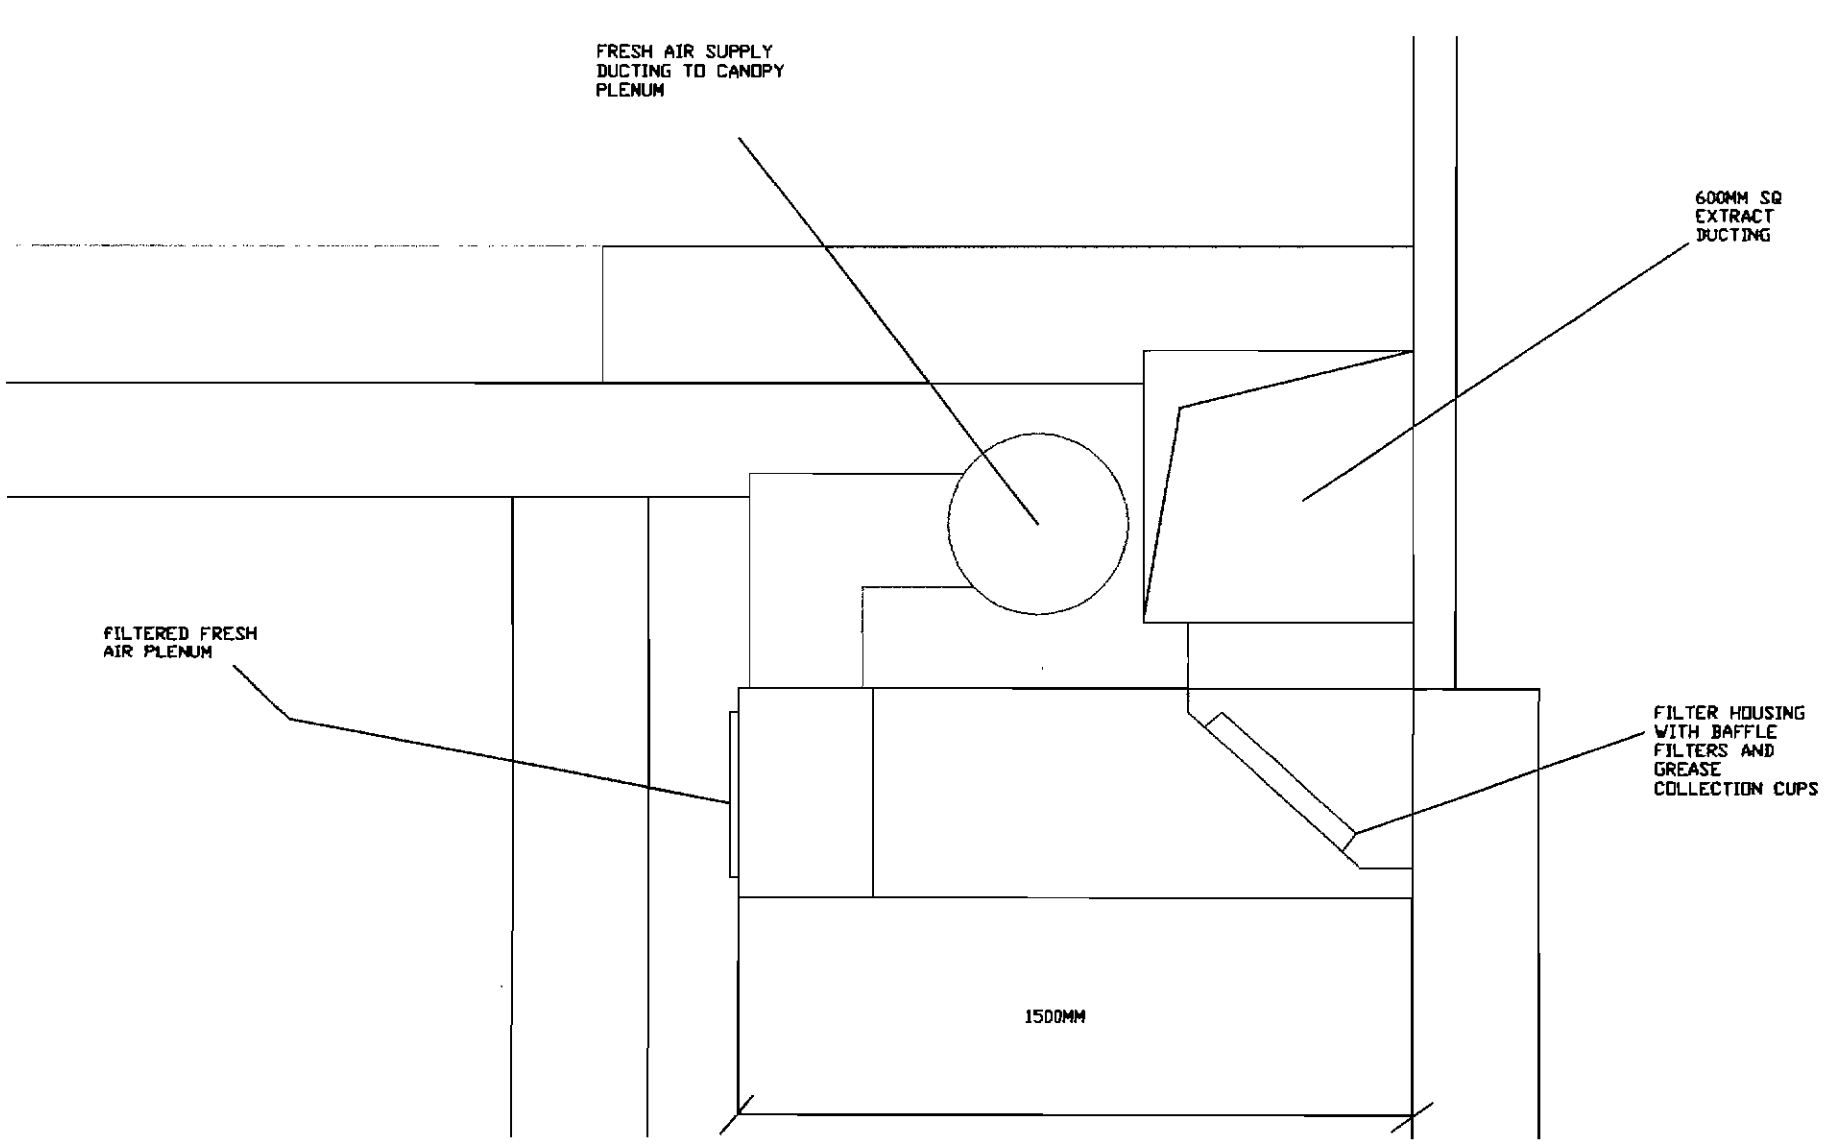


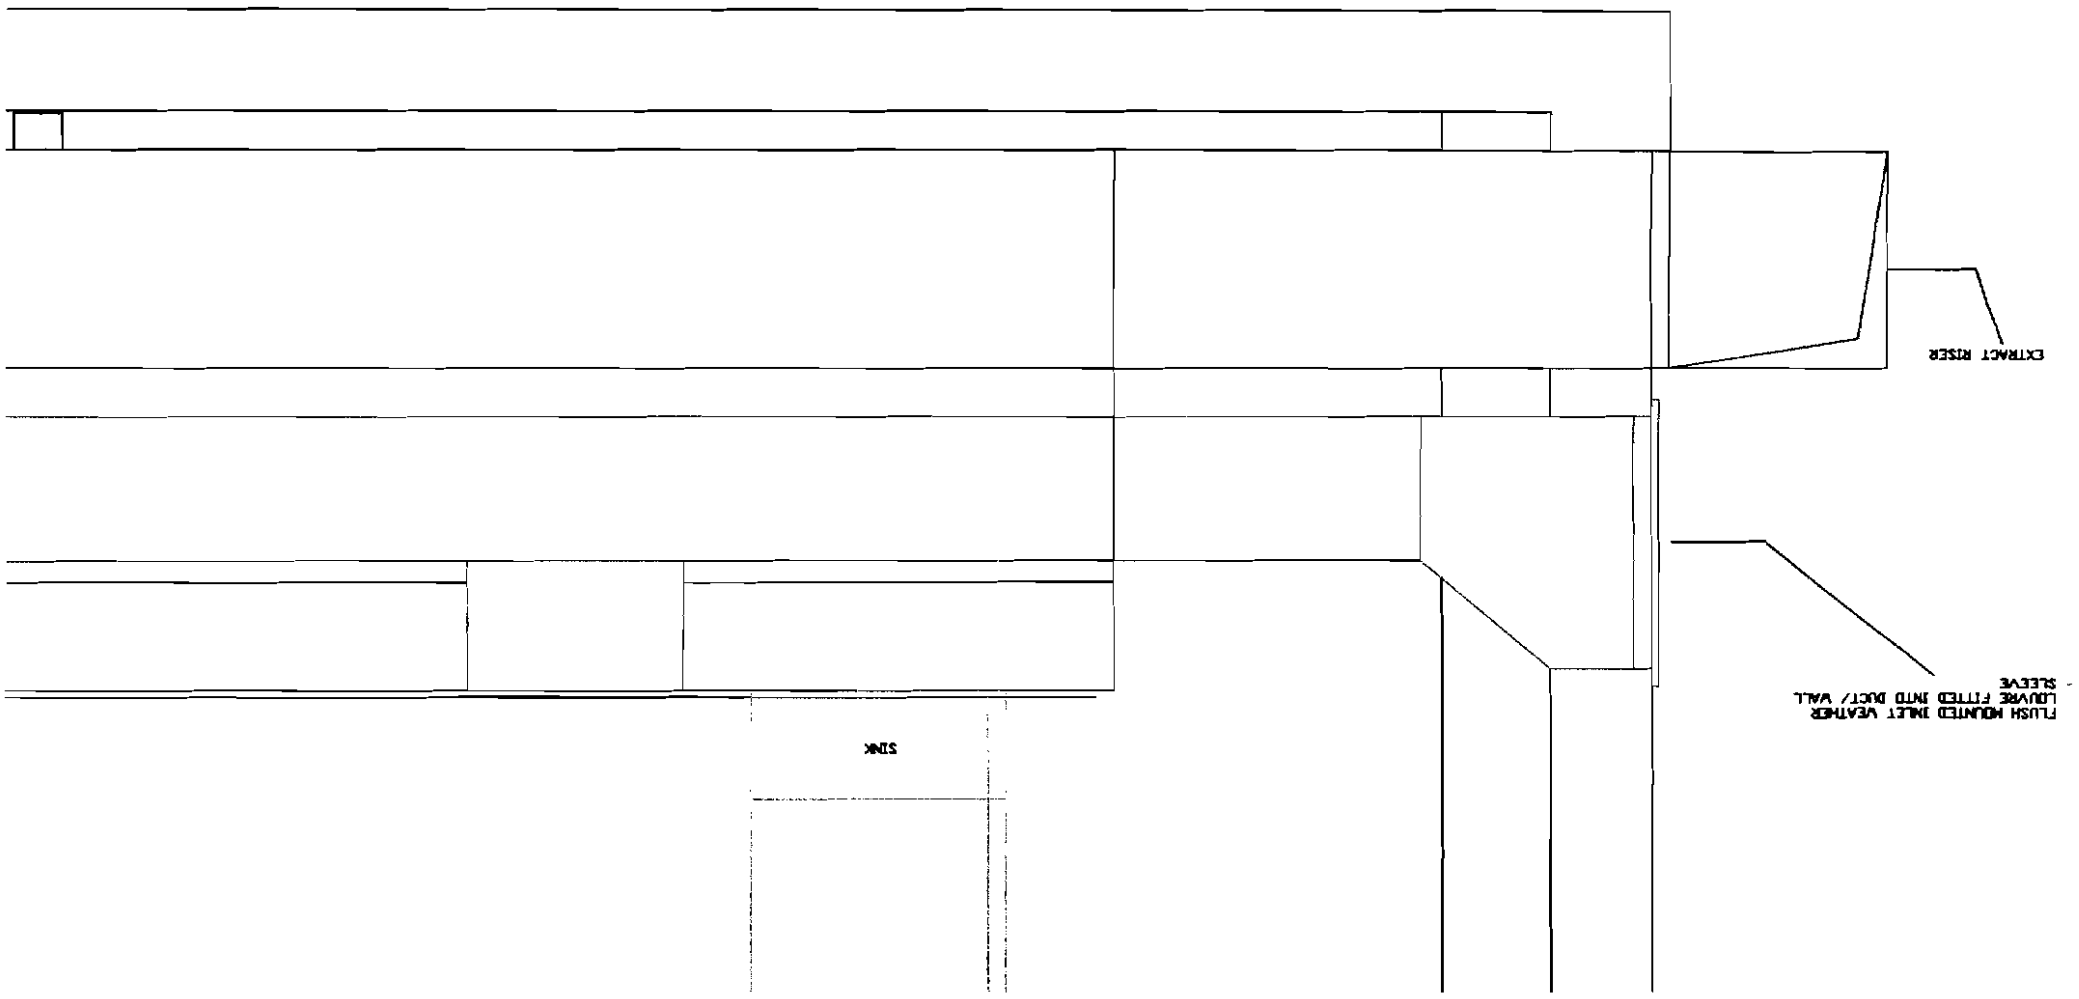



30 MAY 2008
FOIL ACTIC


30 MAY 2008



FRESH AIR SUPPLY
DUCTING TO CANOPY
PLENUM
600MM SQ
EXTRACT
DUCTING
FILTERED FRESH
AIR PLENUM
FILTER HOUSING
WITH BAFFLE
FILTERS AND
GREASE
COLLECTION CUPS
1500MM



EXTRACT RISER
FLUSH MOUNTED INLET VENTHER
LOUVRE FITTED INTO DUCT/ WALL
- SLEEVE
SINK

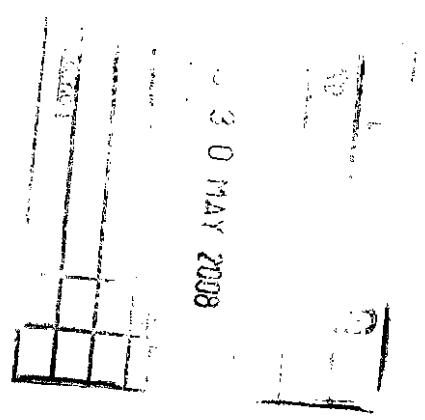

20 MAY 2008

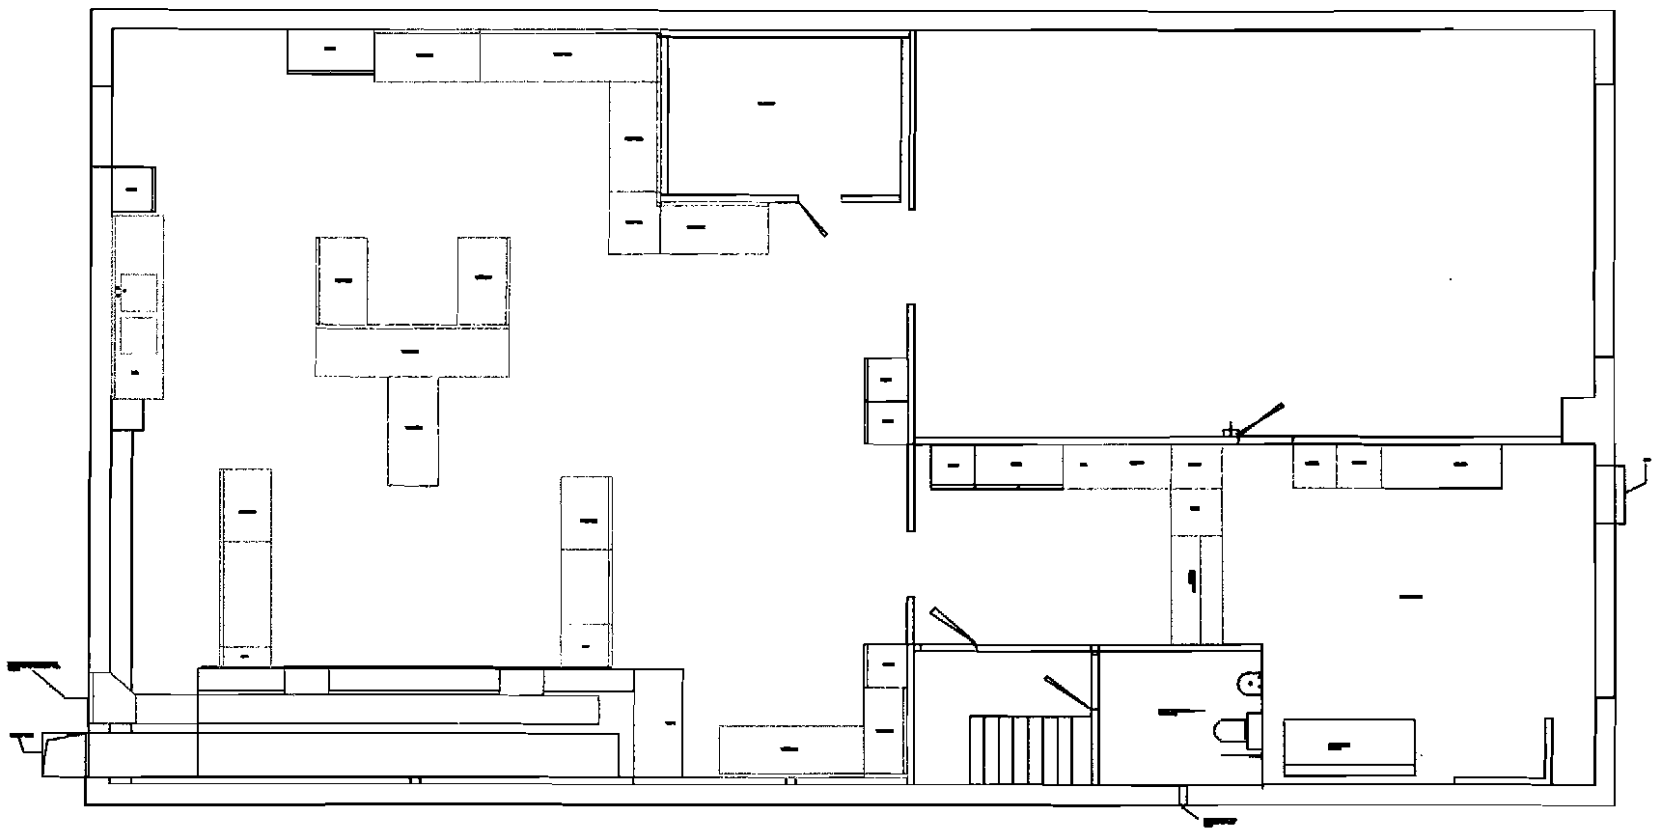

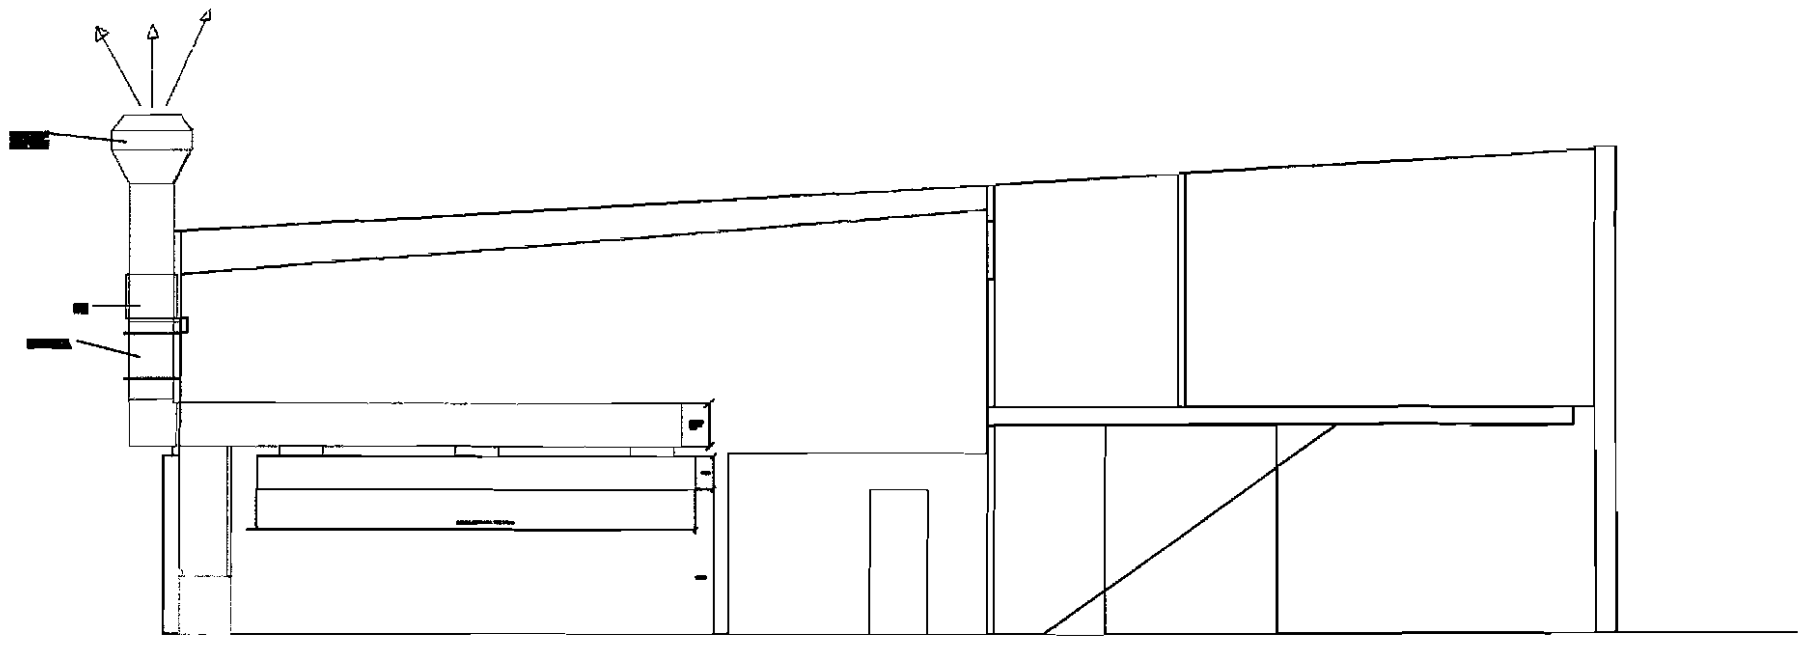

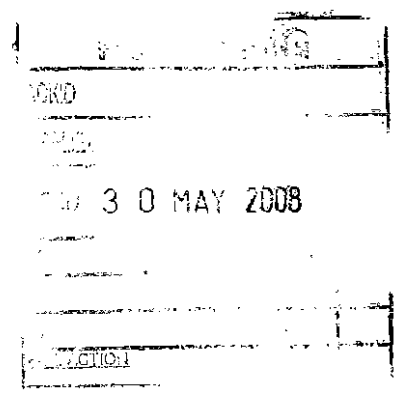
3 0 MAY 2008

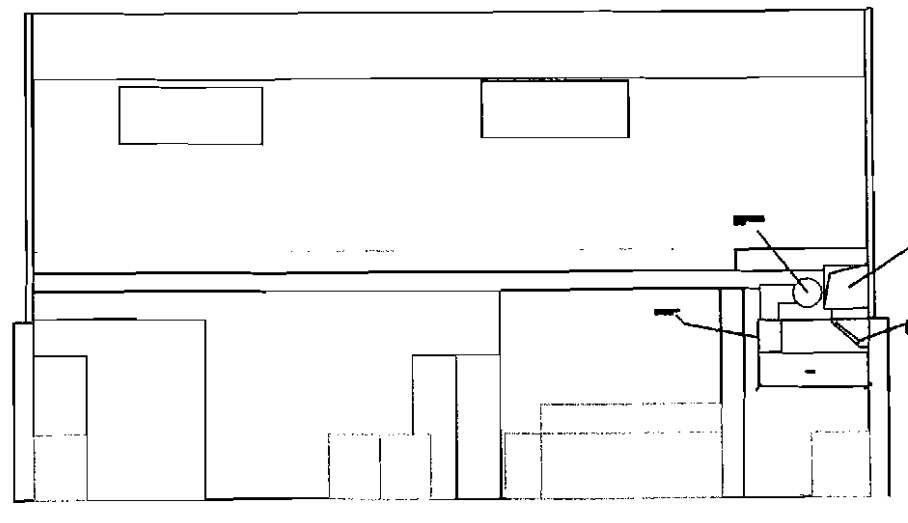

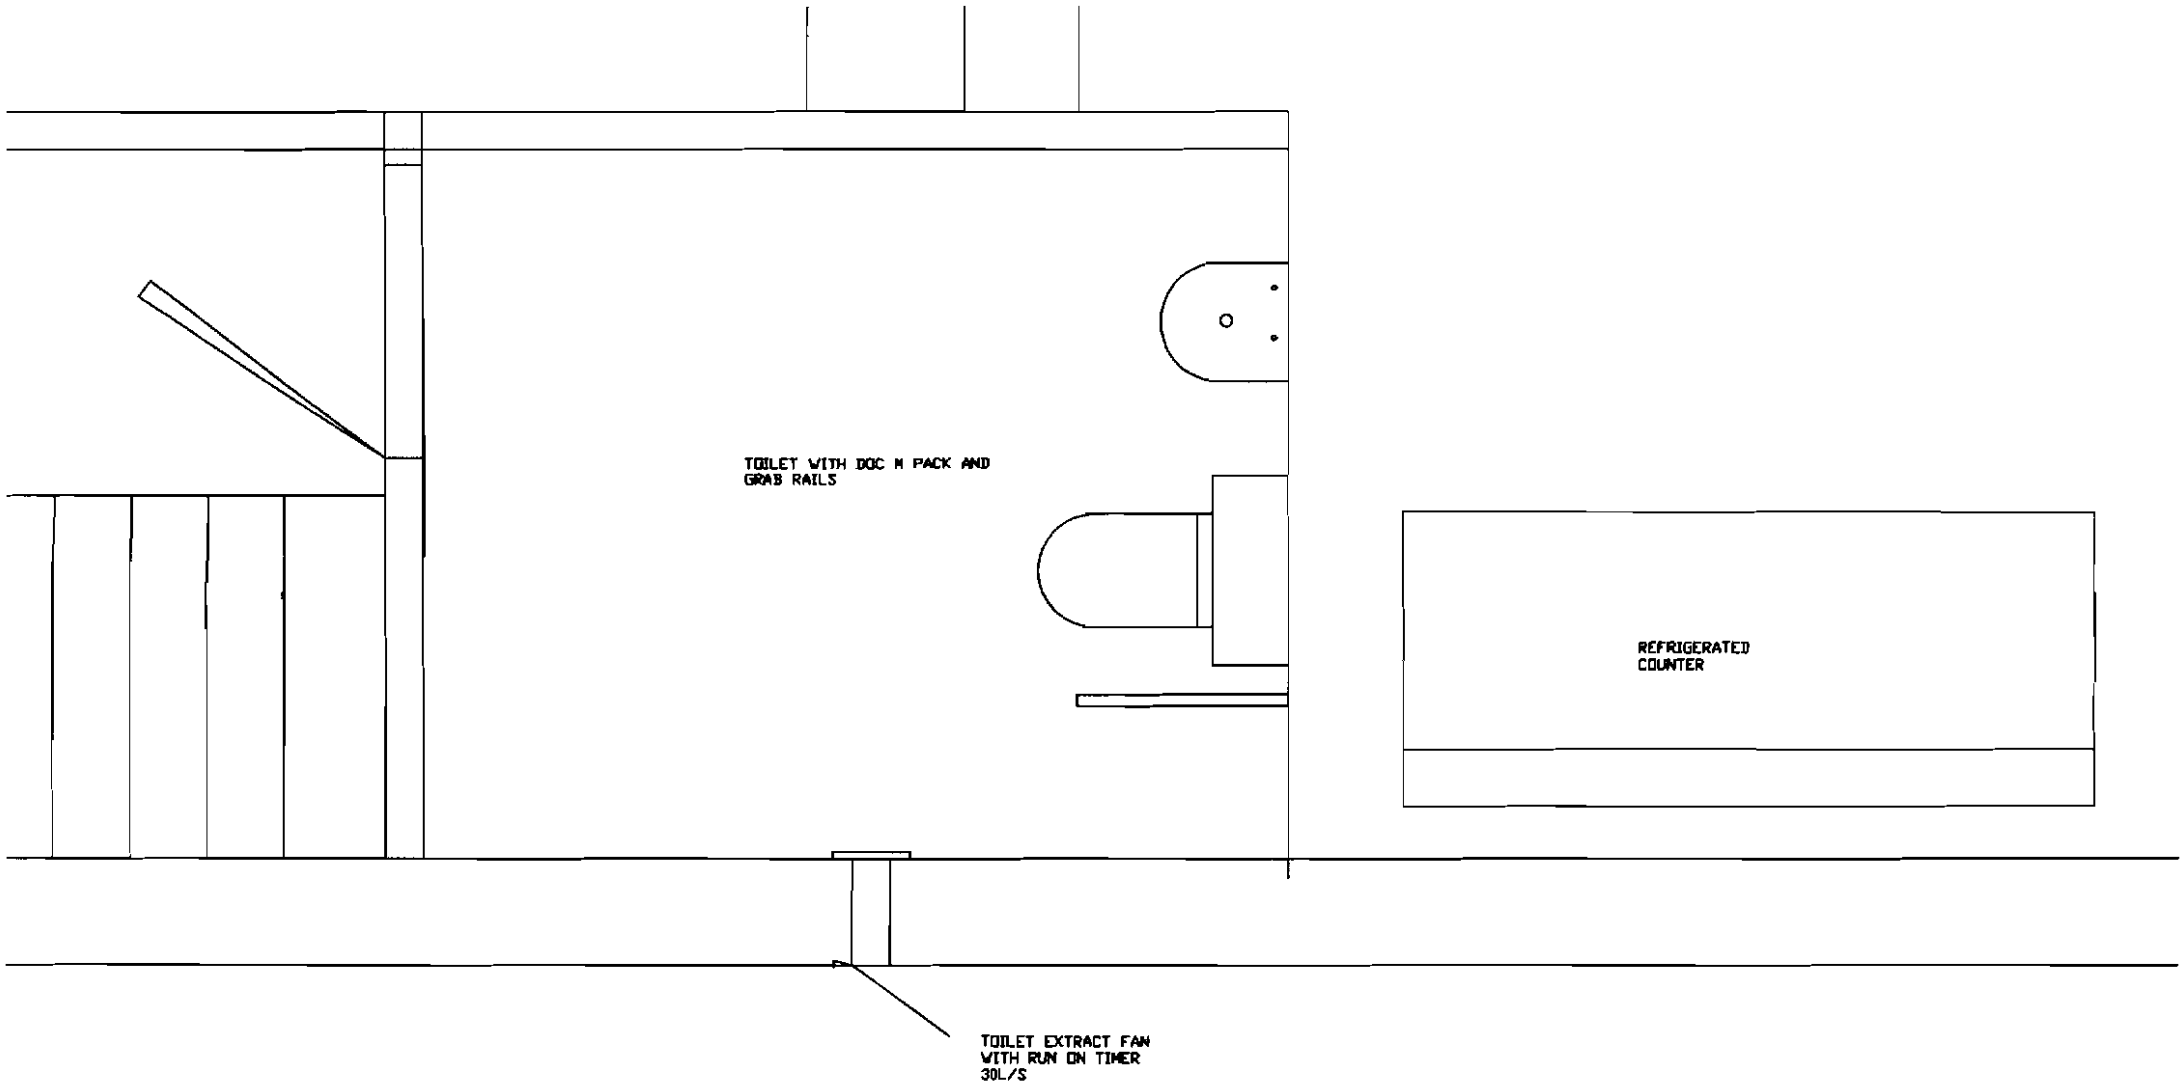
TOILET WITH DOC M PACK AND
GRAB RAILS
REFRIGERATED
COUNTER
TOILET EXTRACT FAN
WITH RUN ON TIMER
30L/S