

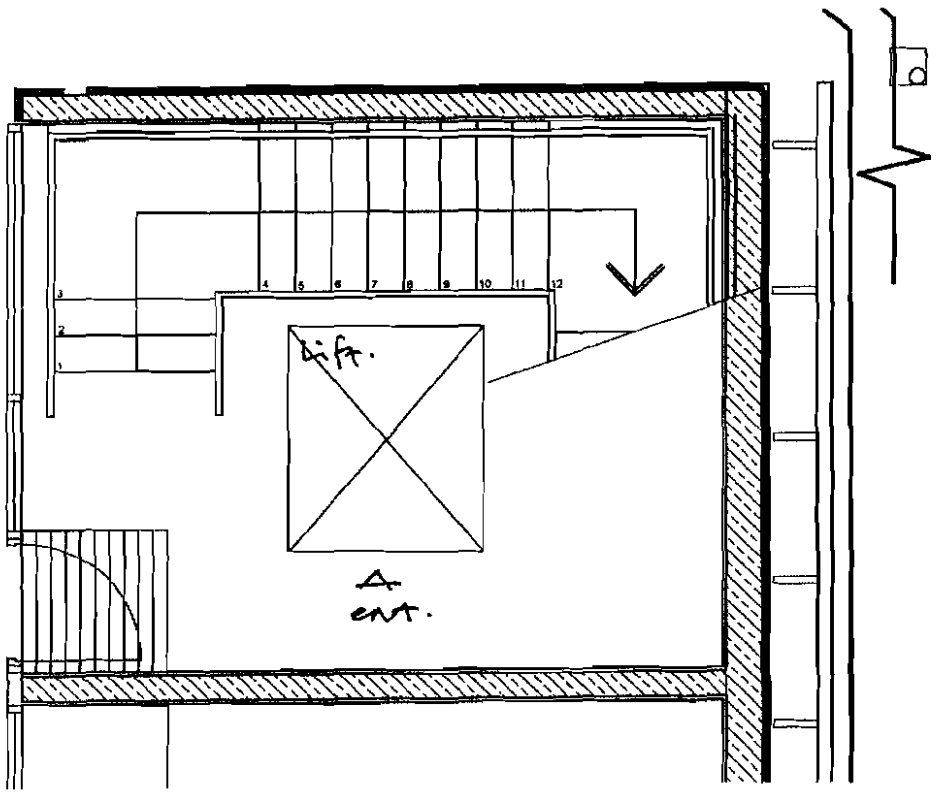


overall dims for
Lift 1350 wide
1500 long.

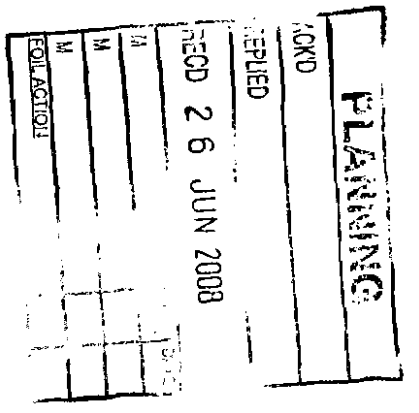

ground floor plan 1:50.

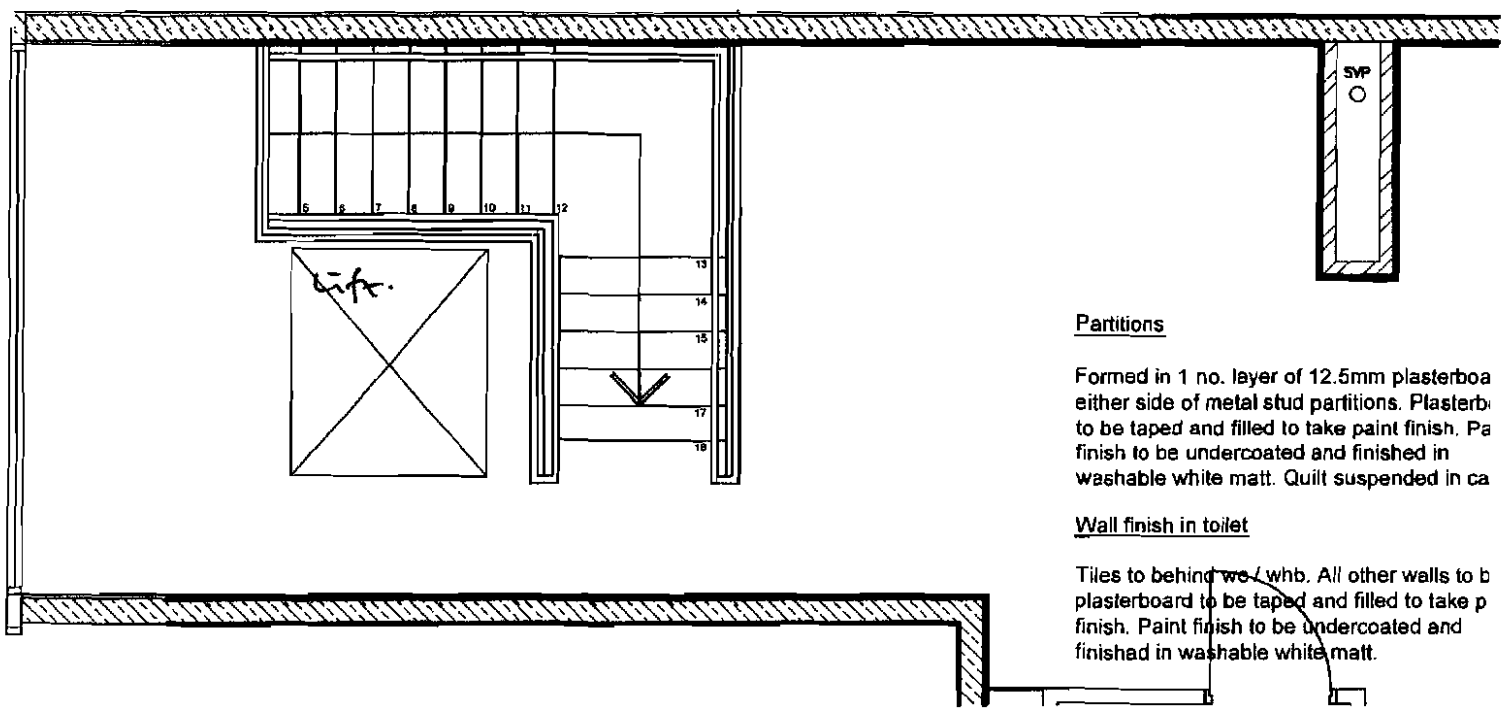


Partitions

Formed in 1 no. layer of 12.5mm plasterboa
either side of metal stud partitions. Plasterb
to be taped and filled to take paint finish. Pa
finish to be undercoated and finished in
washable white matt. Quilt suspended in ca

Wall finish in toilet

Tiles to behind wc / whb. All other walls to b
plasterboard to be taped and filled to take p
finish. Paint finish to be undercoated and
finishad in washable white matt.

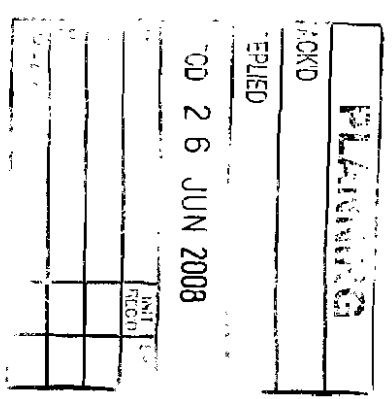

first floor plan 1:50