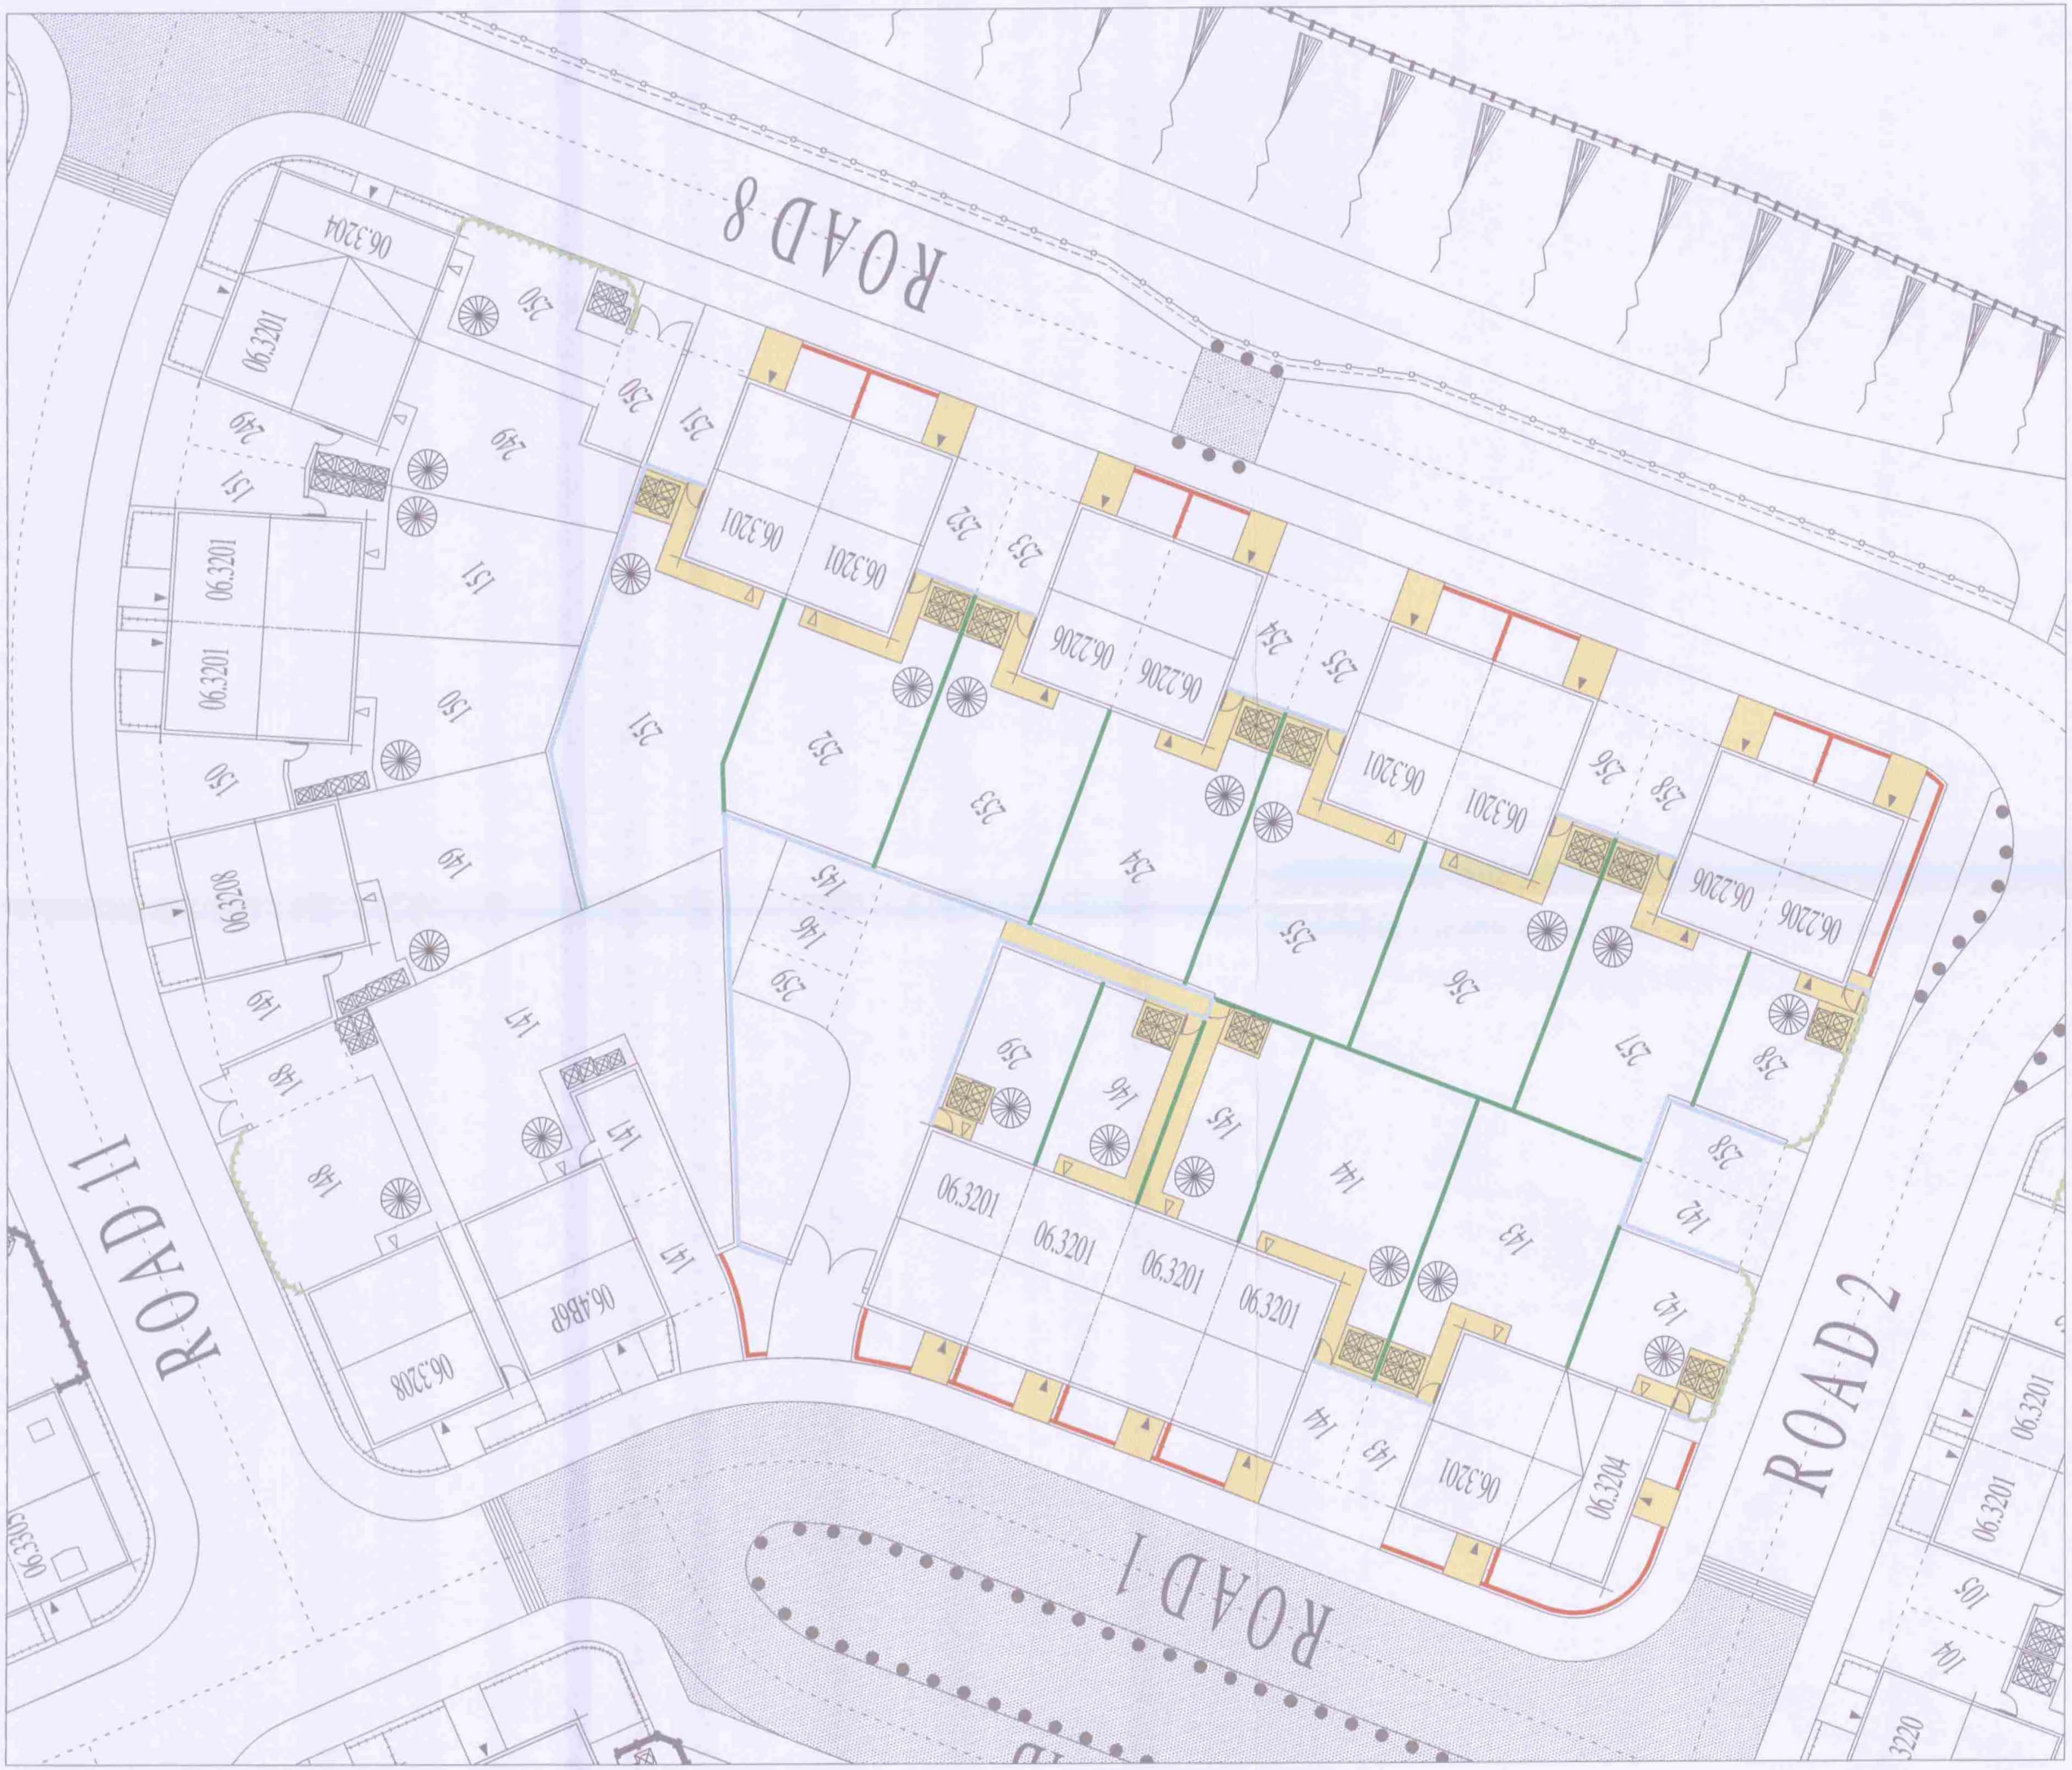

KEY

- 1.8m HIGH GREEN SCREEN
- 1.8m HIGH CLOSE BOARDED TIMBER FENCE
- 1.8m TIMBER PANEL FENCING
- 1.8m HIGH SCREEN WALL
- 1m HIGH METAL RAILINGS
- CONCRETE SLAB FLAGGING (BUFF) WITHIN FOOTPATHS, 450 x 450 x 50mm.
- POSITION OF 4 BINS AS PER MCC WASTE MANAGEMENT STRATEGY
- ROTARY WASHING LINE

N

REVISIONS

JOB

PROPOSED RESIDENTIAL DEVELOPMENT
LAND OFF WAYLAND ROAD SOUTH
GORTON

DRAWING

HARD LANDSCAPING PLAN
ZONE 6

DATE: 30:03:2011	DRAWN: SJS	SCALE: 1:200

©THIS DRAWING AND THE BUILDING WORKS DEPICTED ARE THE COPYRIGHT OF J.S.BLOOR (WILMSLOW) LIMITED AND MAY NOT BE REPRODUCED OR AMENDED EXCEPT BY WRITTEN PERMISSION. NO LIABILITY WILL BE ACCEPTED FOR AMENDMENTS MADE BY OTHER PERSONS.

BLOOR HOMES®

J.S.BLOOR (WILMSLOW) LTD.

JS BLOOR (WILMSLOW LIMITED,
DEAN COURT, 85 ADLINGTON ROAD,
WILMSLOW, CHESHIRE, SK9 2BT
TELEPHONE 01625 539762 FACSIMILE 01625 546828

DRAWING No: **C048_14/06**