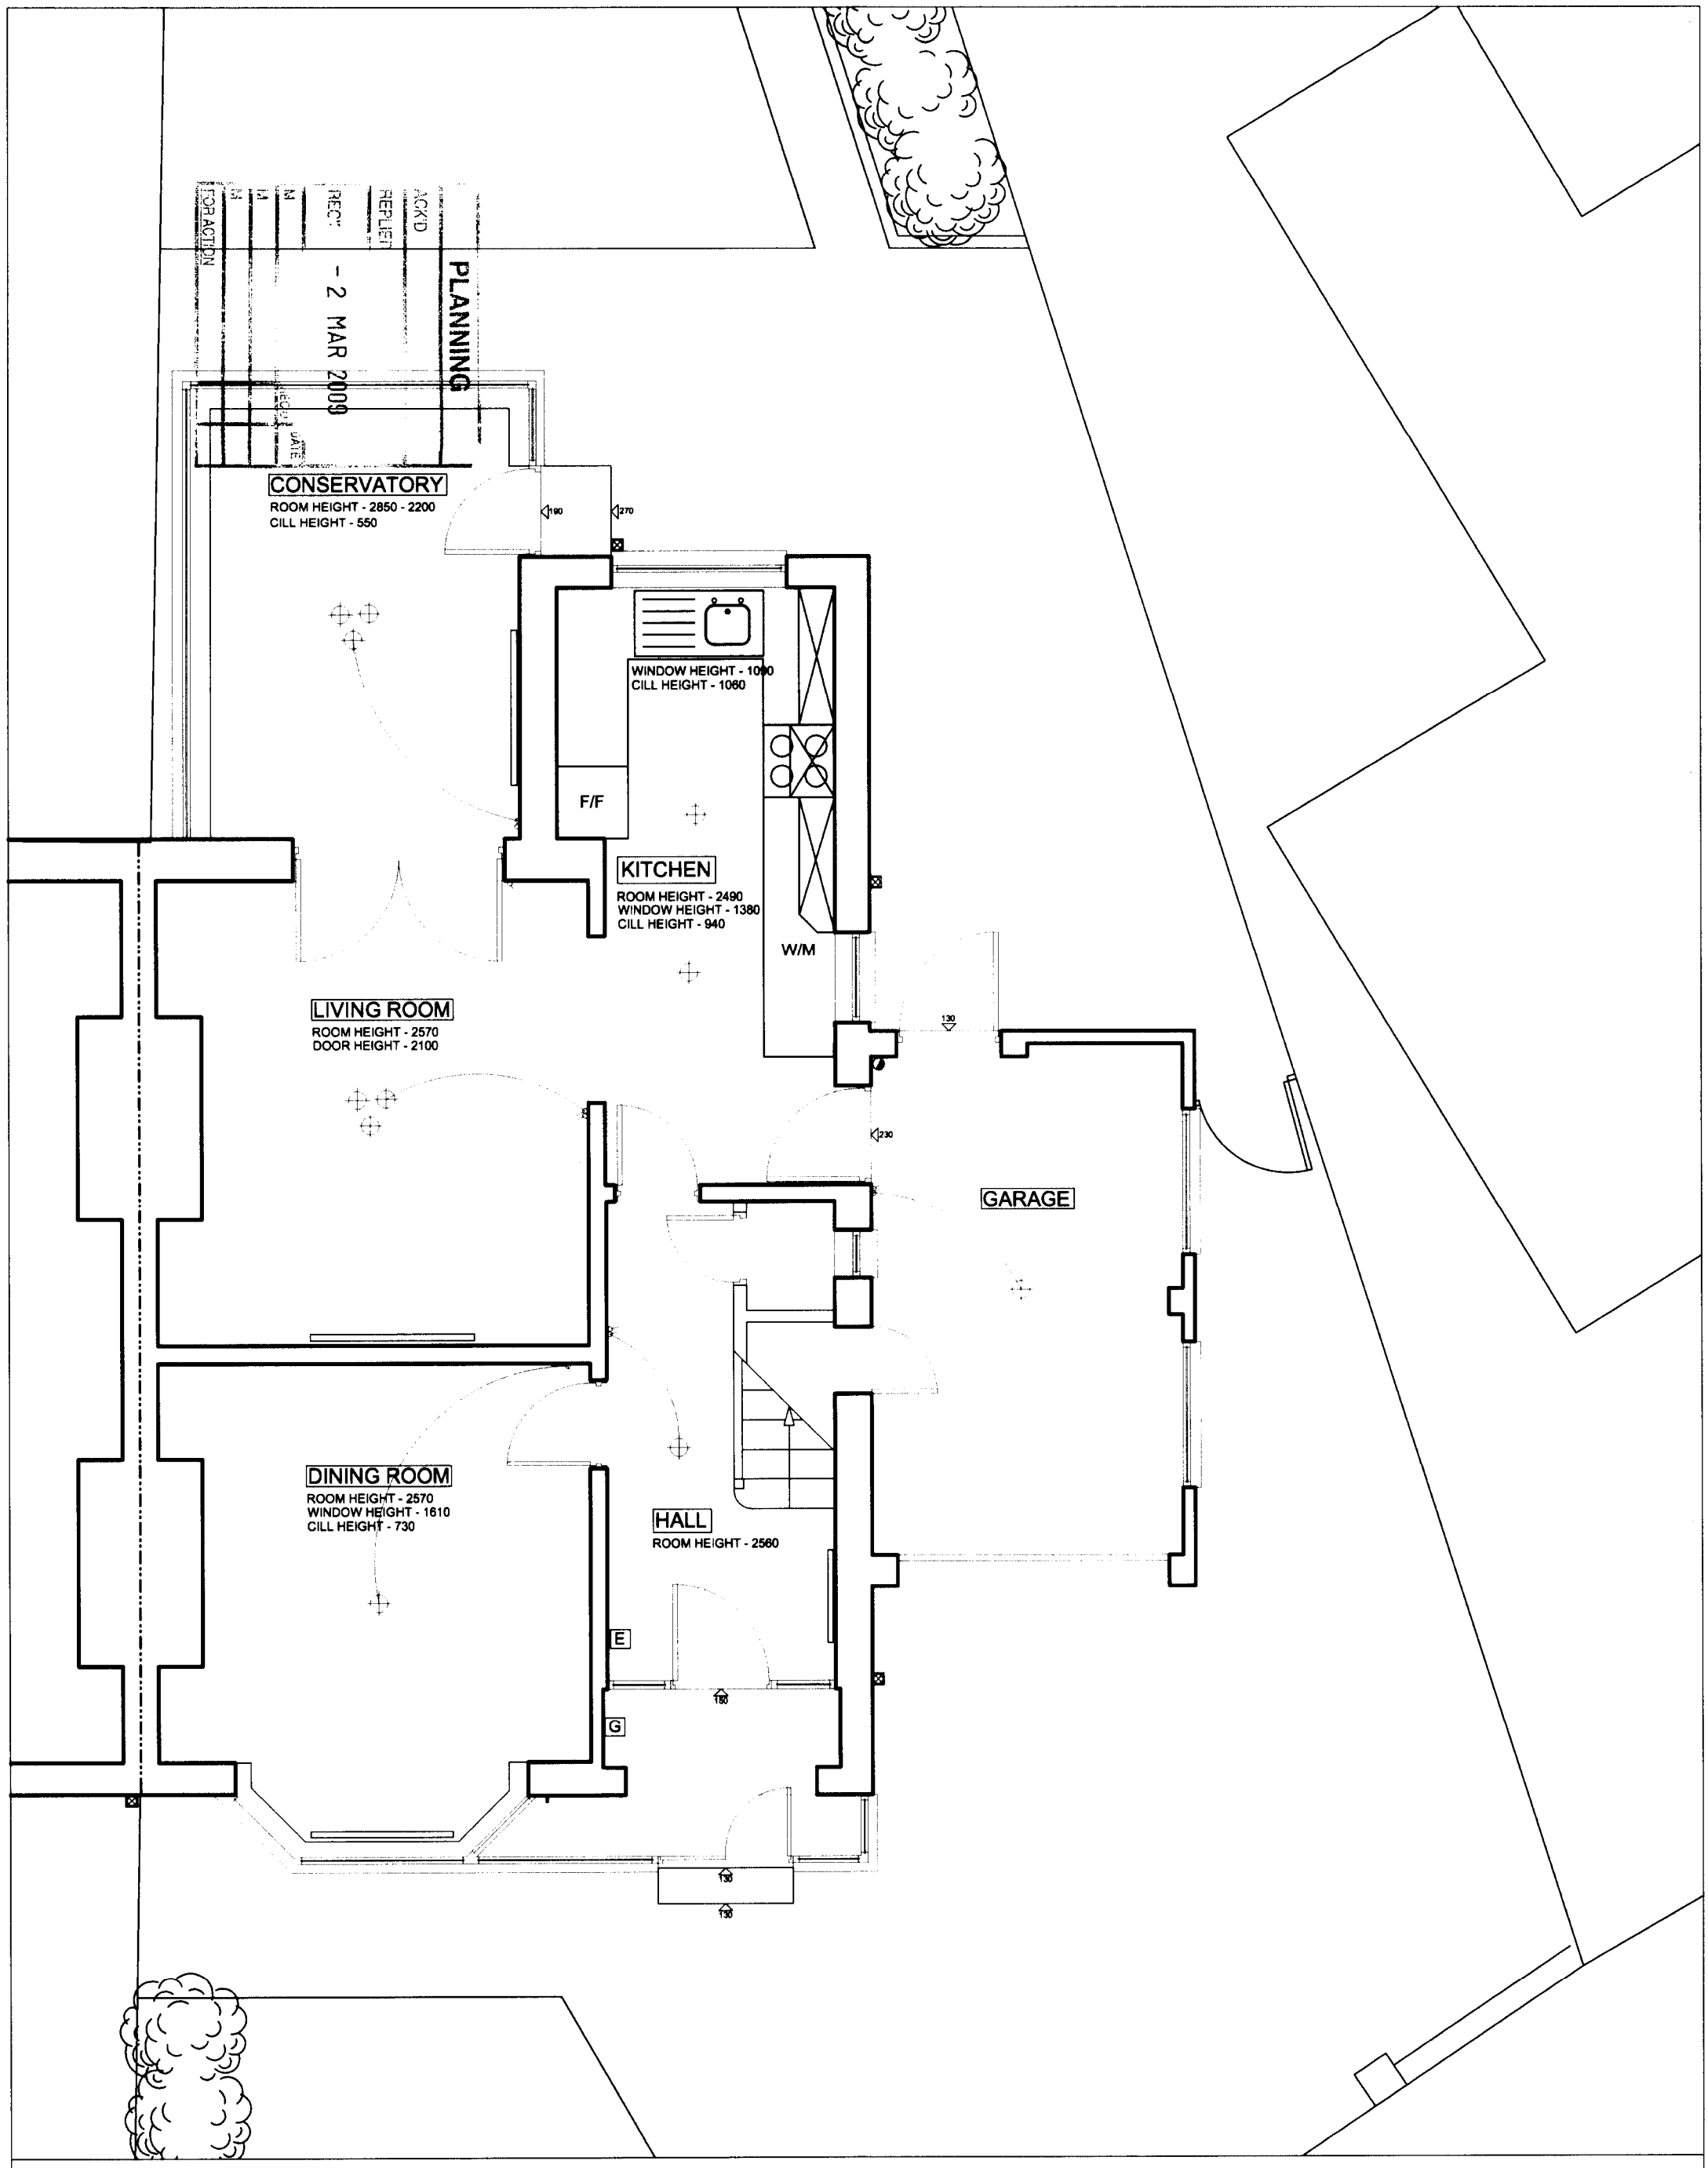


GROUND FLOOR PLAN AS EXISTING

Client Mr & Mrs Gillespie	
Job Title EXTENSION 30 Vicars Road, Chorlton	
Drawing PROPOSALS : GROUND FLOOR PLAN AS EXISTING	

RISHWORTH DESIGN ASSOCIATES

3 Castle Street
Edgeley
Stockport
SK3 9AB
0161 968 1860

Date : January 2009	Drawn By : LG
Scale : 1:50	
Drawing No.	09.01.P2