

PROPOSED FRONT ELEVATION A
1:100

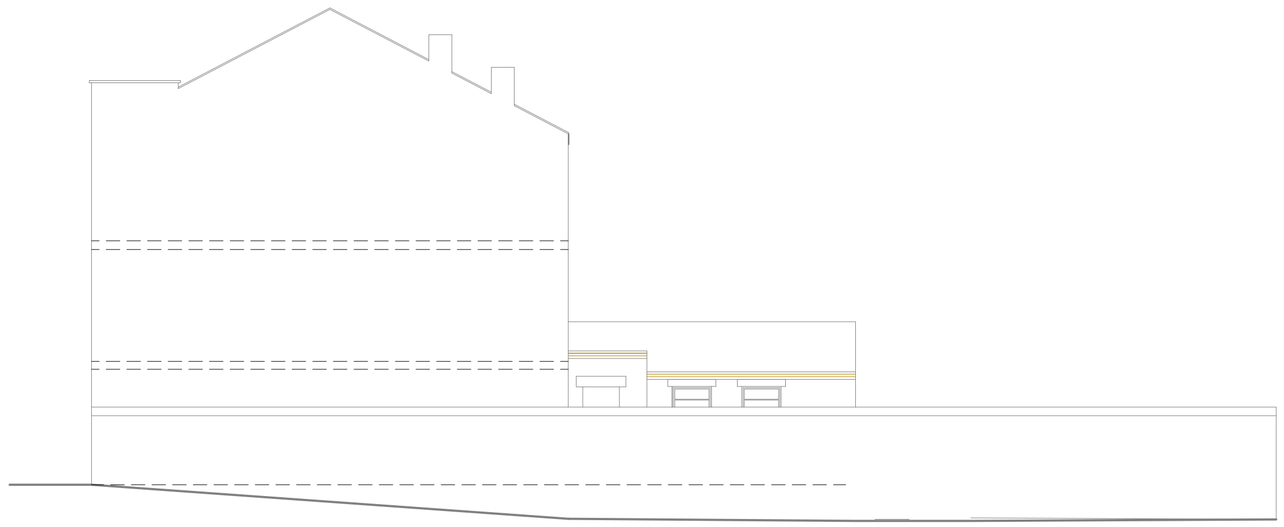

PROPOSED SIDE ELEVATION B
1:100

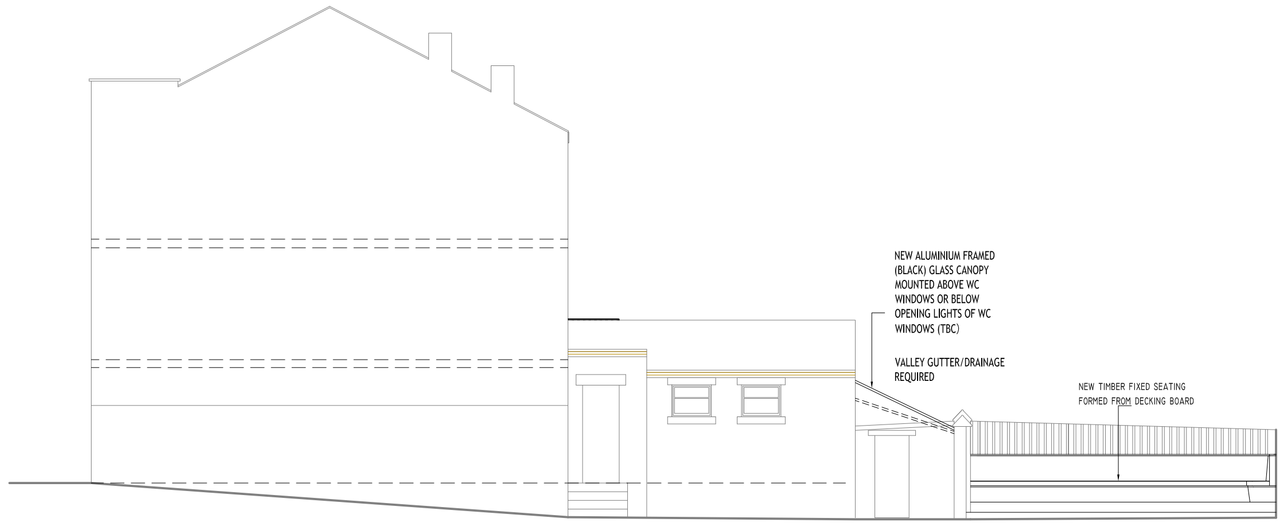

PROPOSED SIDE ELEVATION C
1:100

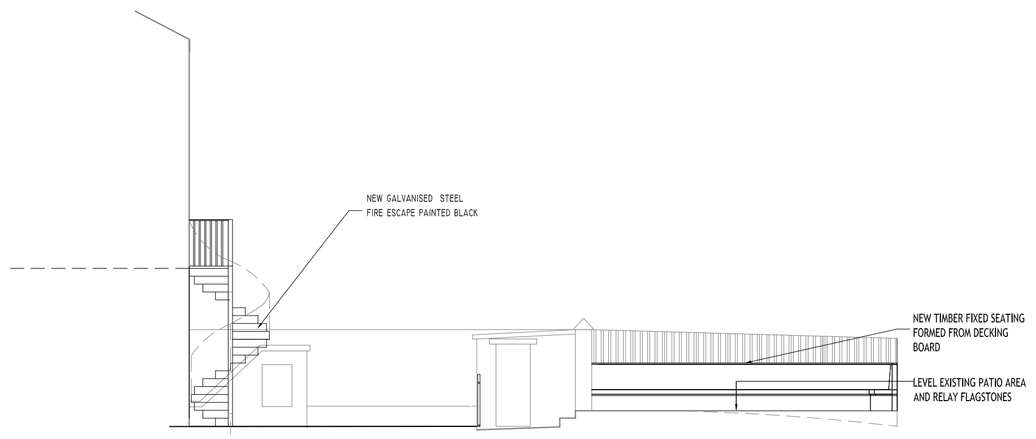

PROPOSED SIDE ELEVATION D



PROPOSED REAR ELEVATION E



PROPOSED REAR ELEVATION F
1:100

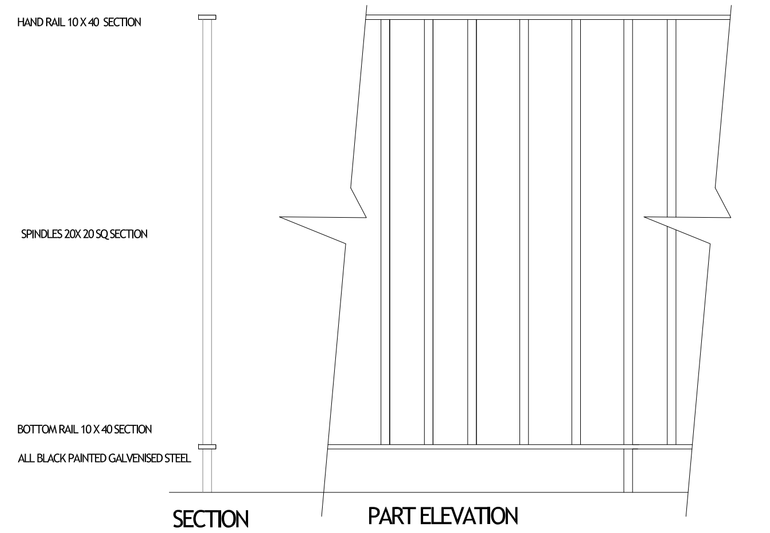

PROPOSED BALLUSTRADE DETAIL 1:10

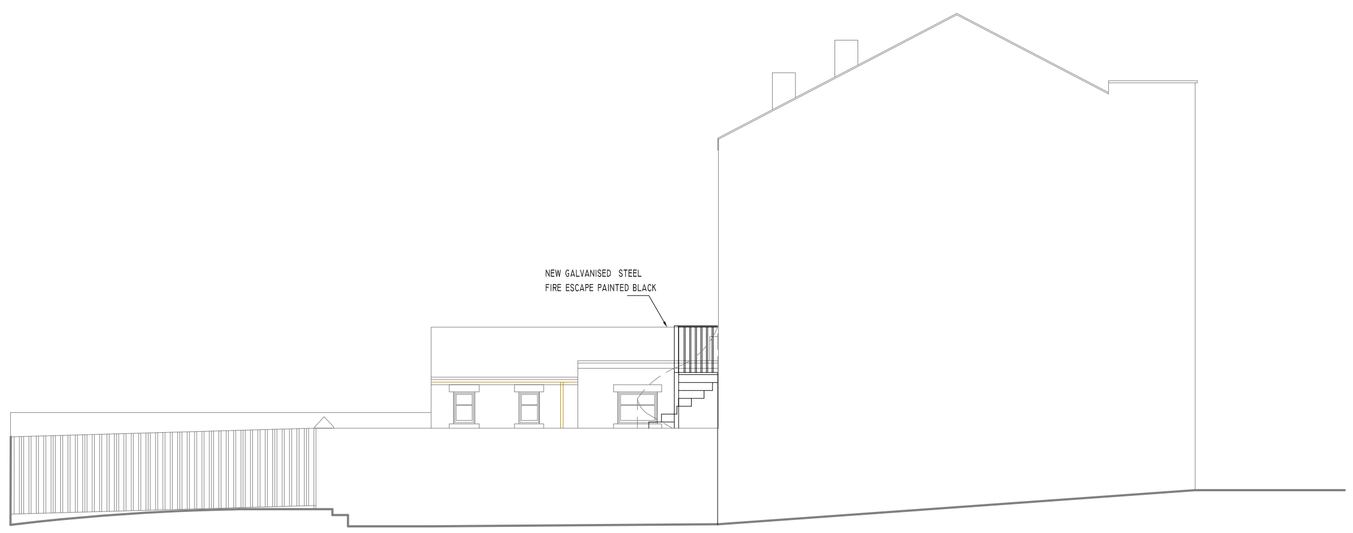

PROPOSED SIDE ELEVATION G
1:100

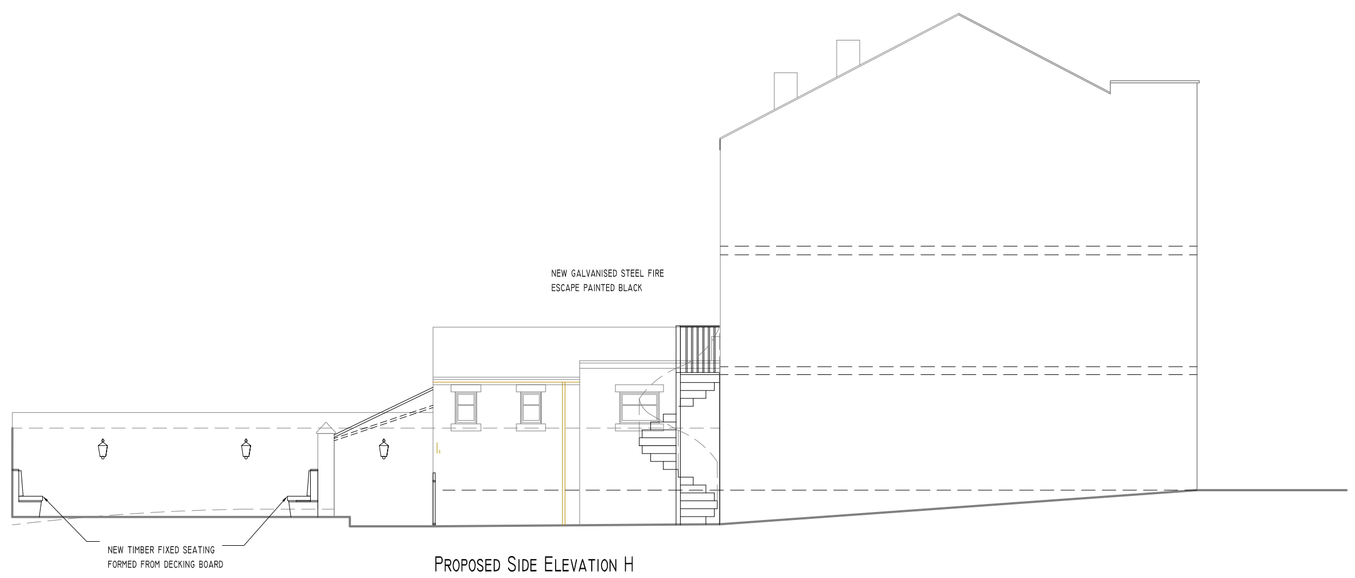

PROPOSED SIDE ELEVATION H
1:100

All levels and dimensions must be checked on site by contractor prior to commencement of works. Any variations must be reported to Philip Millson Architecture.

All information hereon in is the copyright of Philip Millson Architecture Limited. Copying in full or in part is forbidden without the written permission from Philip Millson Architecture Limited.

Drawing Status: Approval ☐ Tender ☐ Construction ☐ Information ☐ Preliminary ☐ As Built ☐

Scale [M]
1:50 8m
1:20 3.2m

Revision
B 20.4.12 – md note added regarding new opening

Client

pma Philip Millson Architecture
Architecture / Interior Design / Planning / Project Management / Surveying / Sustainability / Conservation
Philip Millson Architecture Limited, Hyde Park House, Cartwright Street, Newton, Hyde, Cheshire, SK14 4EH also in Christchurch, New Zealand
T: +44(0)161 367 2320 F: +(0)161 367 7322 W: philipmillsonarchitecture.co.uk E: info@philipmillsonarchitecture.co.uk
Registered in Cardiff No 2170580

Project Title
The Britons Protection
50 Great Bridgewater Street
Manchester
M1 5LE

Drawing Title
Proposed Elevations

Drawing Number
1629-SP2

Revision
B

Drawn
JP

Checked

Date
27-2-12

Scale
1:100@A1