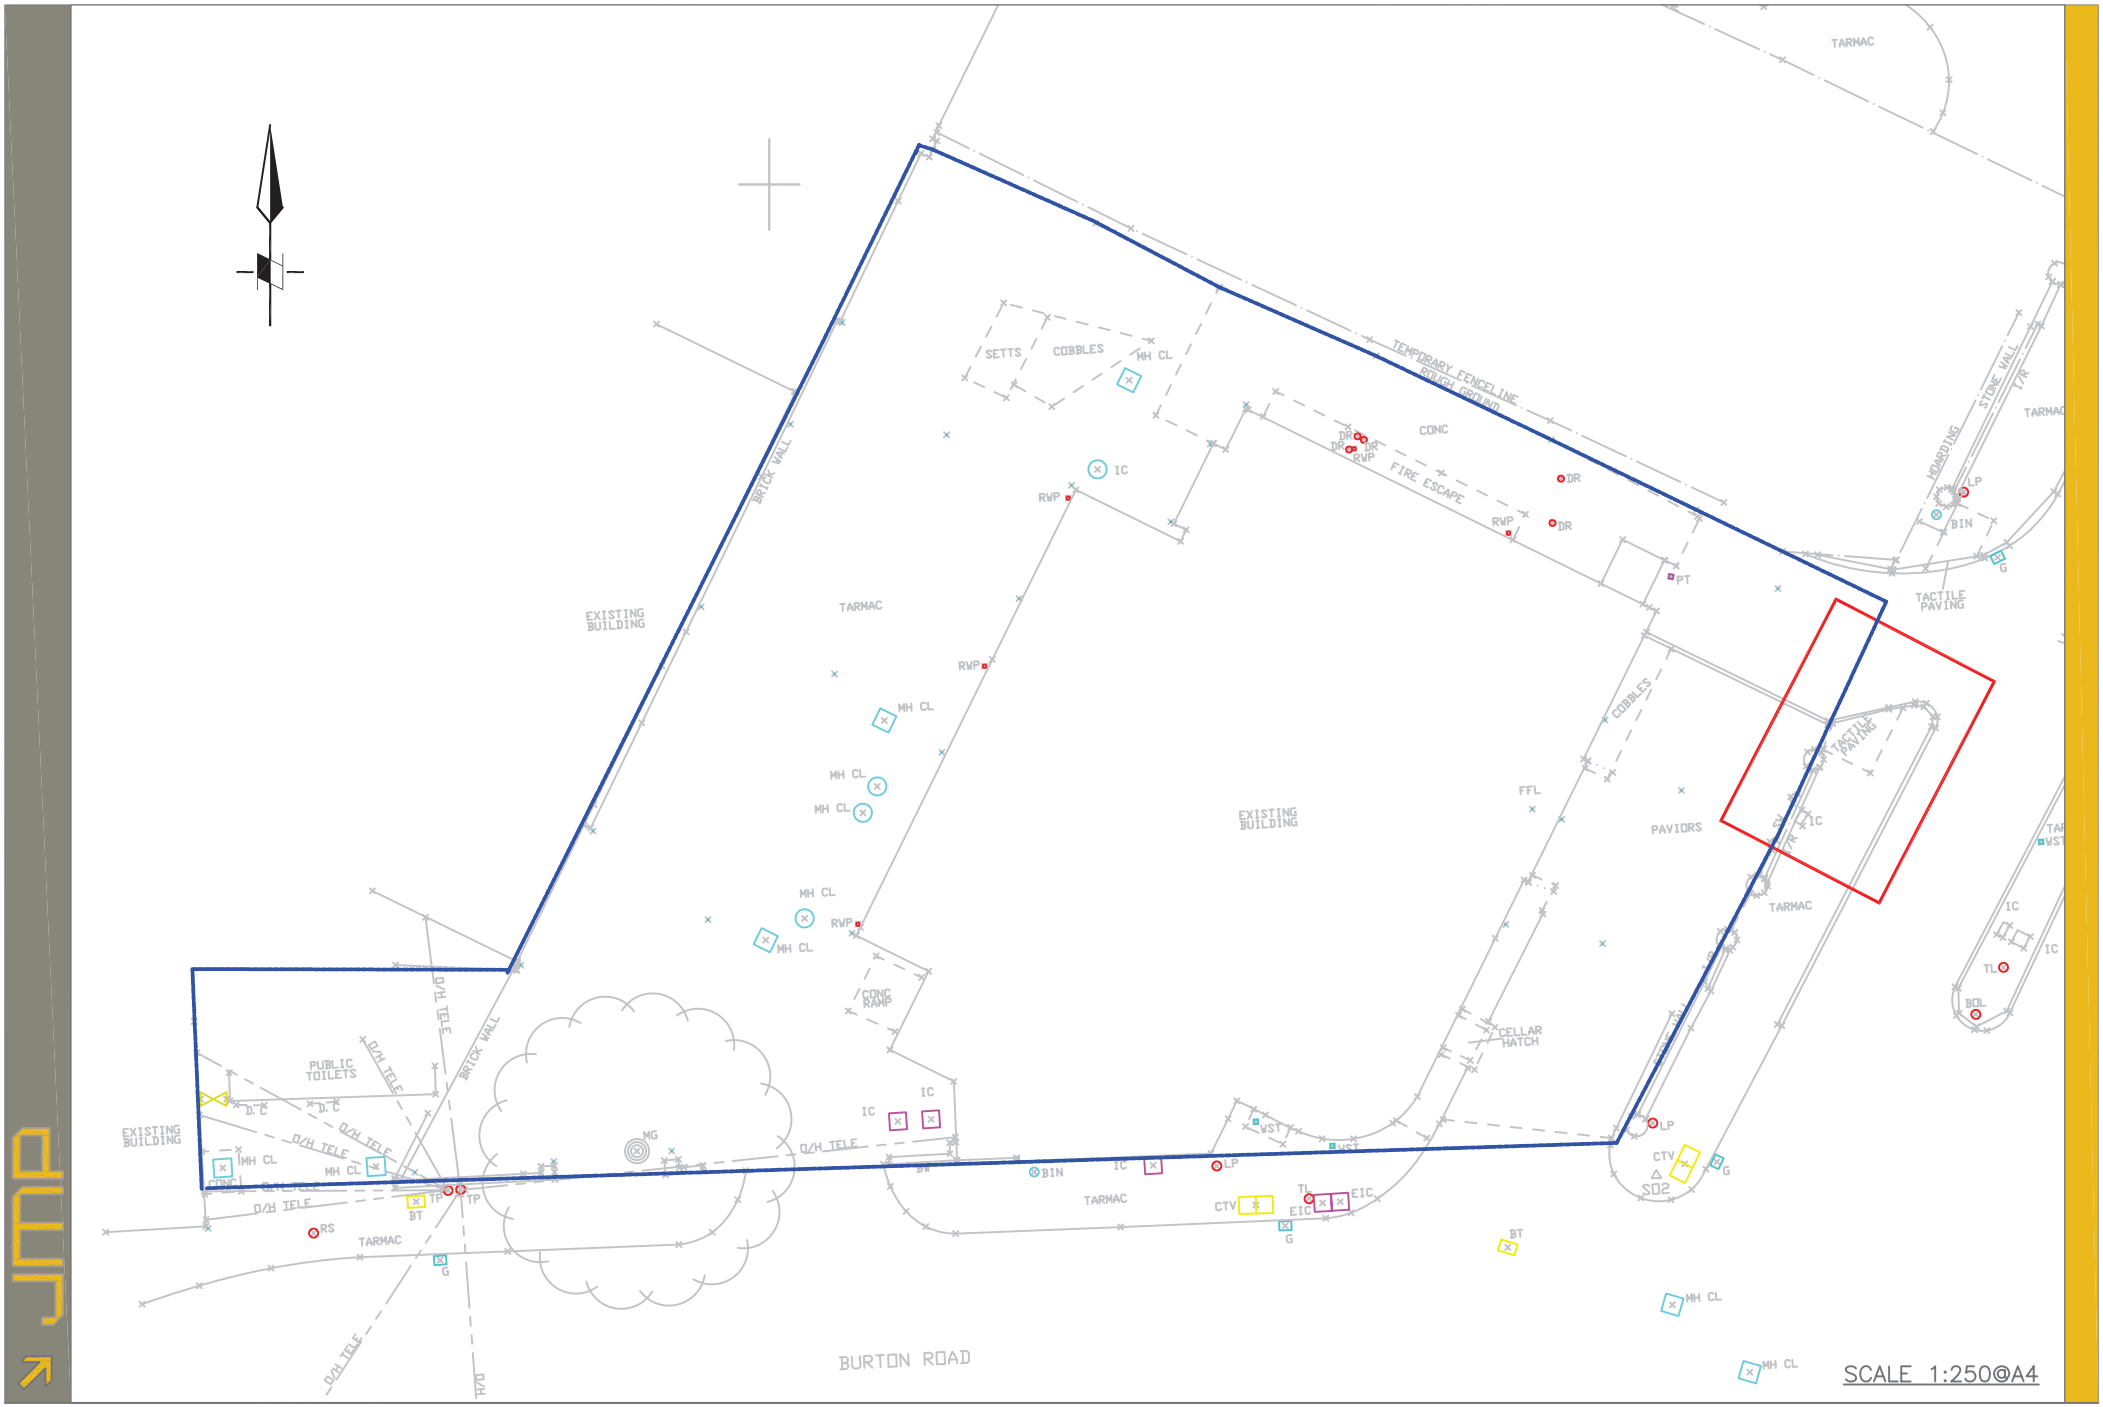


Ref: \NWT\2013\NW...NW90684.003b.dwg

Figure Title: Red Line Boundary Plan

Figure 1