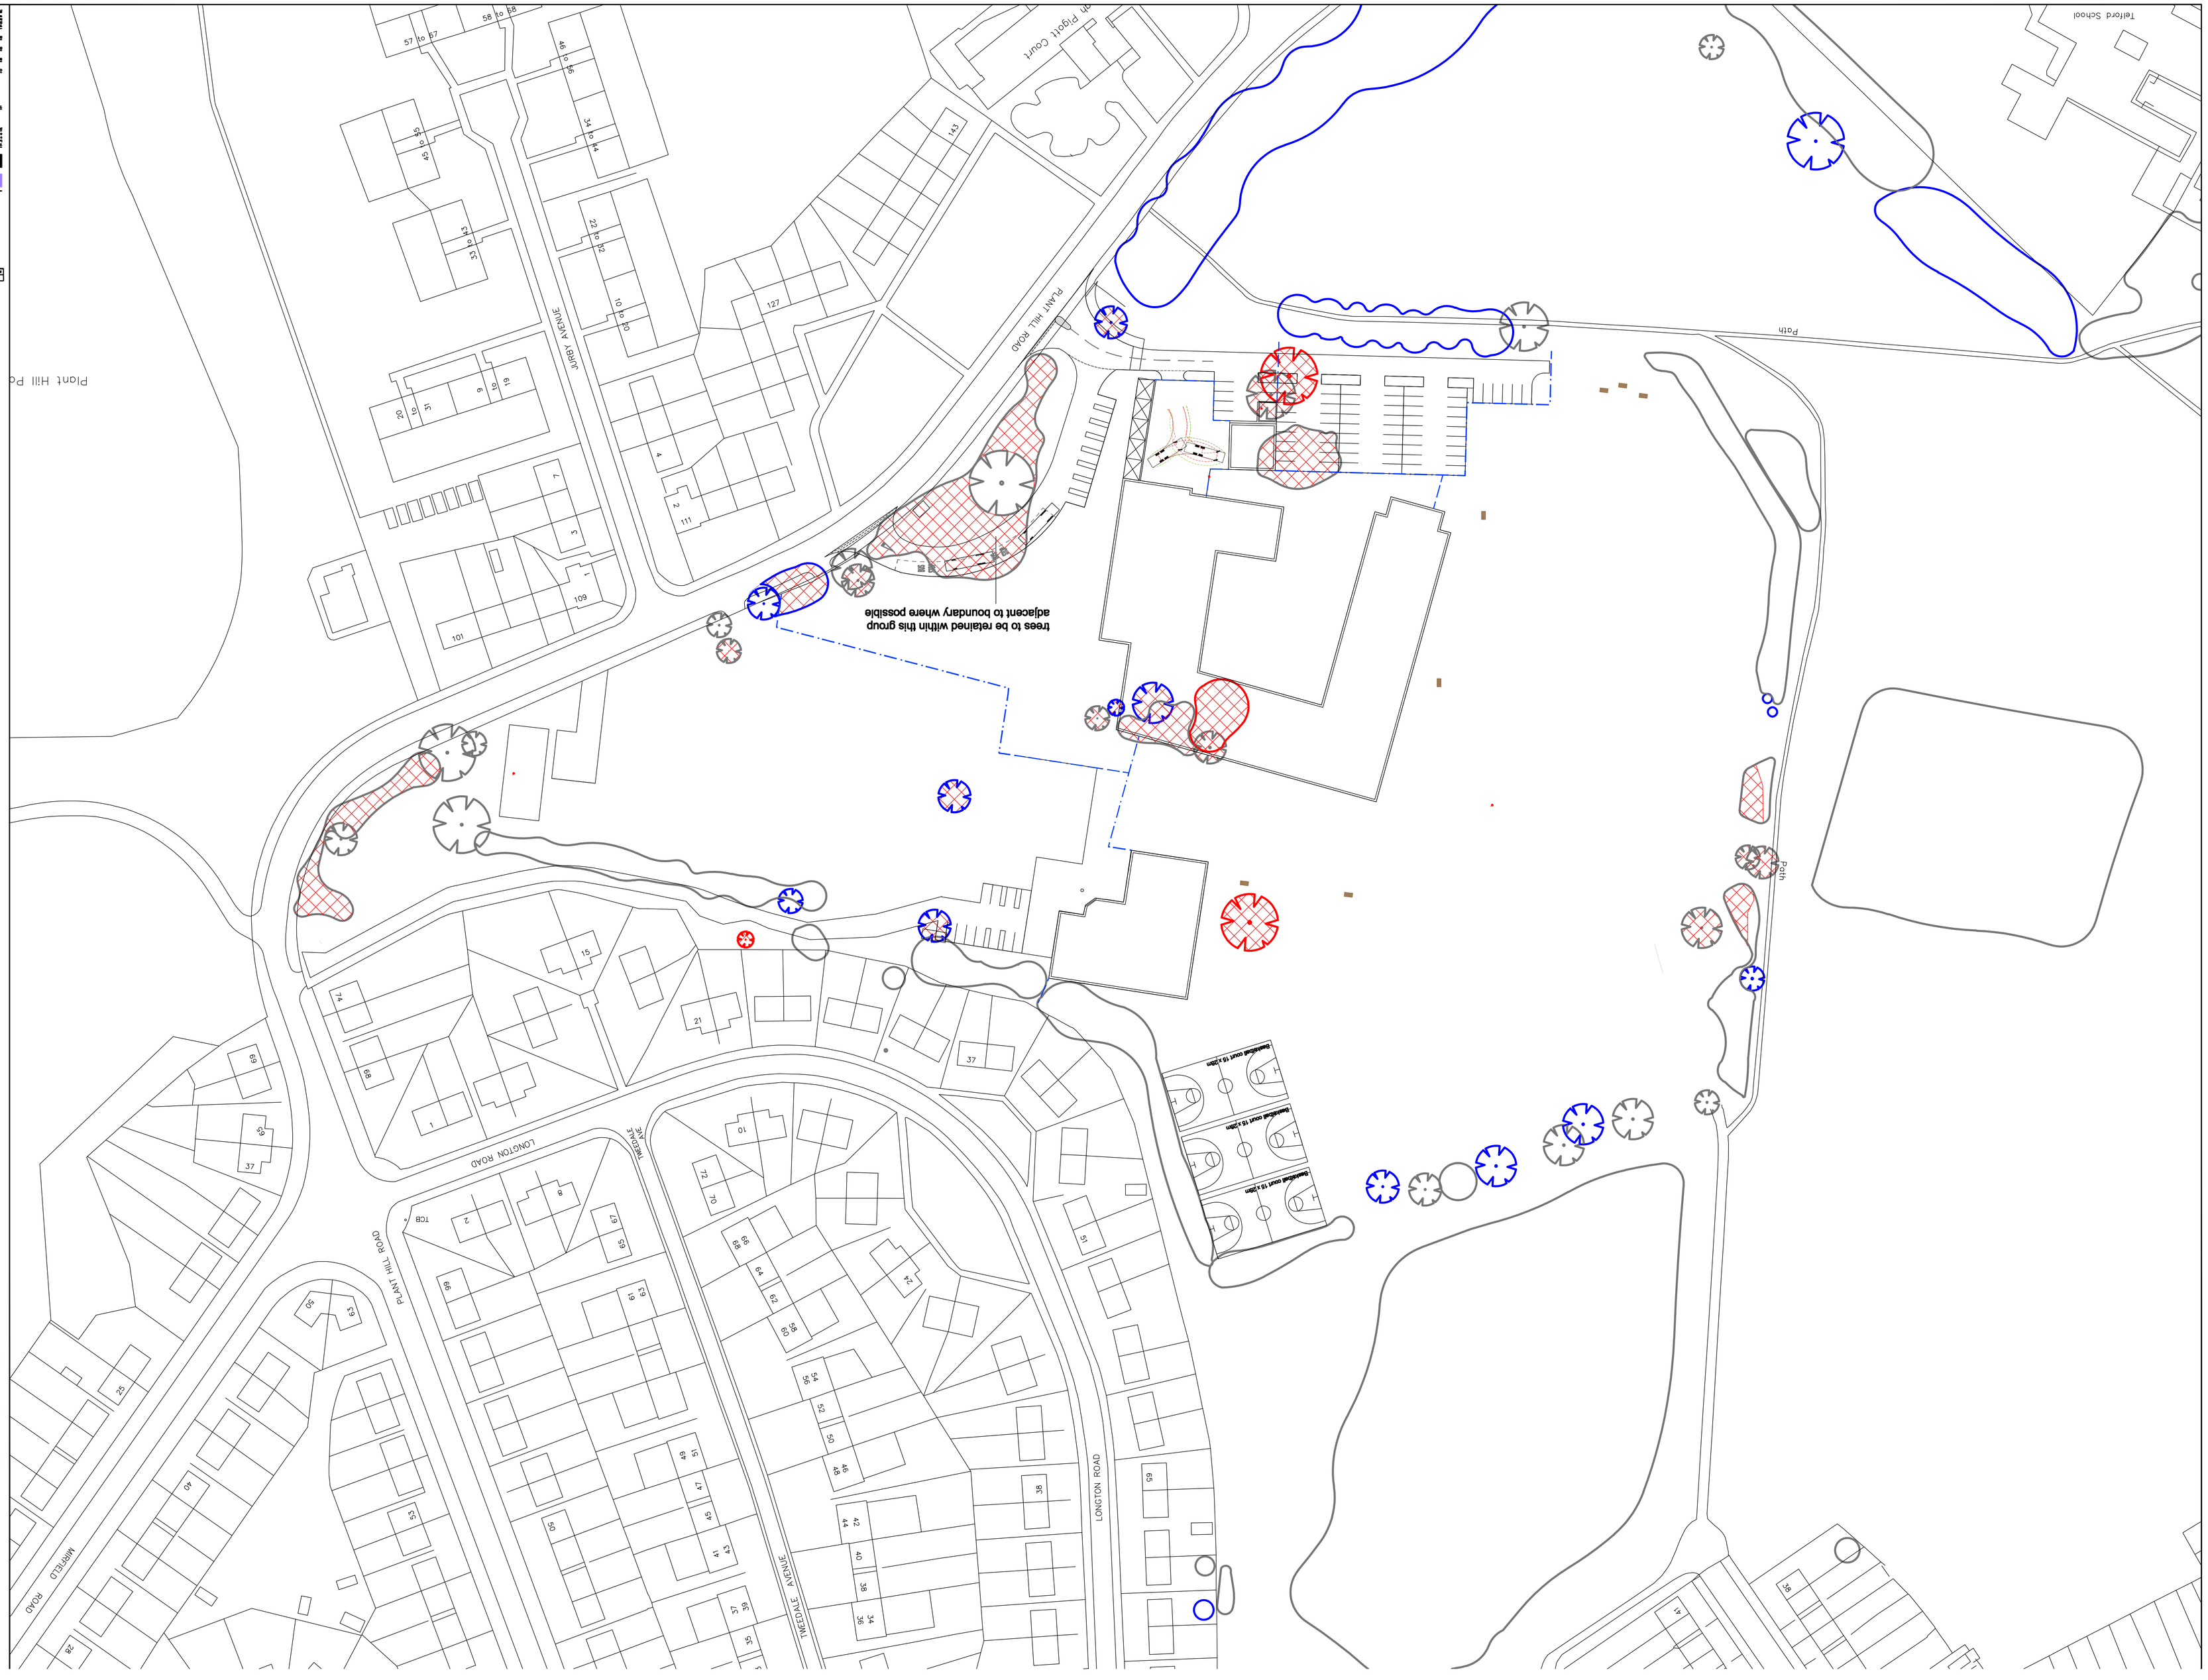

KEY

Retention Values -

Based on BS5837 (2005)

Category A Trees

Category B Trees

Category C Trees

Category R Trees

Tree to be removed

Approx. 55 trees removed due to redevelopment or condition

PLINCKE

Co-op Academy

Existing Trees

Scale	Drawn	Checked	Date
MCC			
1:500 @ A0	Drawn		
Drawing No.	Revision	Date	Drawing Number
34/05/05	Mill	HB	
Drawing Number	Revision	Date	Drawing Number
PK_PL_Ex_02_PL_Ex_001		A	M07-04-14