H.M. LAND REGISTRY

NATIONAL GRID PLAN SJ 8595 SECTION L

~~(MANCHESTER)~~


Scale 1/1250

COUNTY OF GREATER MANCHESTER

MANCHESTER DISTRICT

~~CITY OF~~ MANCHESTER

PLANNING AND BUILDING CONTROL
06 SEP 2013

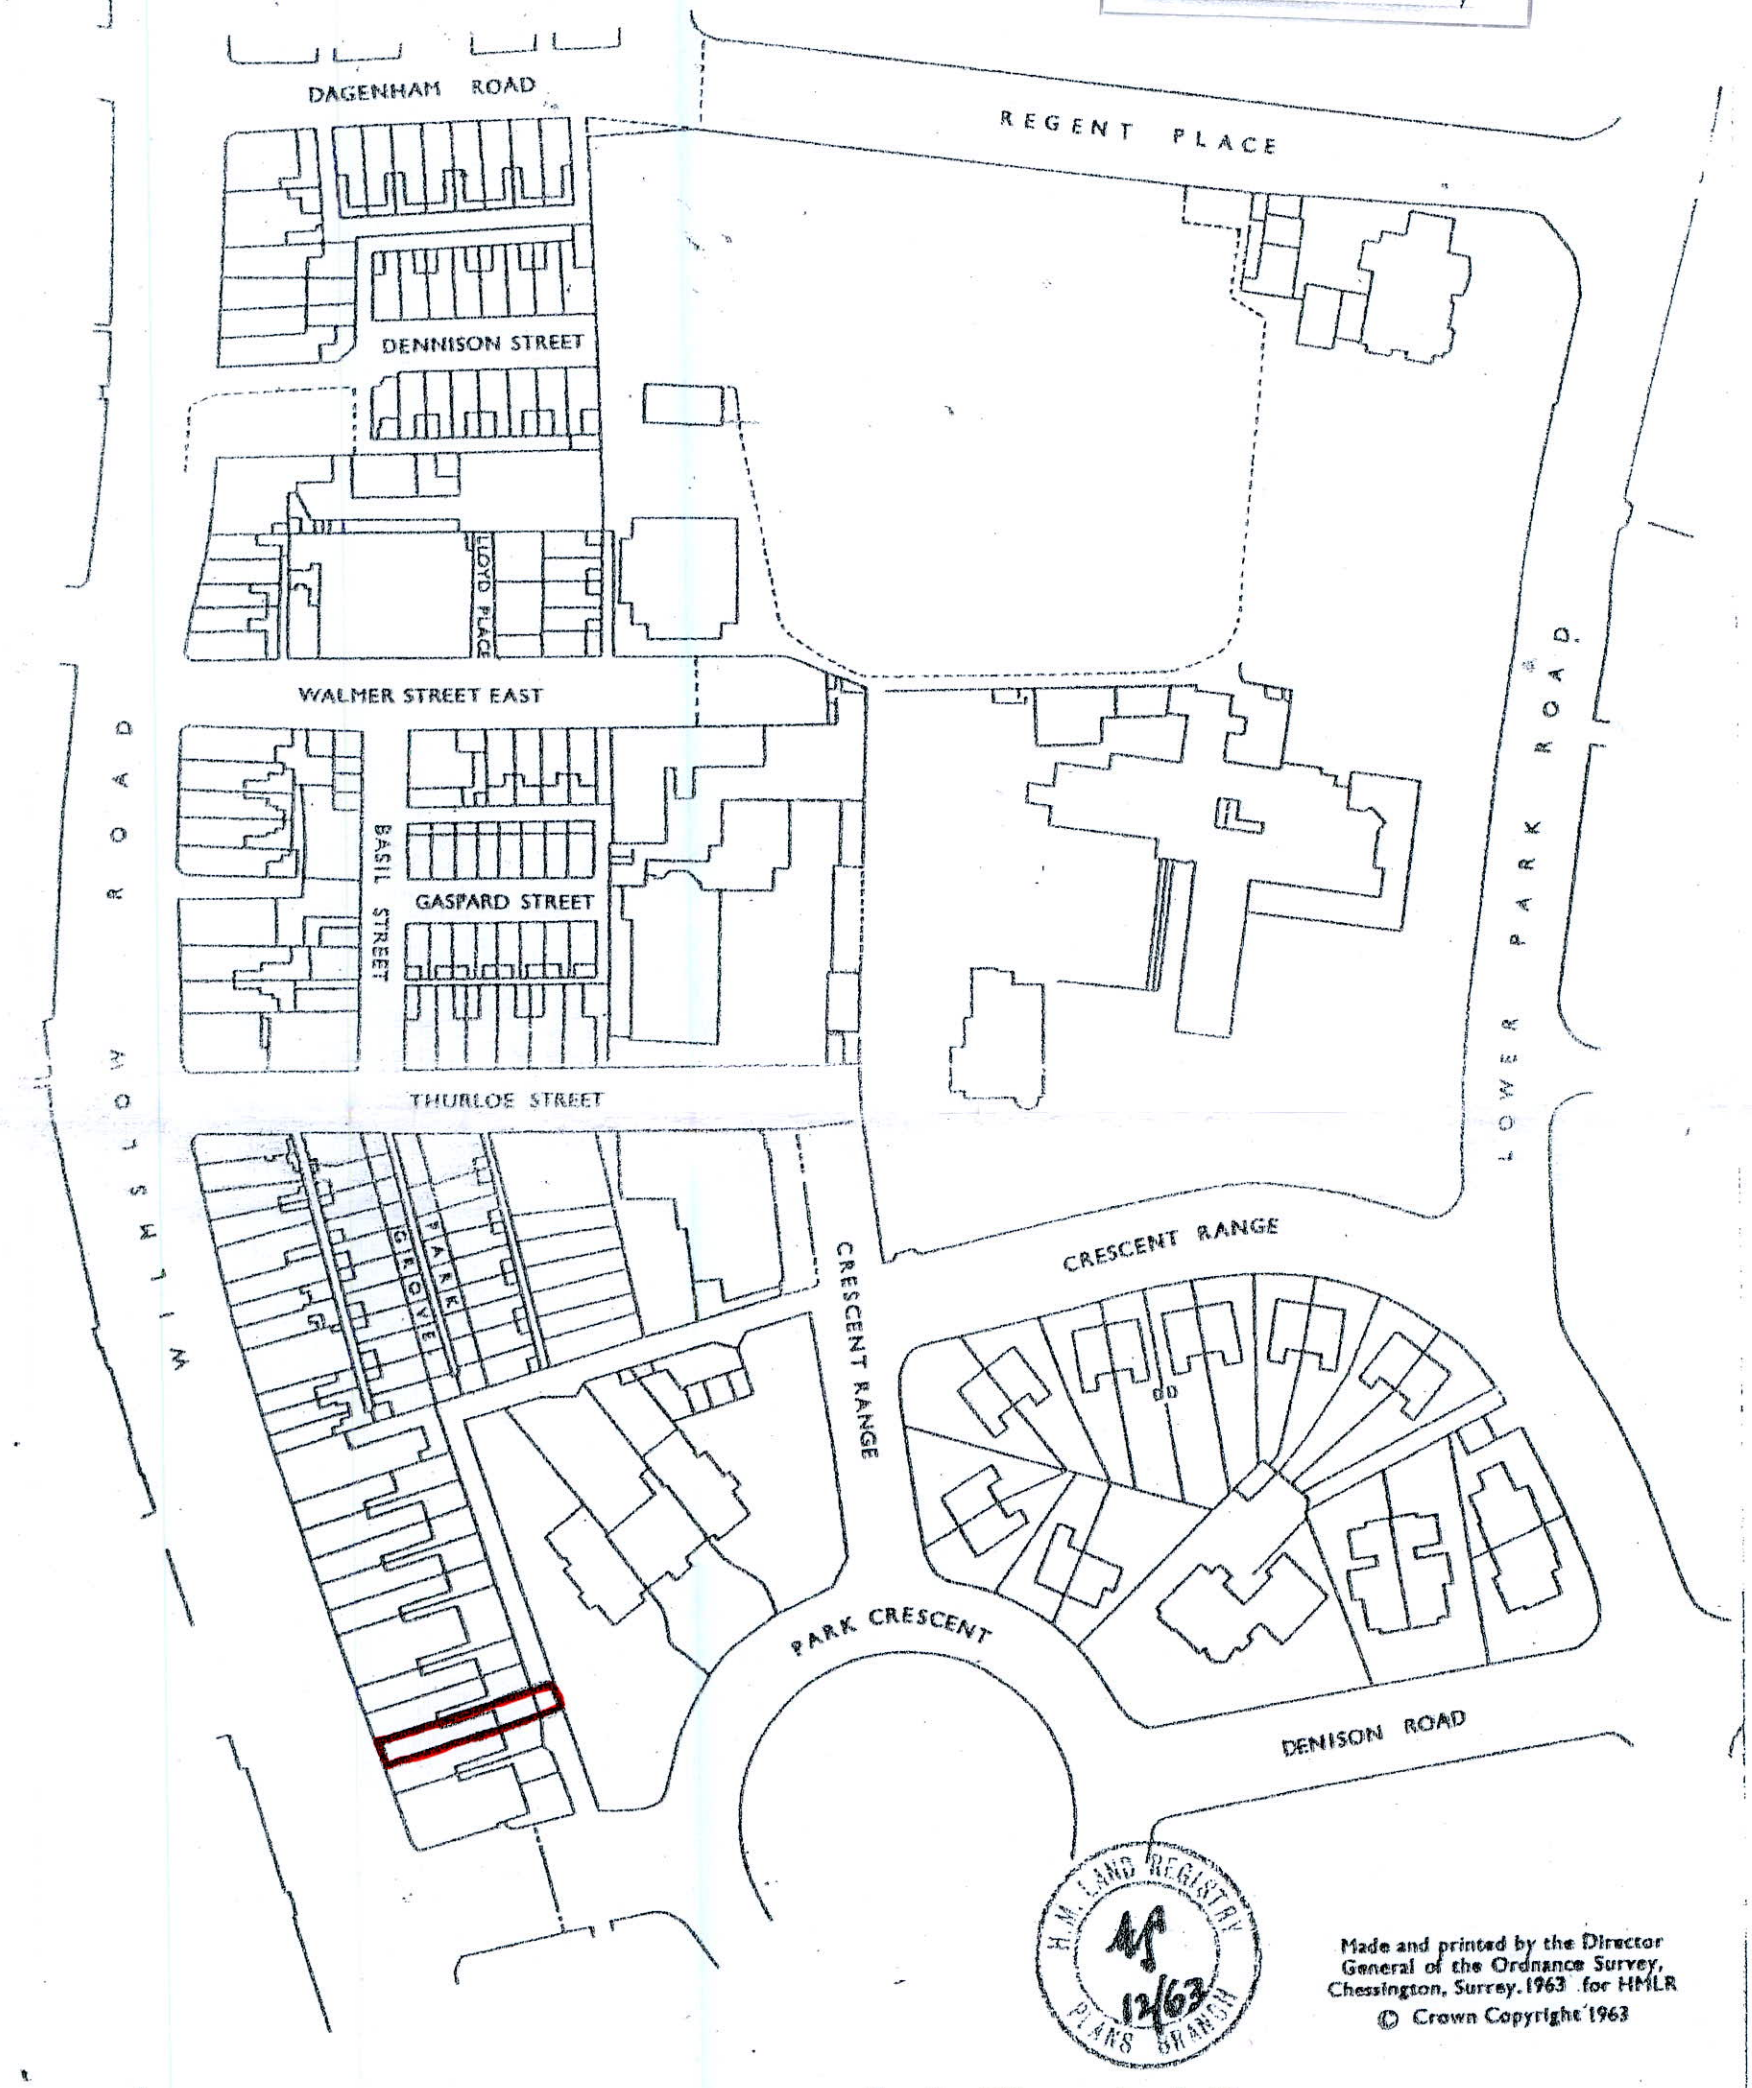

H.M. LAND REGISTRY 15 12/63 PLANS BRANCH

Made and printed by the Director General of the Ordnance Survey, Chessington, Surrey. 1963 for HMLR

© Crown Copyright 1963

Filed Plan of Title No. LA 34440

This title plan shows the general position of the boundaries; it does not show the exact line of the boundaries. Measurements scaled from this plan may not match measurements between the same points on the ground.
For more information see Land Registry Public Guide 7 - *Title Plans*.
This official copy shows the state of the title plan on **29 June 2005 at 17:57:33**. It may be subject to distortions in scale.
Under s.67 of the *Land* Registration Act 2002, this copy is admissable in evidence to the same extent as the original.
Issued on 30 June 2005.
© Crown copyright. Produced by HMLR. Further reproduction in whole or part is prohibited without the prior written permission of Ordnance Survey. Licence Number GD272728.
This title is dealt with by the Lytham District Land Registry.