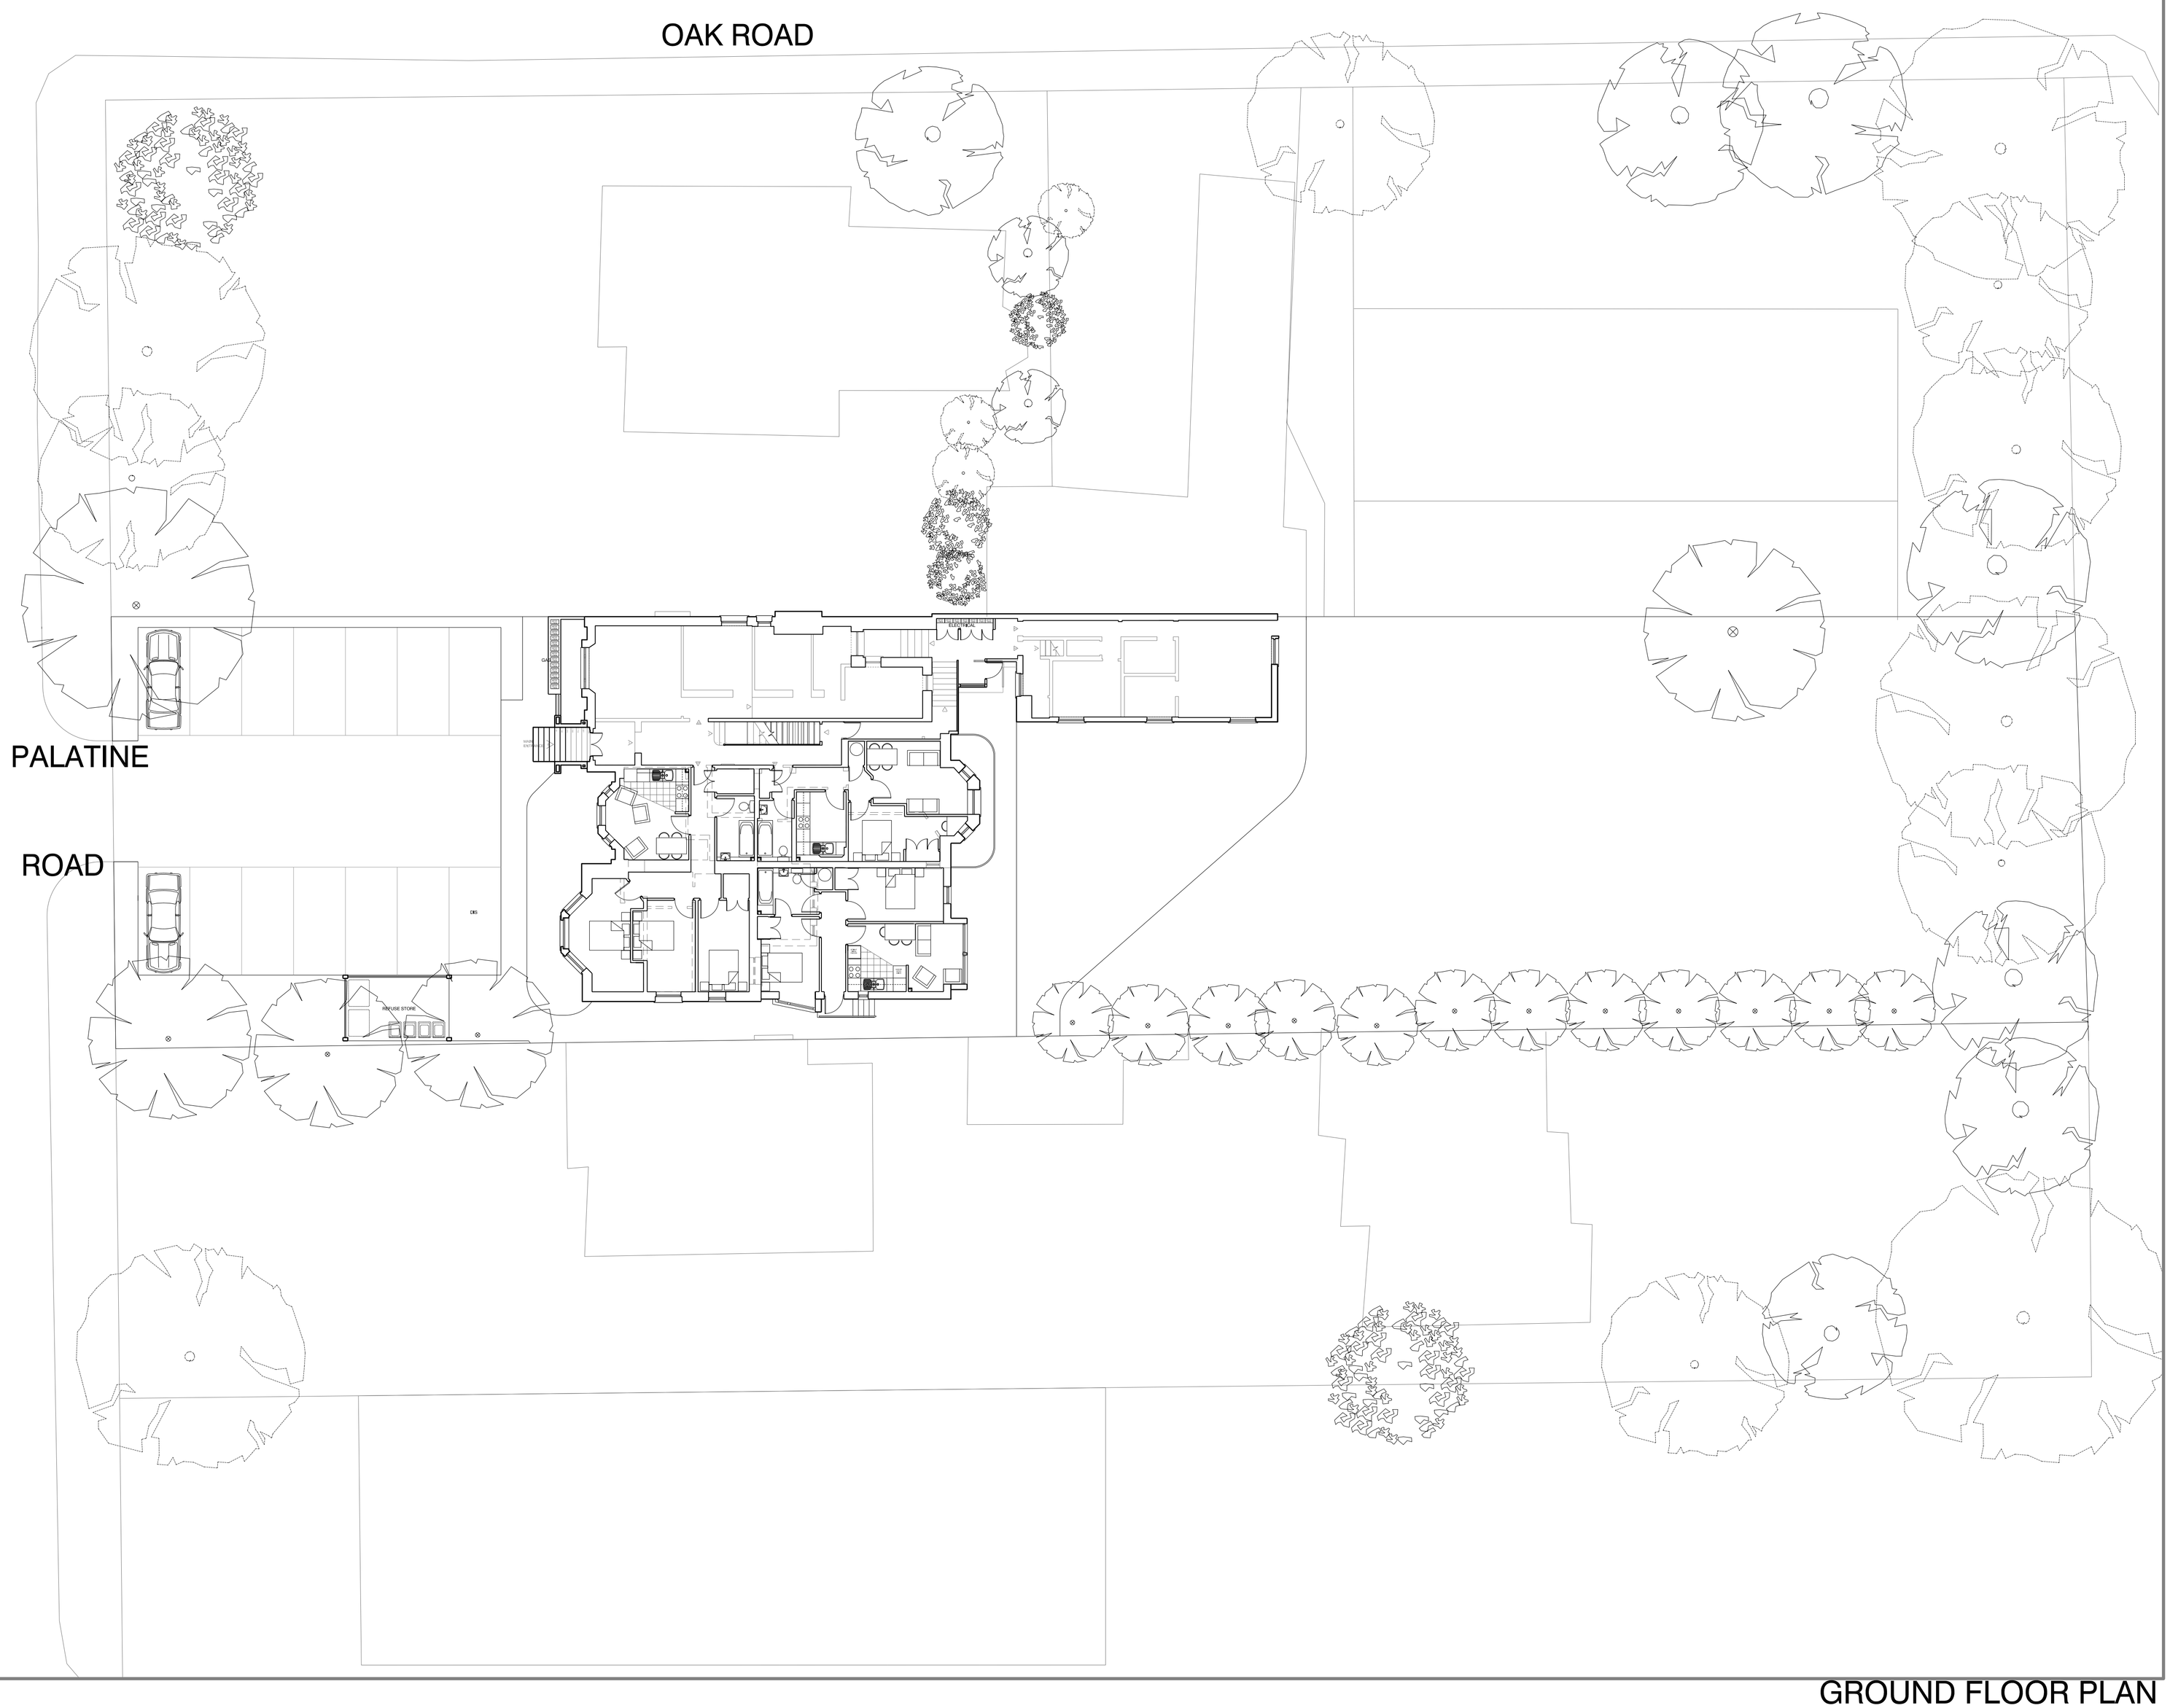

GROUND FLOOR PLAN

- Where dimensions are not given,drawings must not be scaled and the matter referred to the Architect.
- In the event of any detail or dimensional conflict between drawings, the matter must be referred to the Architect for clarification. Do not scale from this drawing.
- This drawing is not to be copied or disclosed by or to any unauthorised persons without the prior written consent from Urbane Forms Ltd .

Notes

E	Landscaping Amended	14,03,08 RJL
D	Landscaping and Apartments Amended	28,02,08 JA
C	Car Park Amended, Meters Amended	26,02,08 RJL/JA
B	Apartments Amended, Rear Block removed	18,02,08 RJL/JA
A	Apartments amended	21,01,08 RJL

Status PLANNING

Drawn RJL

Date 21 Jan 2008

Scale @ A1 1:150

Review

Client Caspian Construction

Project Residential
55 Palatine Road

Drawing Number **07014, (0-)12E**
CAD File

Drawing Title Ground Floor Plan

URBANE forms
architects designers project managers
57 Princess Street
Manchester
M2 4EQ
T : +44(0)161 236 0688
F : +44(0)161 236 0690
E : info @urbaneforms.com
www.urbaneforms.com