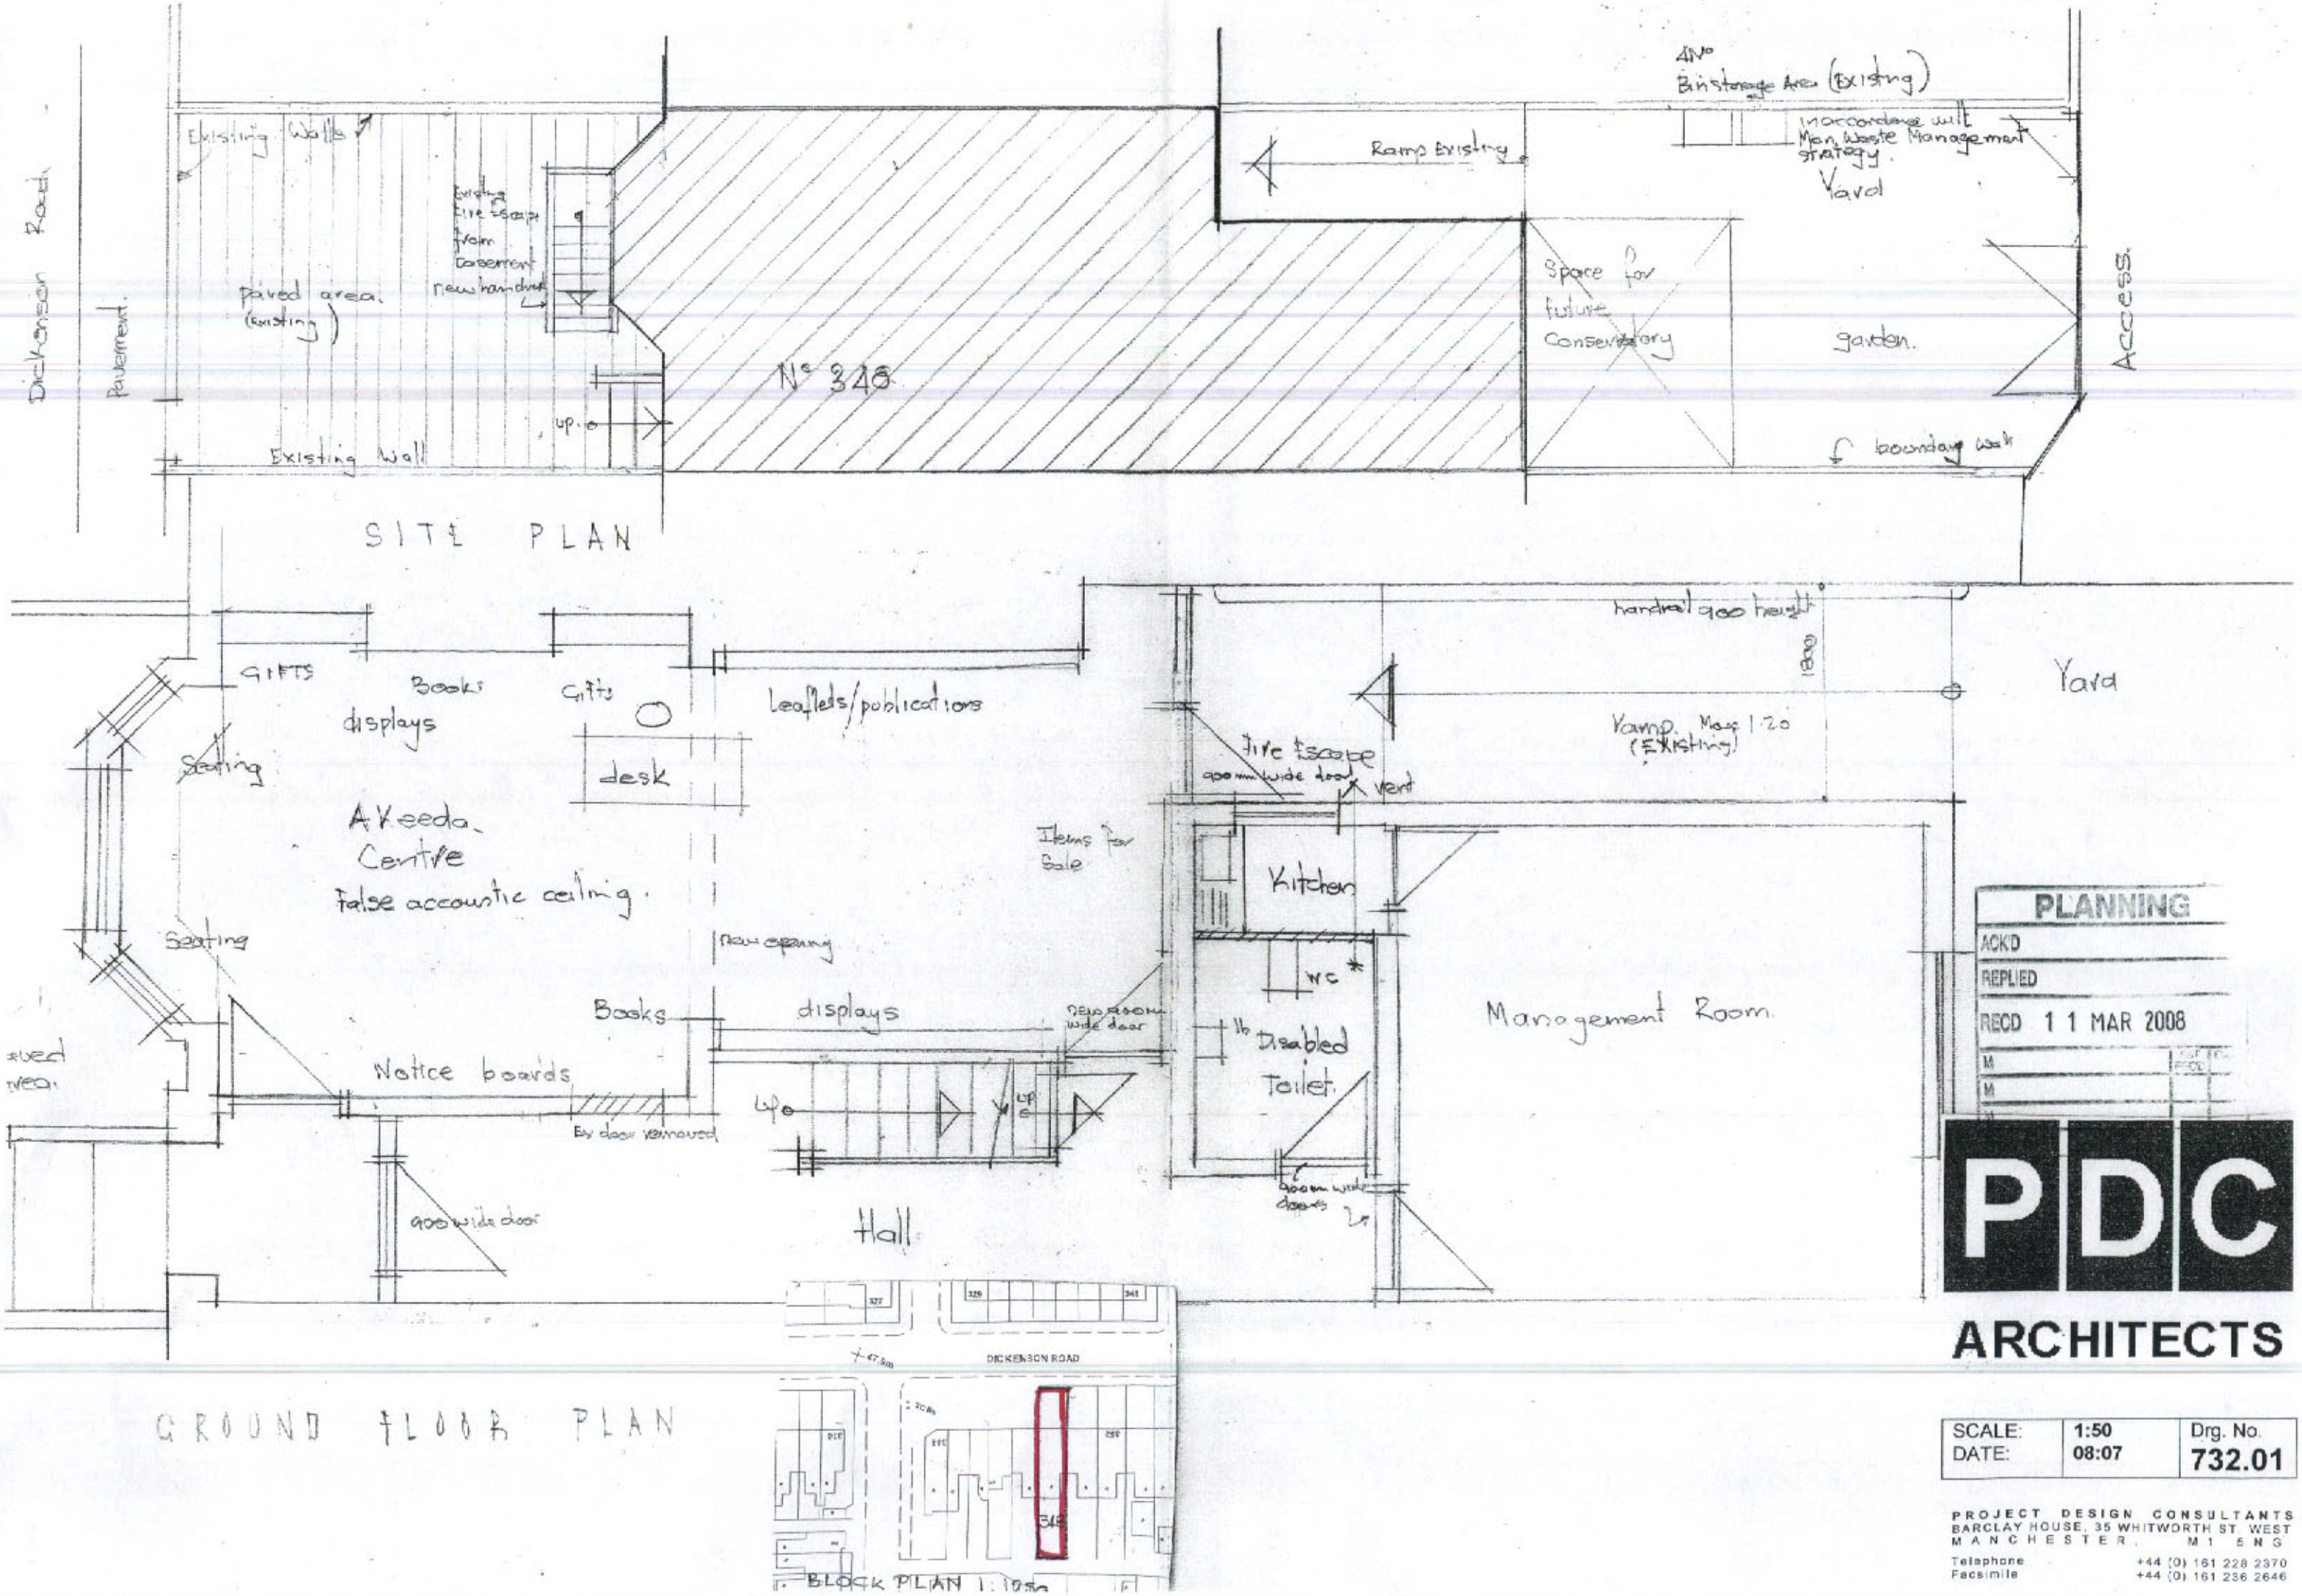

PLANNING
ACK'D
REPLIED
RECD 11 MAR 2008

PDC ARCHITECTS

SCALE:	1:50	Drg. No.
DATE:	08:07	732.01

PROJECT DESIGN CONSULTANTS
BARCLAY HOUSE, 35 WHITWORTH ST. WEST
MANCHESTER, M1 5NG
Telephone +44 (0) 161 228 2370
Facsimile +44 (0) 161 236 2646