DO NOT SCALE FROM THIS DRAWING

REFERENCE

APPLICATION BOUNDARY

OWNERSHIP BOUNDARY

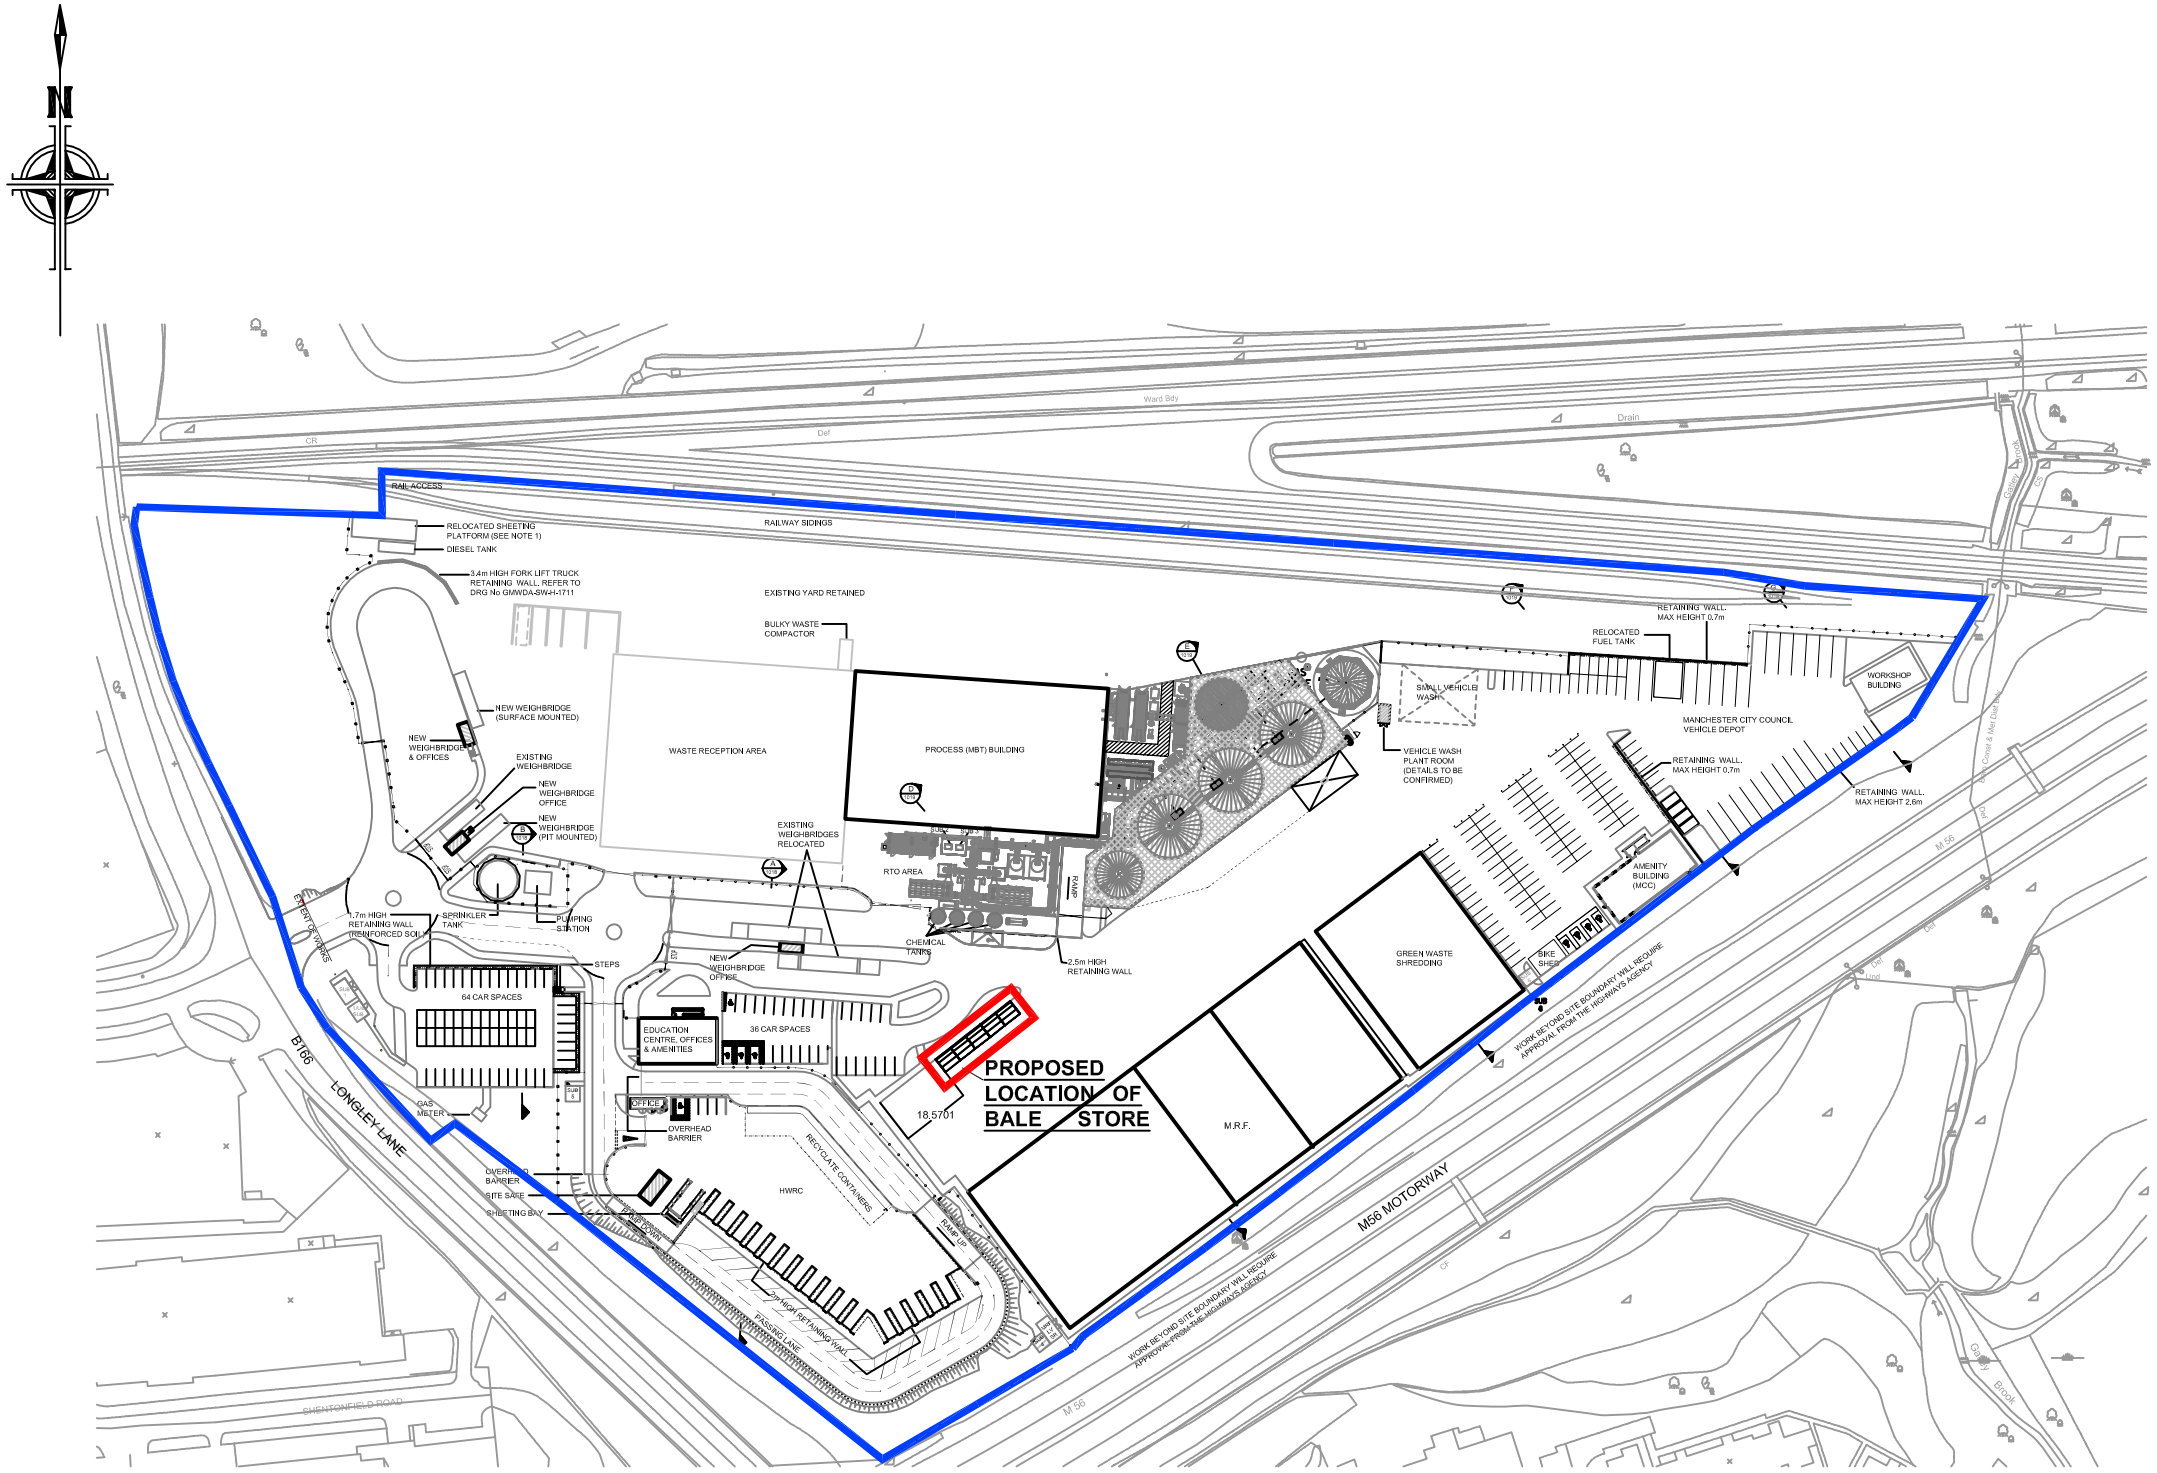
N
RAIL ACCESS
RAILWAY SIDINGS
RELOCATED SHEETING PLATFORM (SEE NOTE 1)
DIESEL TANK
3.4m HIGH FORK LIFT TRUCK RETAINING WALL, REFER TO DRG No GMWDA-SWH-1711
EXISTING YARD RETAINED
BULKY WASTE COMPACTOR
NEW WEIGHBRIDGE (SURFACE MOUNTED)
NEW WEIGHBRIDGE & OFFICES
EXISTING WEIGHBRIDGE
NEW WEIGHBRIDGE OFFICE
NEW WEIGHBRIDGE (PIT MOUNTED)
WASTE RECEPTION AREA
PROCESS (MBT) BUILDING
EXISTING WEIGHBRIDGES RELOCATED
RTO AREA
PUMP
CHEMICAL TANKS
SMALL VEHICLE WASH
VEHICLE WASH PLANT ROOM (DETAILS TO BE CONFIRMED)
RELOCATED FUEL TANK
RETAINING WALL, MAX HEIGHT 0.7m
WORKSHOP BUILDING
MANCHESTER CITY COUNCIL VEHICLE DEPOT
RETAINING WALL, MAX HEIGHT 0.7m
RETAINING WALL, MAX HEIGHT 2.6m
AMENITY BUILDING (MCC)
BIKE SHED
GREEN WASTE SHREDDING
WORK BEYOND SITE BOUNDARY WILL REQUIRE APPROVAL FROM THE HIGHWAYS AGENCY
SPRINKLER TANK
PUMPING STATION
STEPS
64 CAR SPACES
NEW WEIGHBRIDGE OFFICE
36 CAR SPACES
EDUCATION CENTRE, OFFICES & AMENITIES
PROPOSED LOCATION OF BALE STORE
18.5701
M.R.F.
OFFICE
OVERHEAD BARRIER
GAS METER
OVERHEAD BARRIER
SITE SAFE
SHEETING BAY
HWRC
RECYCLATE CONTAINERS
RETAINING WALL
2m HIGH RETAINING WALL
TRANSFORMER
LONGLEY LANE
SHENTONFIELD ROAD
M56 MOTORWAY
WORK BEYOND SITE BOUNDARY WILL REQUIRE APPROVAL FROM THE HIGHWAYS AGENCY
Ward Brook
Drain
