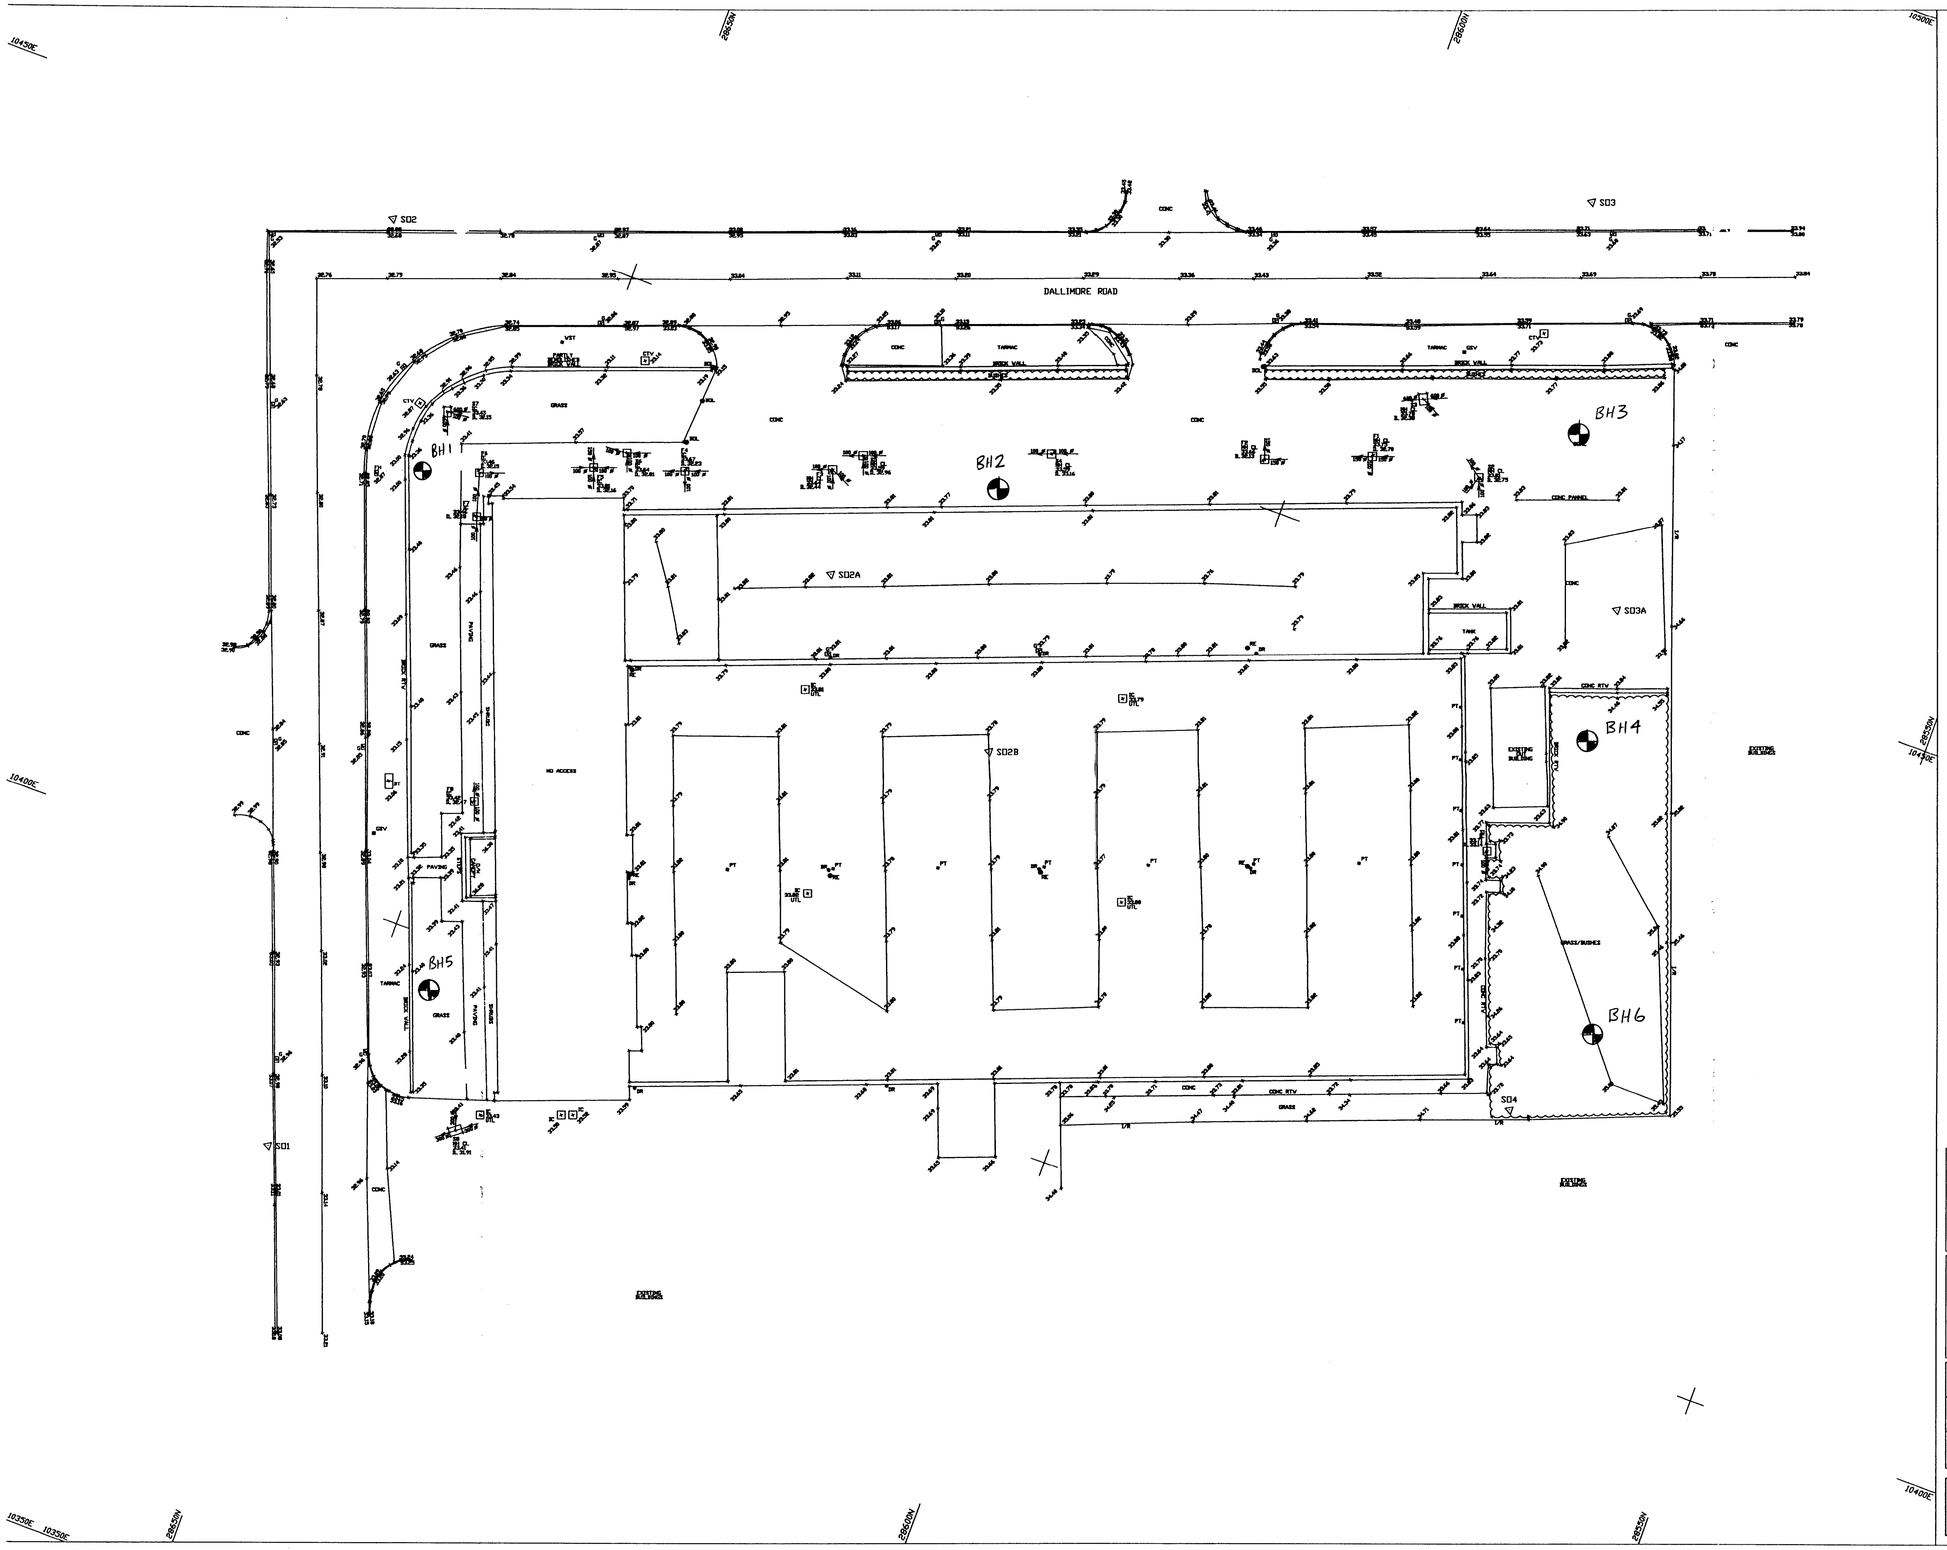


© Survey Operations Limited 2004
Reproduction in whole or in part by any means is prohibited without the prior permission of Survey Operations Limited.

Note:
The survey is plotted on a plane local Grid. Orientation to National Grid.
All levels relate to Ordnance Datum, achieved using the OS National GPS Network.

Drainage information must be verified with local authority records before use

SURVEY STATIONS

| Name | Easting | Northing | Height |
|---|---|---|---|
| SO1 | 10381.814 | 28653.271 | 33.099 |
| SO2 | 10447.922 | 28667.778 | 32.850 |
| SO2A | 10434.777 | 28629.084 | 33.829 |
| SO3 | 10478.986 | 28586.413 | 33.831 |
| SO2B | 10426.677 | 28613.947 | 33.804 |
| SO3A | 10451.912 | 28574.620 | 33.879 |
| SO4 | 10415.222 | 28569.549 | 34.872 |

PLANNING
ACK'D
REPLIED
RECD 18 FEB 2008

Survey OPERATIONS

Smith Street, Skelmersdale, Lancs. WN8 8LL
Tel: 01695 725662 Fax: 01695 51816
EMail: mail@survops.co.uk - www.survops.co.uk

Client
PZvi,
21 Rolli Courts,
West Riverside,
Manchester. M3 5FT.

Drawing Title
Topographical Survey of Land at :
Dallimore Road,
Roundthorn,
Wythenshawe.

| | | | |
|---|---|---|---|
| Scale(s) | 1:200 | Surveyor | SB |
| Date | Jan 04 | Drawn | SK |
| Job Number | 03L106 | Checked | MH |

Sheet Size & Drg Number & Revision
A1 03L106/001