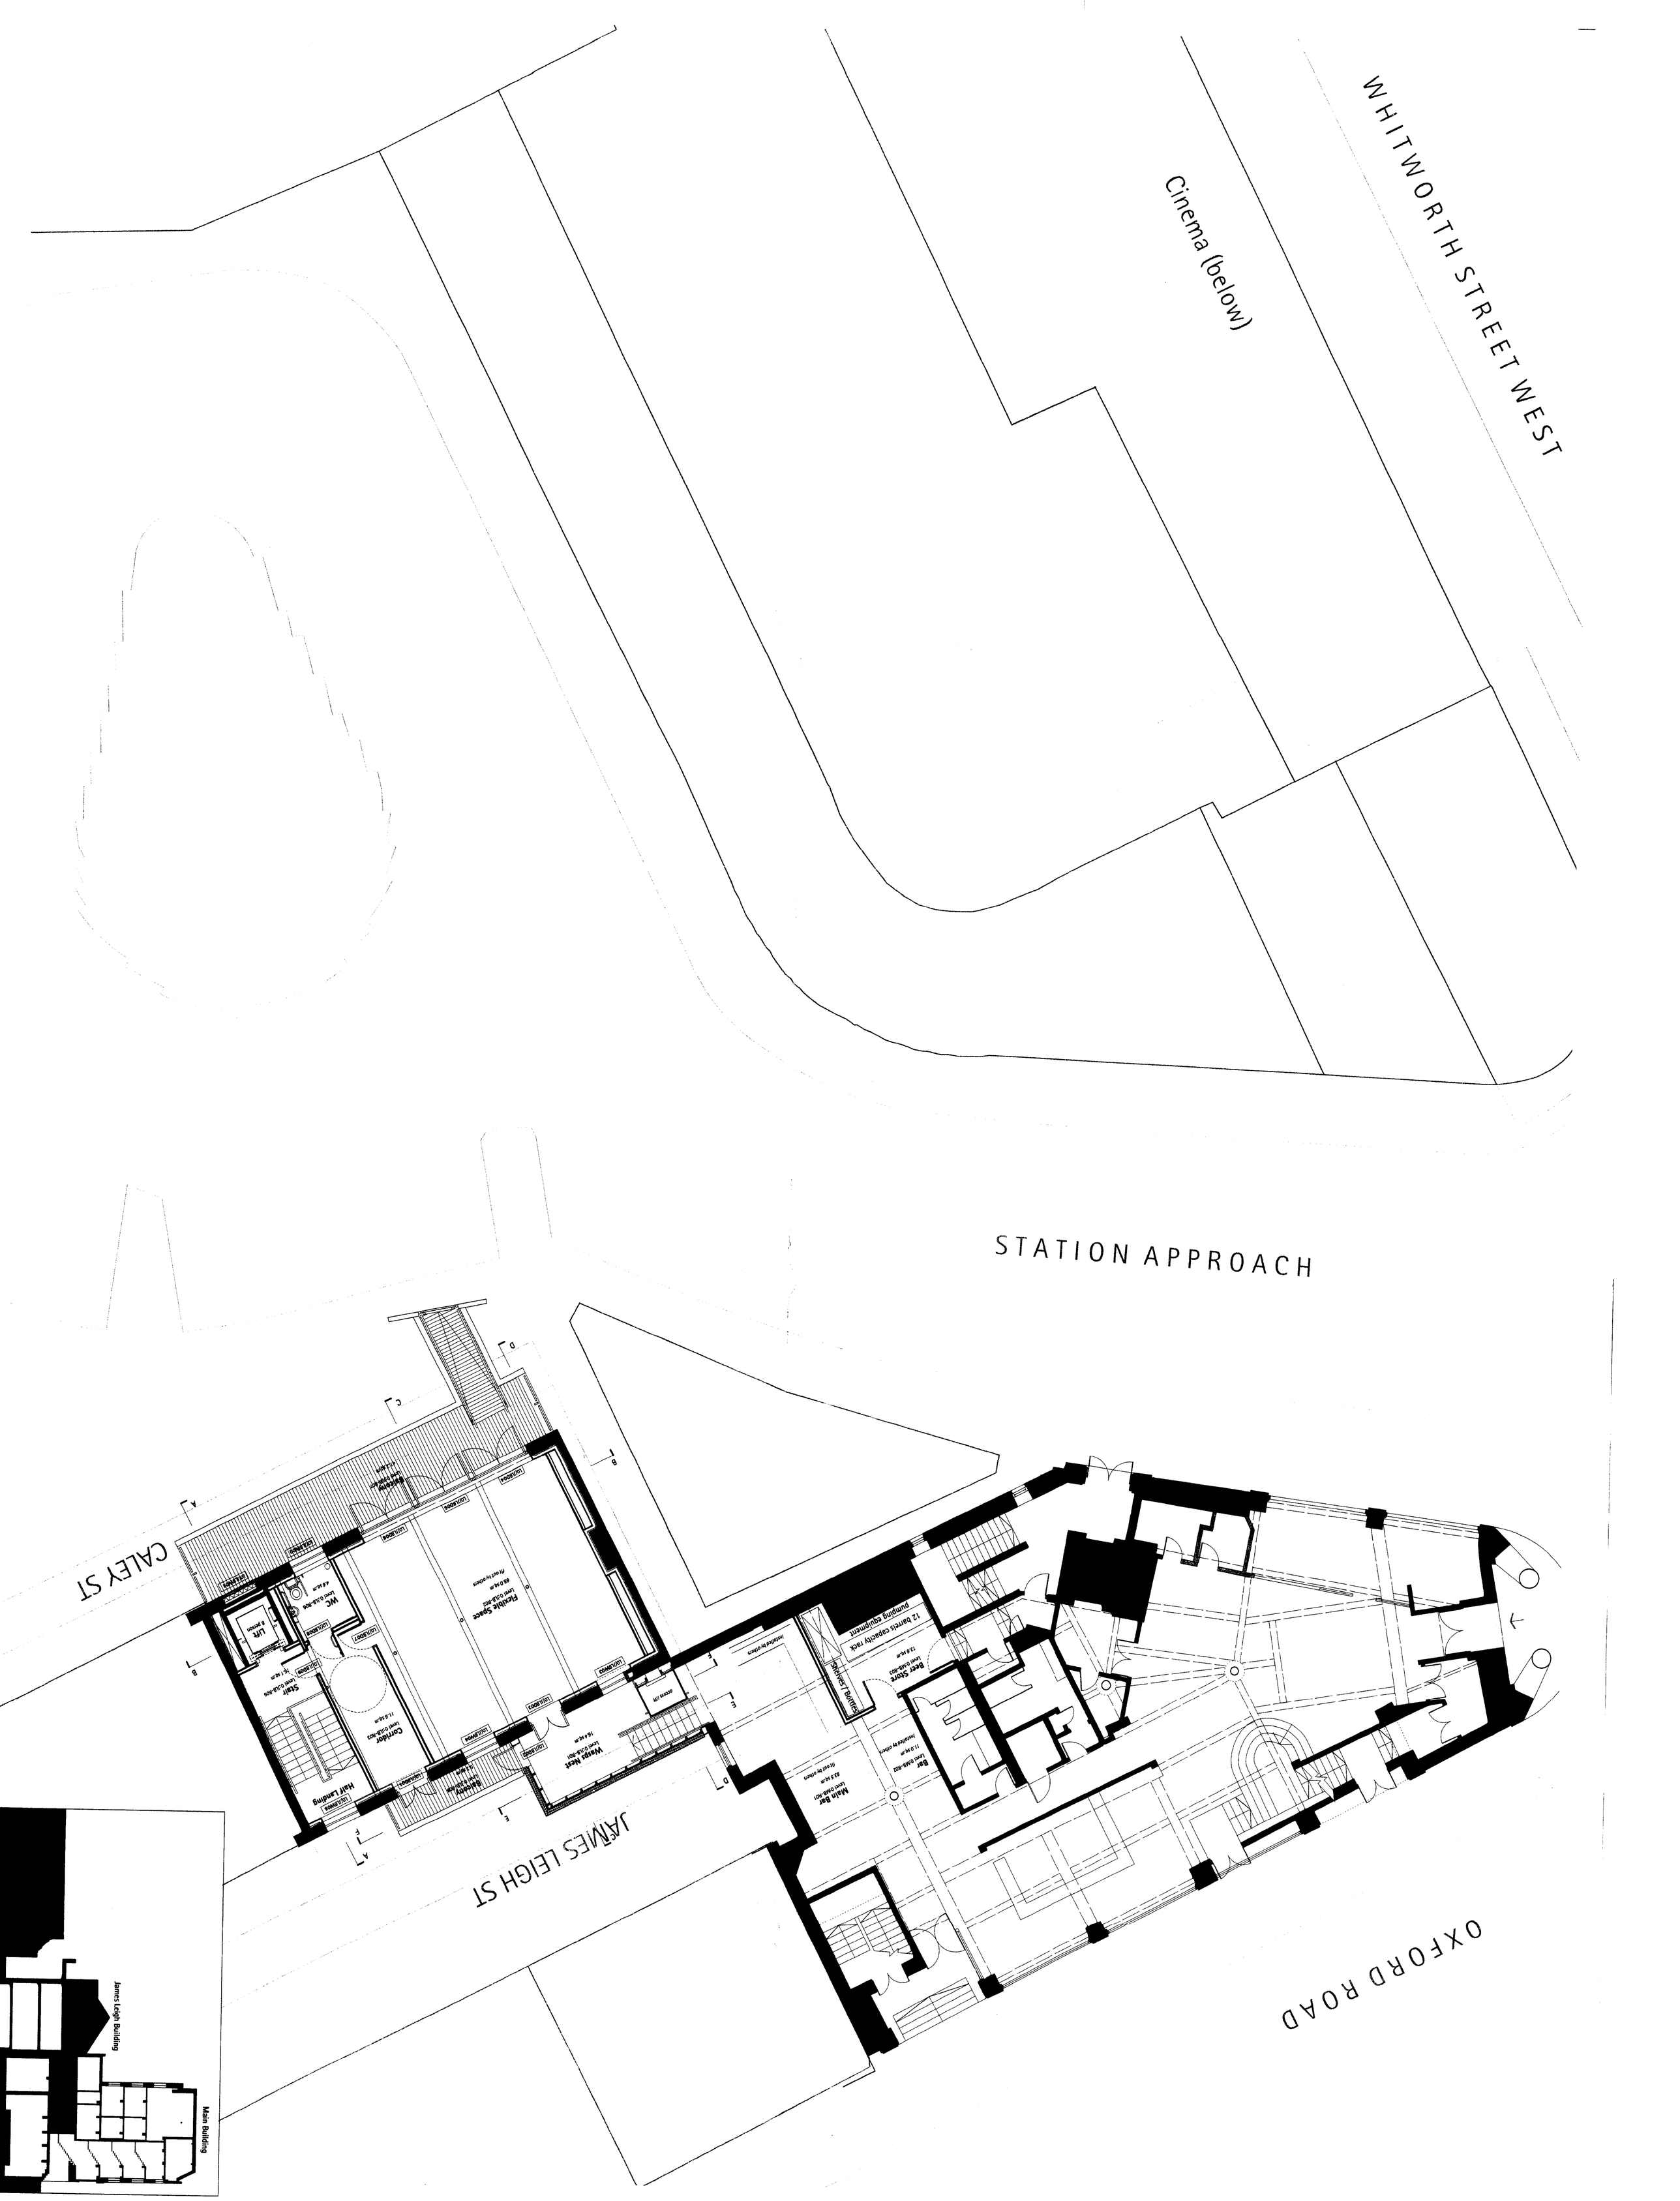
WHITWORTH STREET WEST
Cinema (below)
STATION APPROACH
CALEY ST
JAMES LEIGH ST
OXFORD ROAD
Cafe Bar
Level 0JLB-801
83.5 sq.m
Fit out by others
Bar
Level 0MB-801
11.0 sq.m
Insulated by others
Beer Store
Level 0MB-803
12.8 sq.m
12 barrels capacity rack
pumping equipment
Shelves / Bottles
Insulated by others
Wasp Nest
Level 0JLB-801
16.4 sq.m
Corridor
Level 0JLB-802
11.8 sq.m
Stair
Level 0JLB-805
Fit out by others
Flexible Space
Level 0JLB-801
83.0 sq.m
Fit out by others
WC
Level 0JLB-804
4.8 sq.m
Lift
6 person
Balcony
Level 0JLB-801
41.4 sq.m
Balcony
Level 0JLB-802
41.4 sq.m
Half Landing
LOUVRE
LOUVRE
LOUVRE