

A1

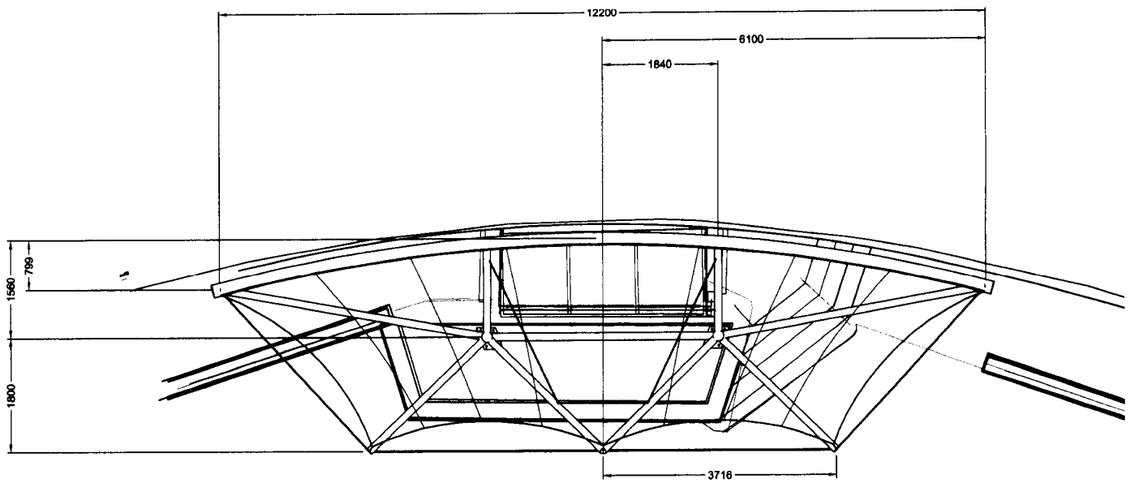

100.01

Entrance Canopy
Plan
1:50 @ A1
1:100 @ A3

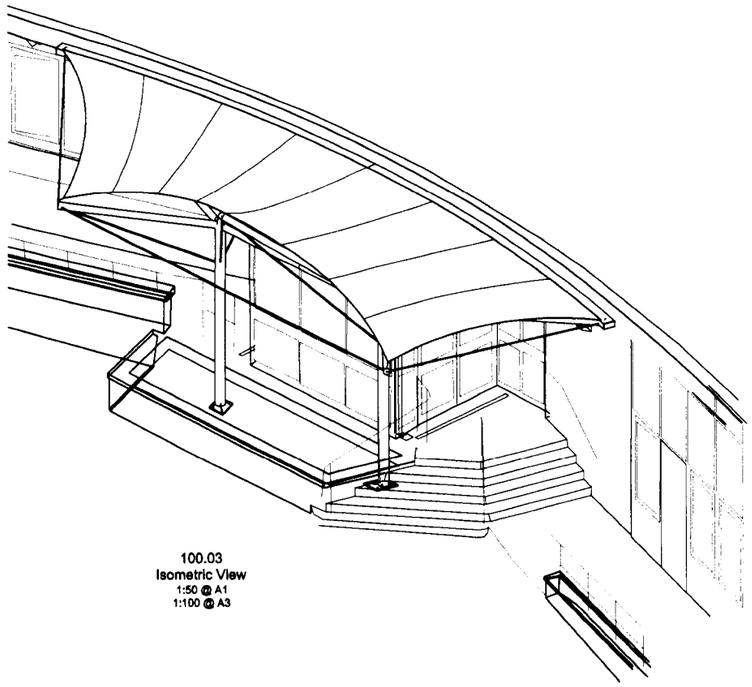

100.03
Isometric View
1:50 @ A1
1:100 @ A3

General


- Issue codes are for the purpose as follows:
  Preliminary: Information; Scheme; Tender; Contract; Fabrication; as Built
- Do not scale. If in doubt, ask.
- This drawing is to be read in conjunction with all other relevant drawings, specifications and documents. Any discrepancies should be clarified with Tony Hogg Design Ltd. immediately.

Notes

For General Specification refer drawing 110


Building details as per 3D survey supplied by Thomasons/Aird Associates.
Canopy structure geometry developed to suit.

PLANNING
ACK'D
REPLIED
RECD 9 - JUN 2008
M
M
M
VALIDATION

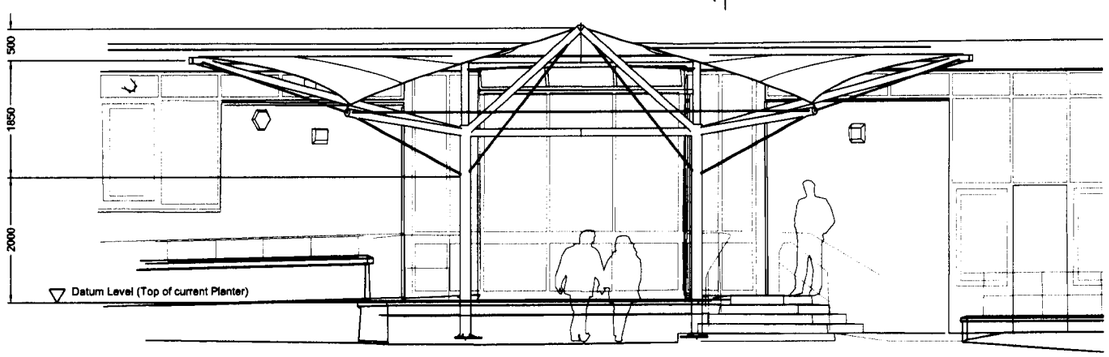

100.02

100.01
Front Elevation
1:50 @ A1
1:100 @ A3

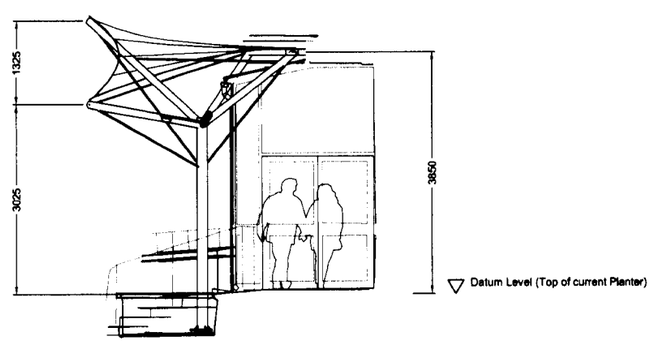

100.02
Side Elevation / Section
1:50 @ A1
1:100 @ A3

rev	date	issue	chkd	comment
A	29.05.08	A	TH	Structure revised to suit site survey Issued for Approval/Construction
0	11.12.07	S		Scheme Issue for costing

Client
J & J. CARTER LIMITED
8 Lion Court
Deneshill East Industrial Estate
Basingstoke, Hampshire, RG24 8QU
Tel: +44 (0) 1256 811455
Fax: +44 (0) 1256 811458

Client project No. ***7893***

Project ***Mancat, Moston Campus Entrance Canopy***

Title ***General Arrangement***

Project No.	***374***
Drawing No.	***100***
Scale at A1	***1:50 UNO***
Author	***IT***

Tony Hogg Design Ltd.
Designers & Engineers of Tensile Fabric Structures

Head Office
2 Farleigh Court
Old Weston Road
Flax Bourton,
Bristol, BS25 5NT
phone +44 (0)1275 464733
fax +44 (0)1275 464166

Shropshire Office
Mill Lane Cottage
Mill Lane
Newcastle on Clun
Shropshire SY7 8QL
phone +44 (0)1588 640756
fax +44 (0)1588 640806

email info@tonyhoggdesign.co.uk
web www.tonyhoggdesign.co.uk