
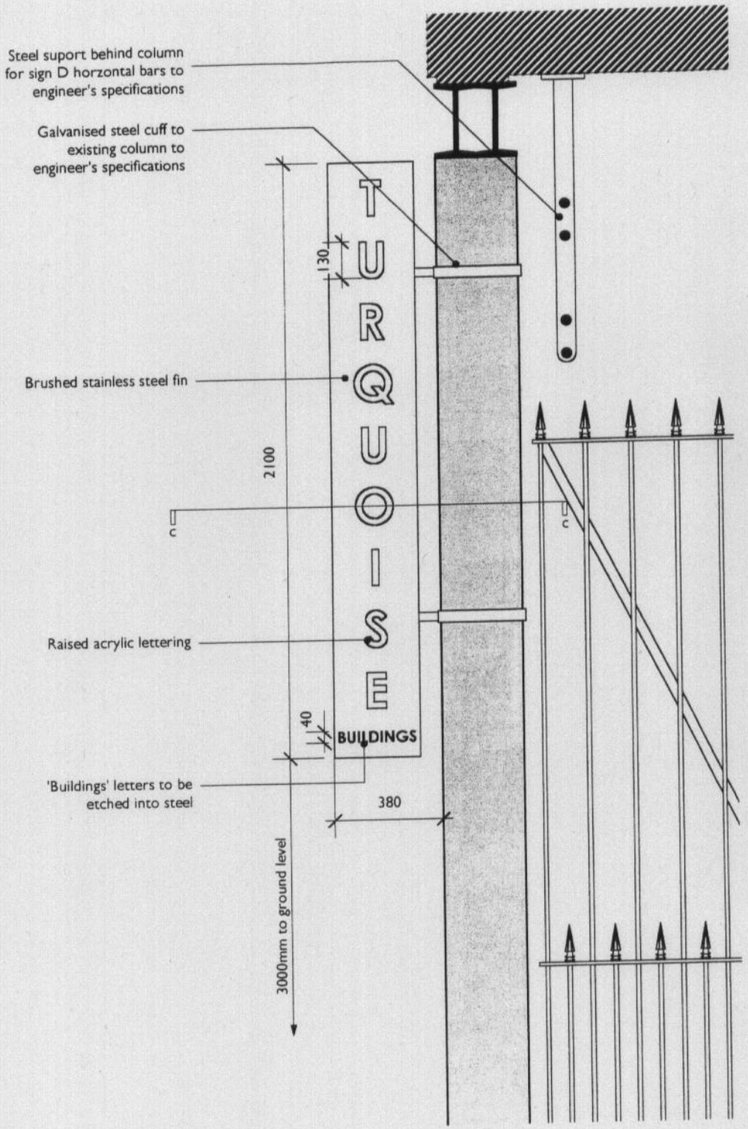



SIGN TYPE C SIDE ELEVATION 1:20

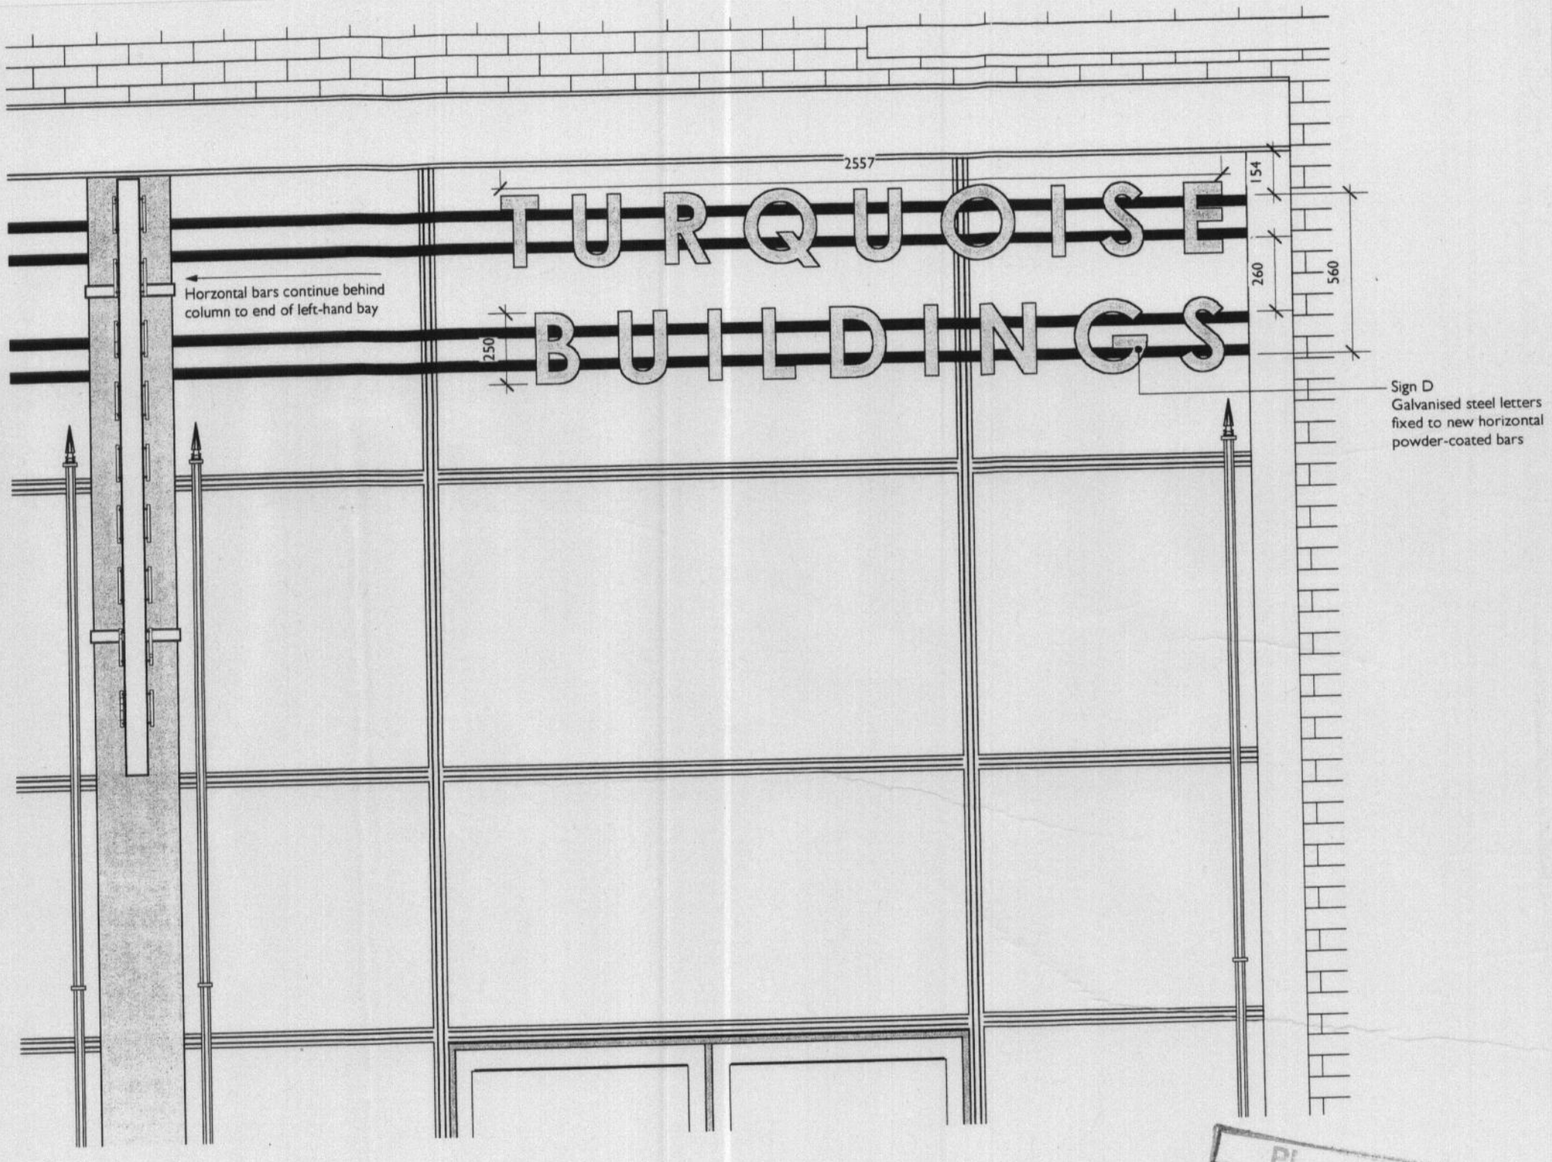


SIGN TYPES C & D ELEVATION 1:20

SIGN TYPE C

SIGN: BRUSHED STAINLESS STEEL FIN WITH RAISED ACRYLLIC LETTERING (TURQUOISE COLOUR). TO BE HALO LIT
FONT: CENTURY GOTHIC, UPPER CASE, LETTER HEIGHT 130mm
LOCATION: BOTTOM OF SIGN TO BE 3000mm FROM GROUND LEVEL

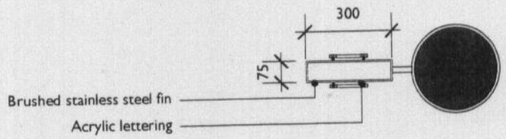


SIGN TYPE C SECTION c-c 1:20

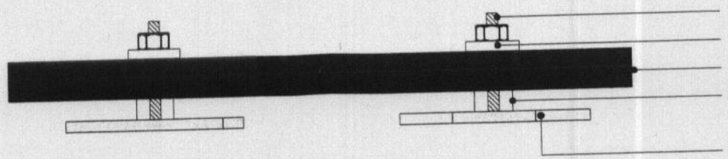

SIGN TYPE D PLAN DETAIL 1:5

SIGN TYPE D

SIGN: GALVANISED STEEL LETTERING INDIVIDUALLY MOUNTED
FONT: CENTURY GOTHIC, UPPER CASE, LETTER HEIGHT 250mm
LOCATION: TO BE CONFIRMED ON SITE.

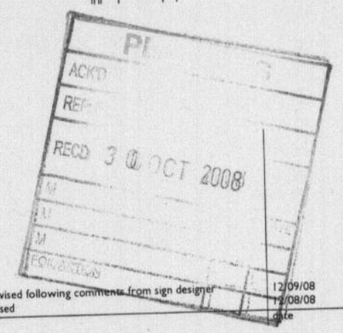

description	date	rev
Sign types C & D revised following comments from sign designer	12/09/08	B
Signage scheme revised	28/08/08	A

Turquoise Block, China Lane and Dale Street, Manchester
for
Avanta Properties Ltd.

China Lane Signage
Details

scheme 1197
no. **P(503)**
rev B
scale As referenced at A3
date 03-07-08
drawn PH

makinarchitecture
URBAN ARCHITECTS & DESIGNERS
www.makinarchitecture.com
t 0161 2360051 f 0161 2283442

DO NOT SCALE FROM THIS DRAWING
DIMENSIONS TO BE CHECKED ON SITE

SK sketch P proposed T tender C construction AB as built