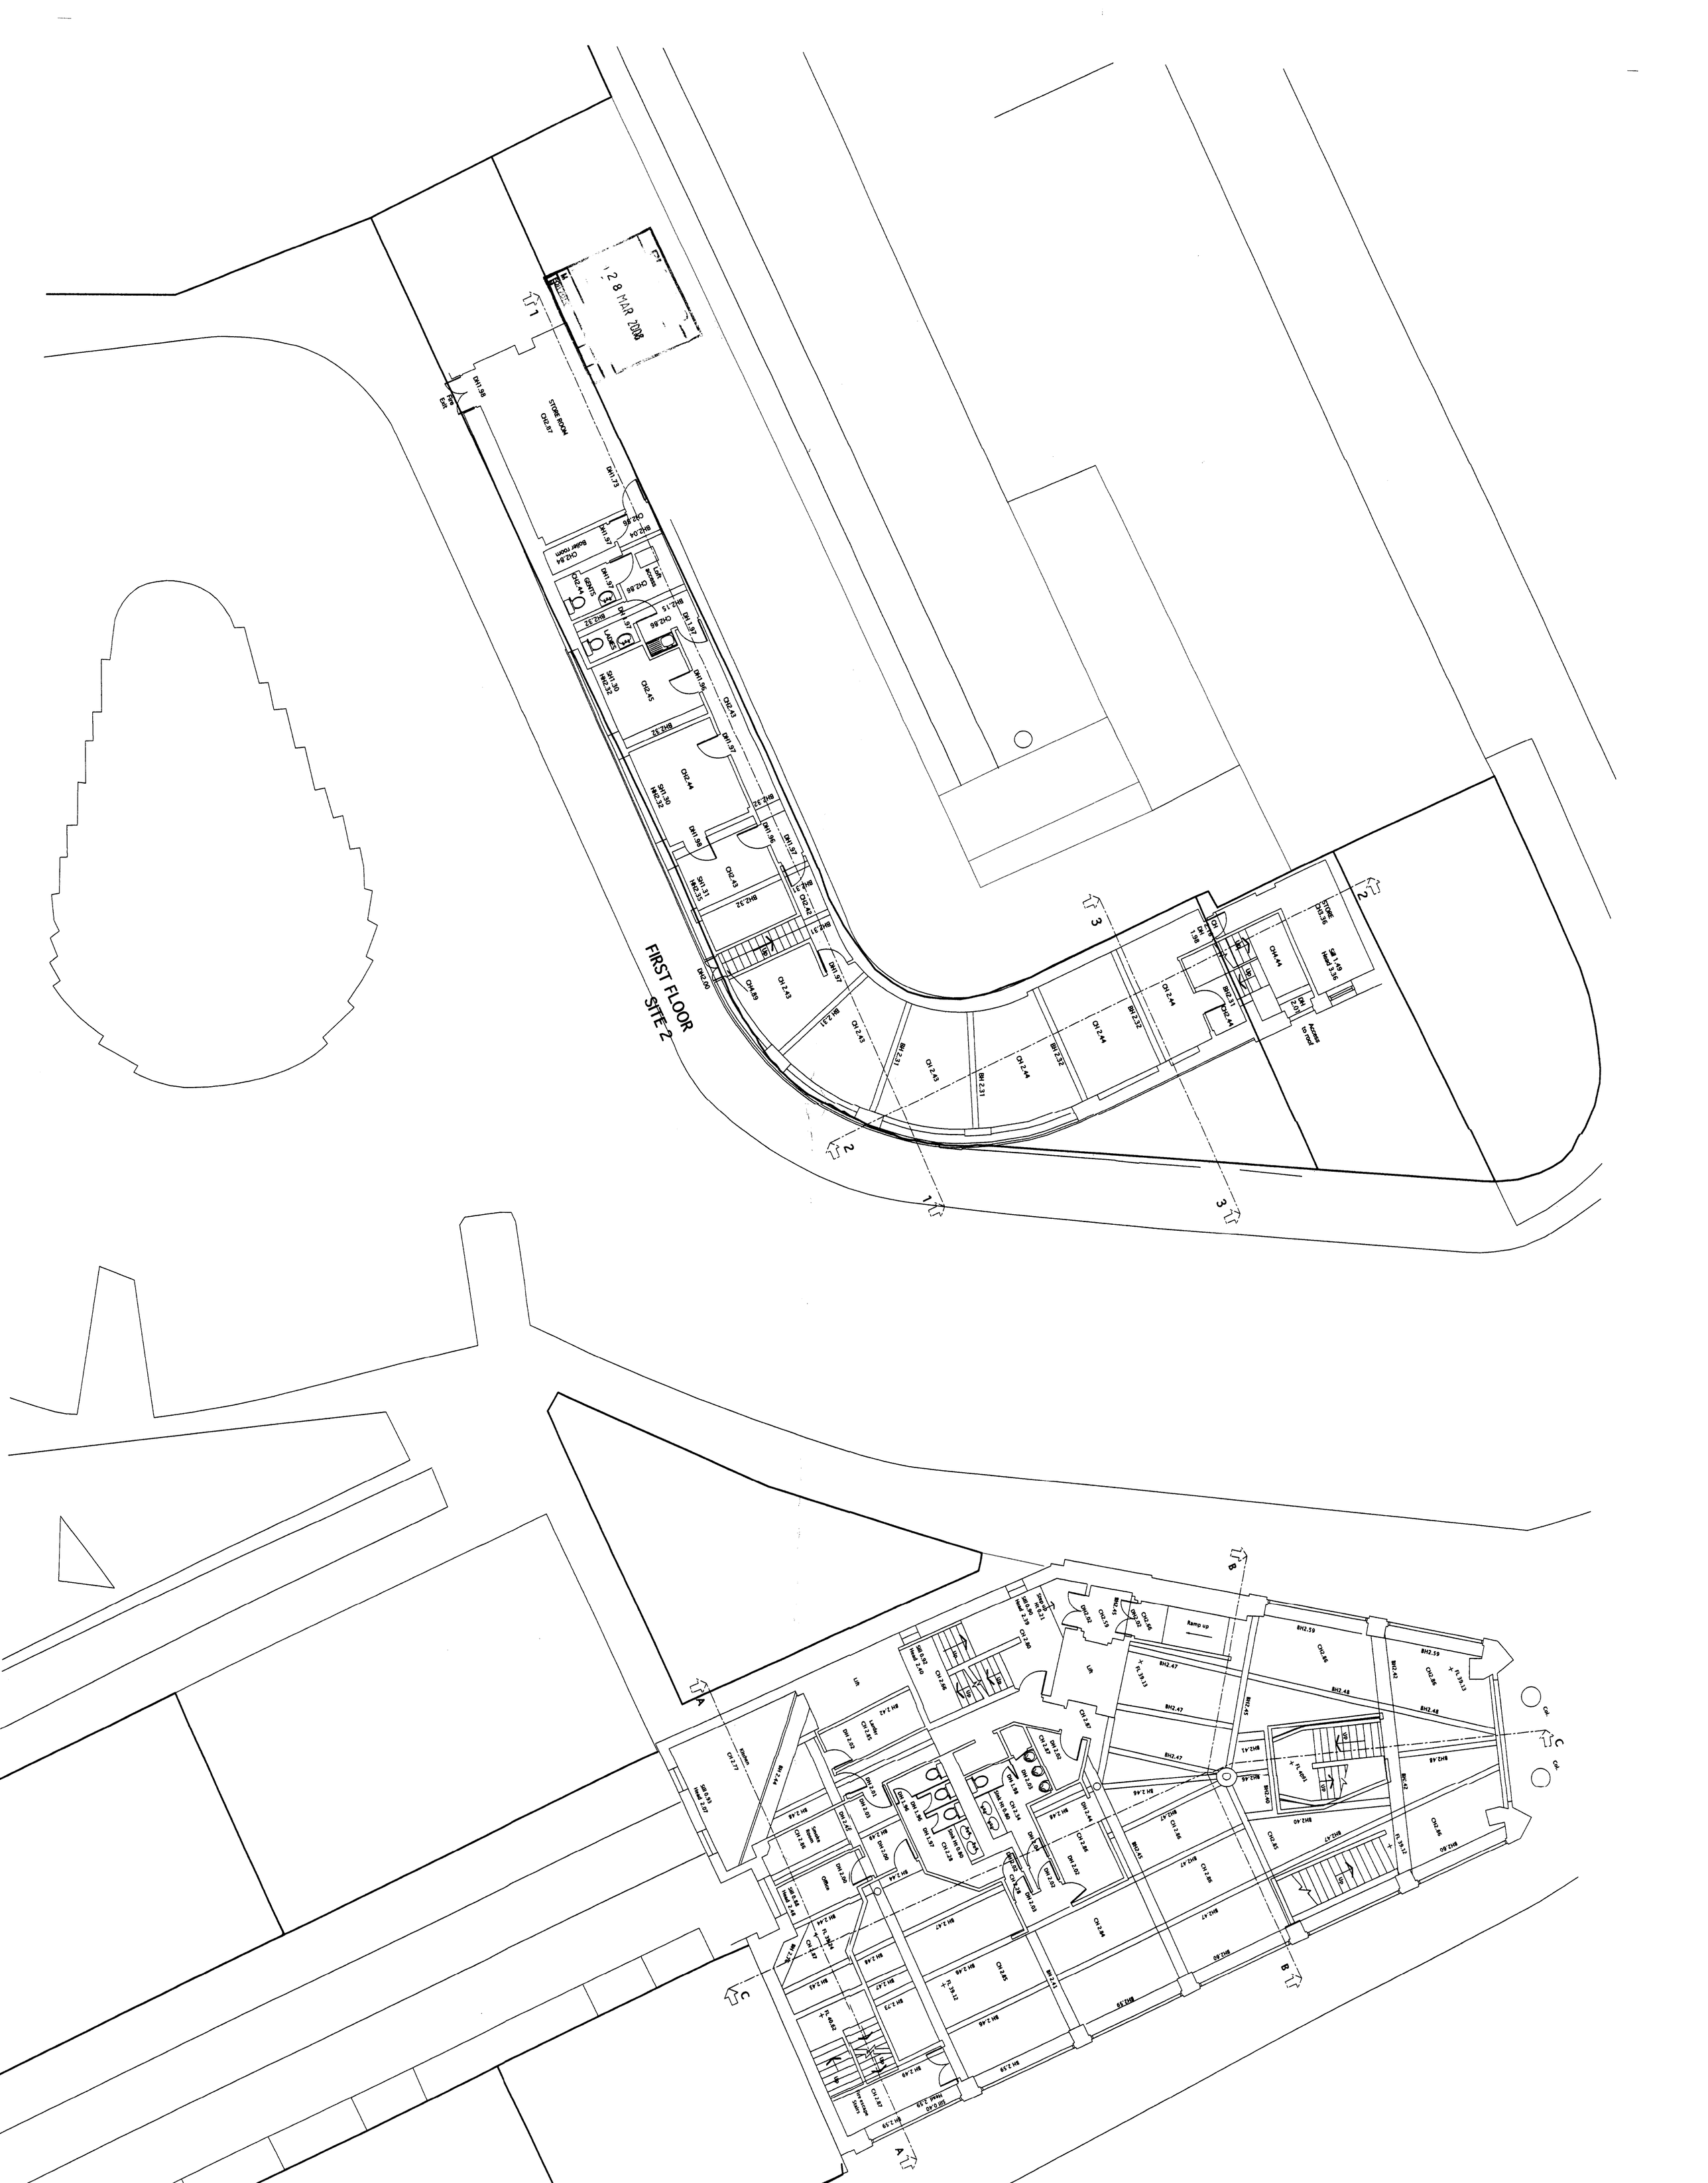

Architects & Industrial Designers
302 Ducie House Ducie Street Manchester M1 2JW
t 0161 236 8886
f 0161 236 5775
e info@arca.uk.com

© This drawing is copyright Arca

Key

North

Client: Cornerhouse

Project: Cornerhouse Manchester
70 Oxford Road - 5 James Leigh Street

Rev: Date Description

A RT 25/01/08 Revision changed for planning

Document: Existing Plan
Level 1

Status: FOR PLANNING APPROVAL

Scale & Date: 1:100 @A1 May 2007

Doc Ref: CHM | LD | 0104 | A